




BOUNDARY

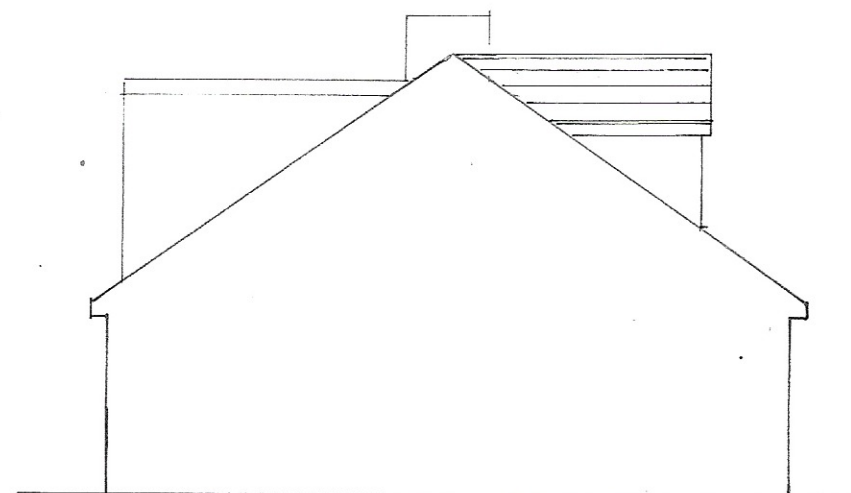

south-west

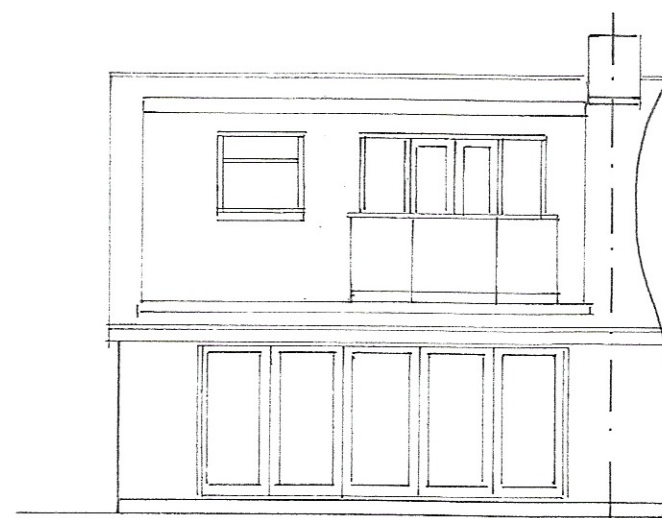


north-west

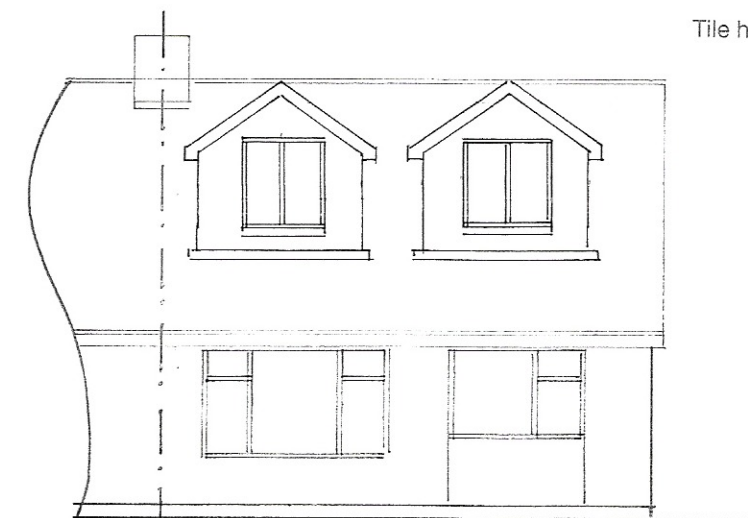


south-east

1 : 100

Tile hanging to match colour of existing roof tiles.

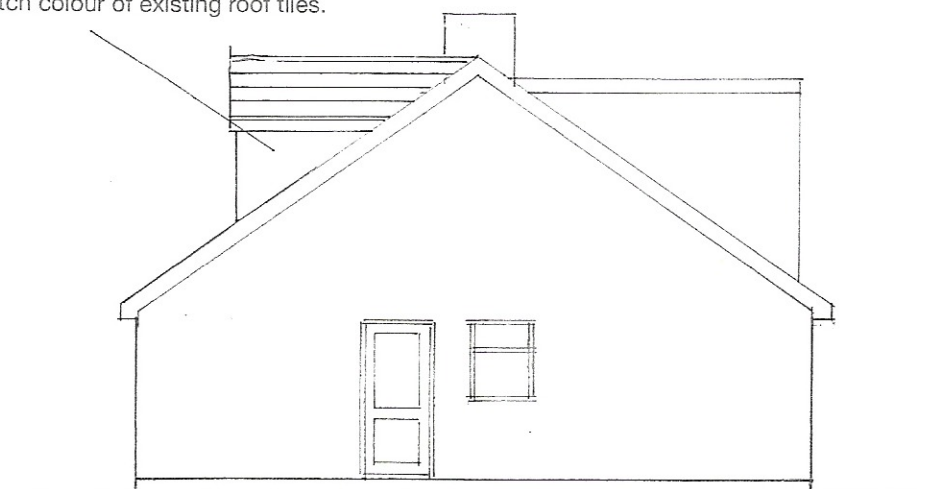

north-east

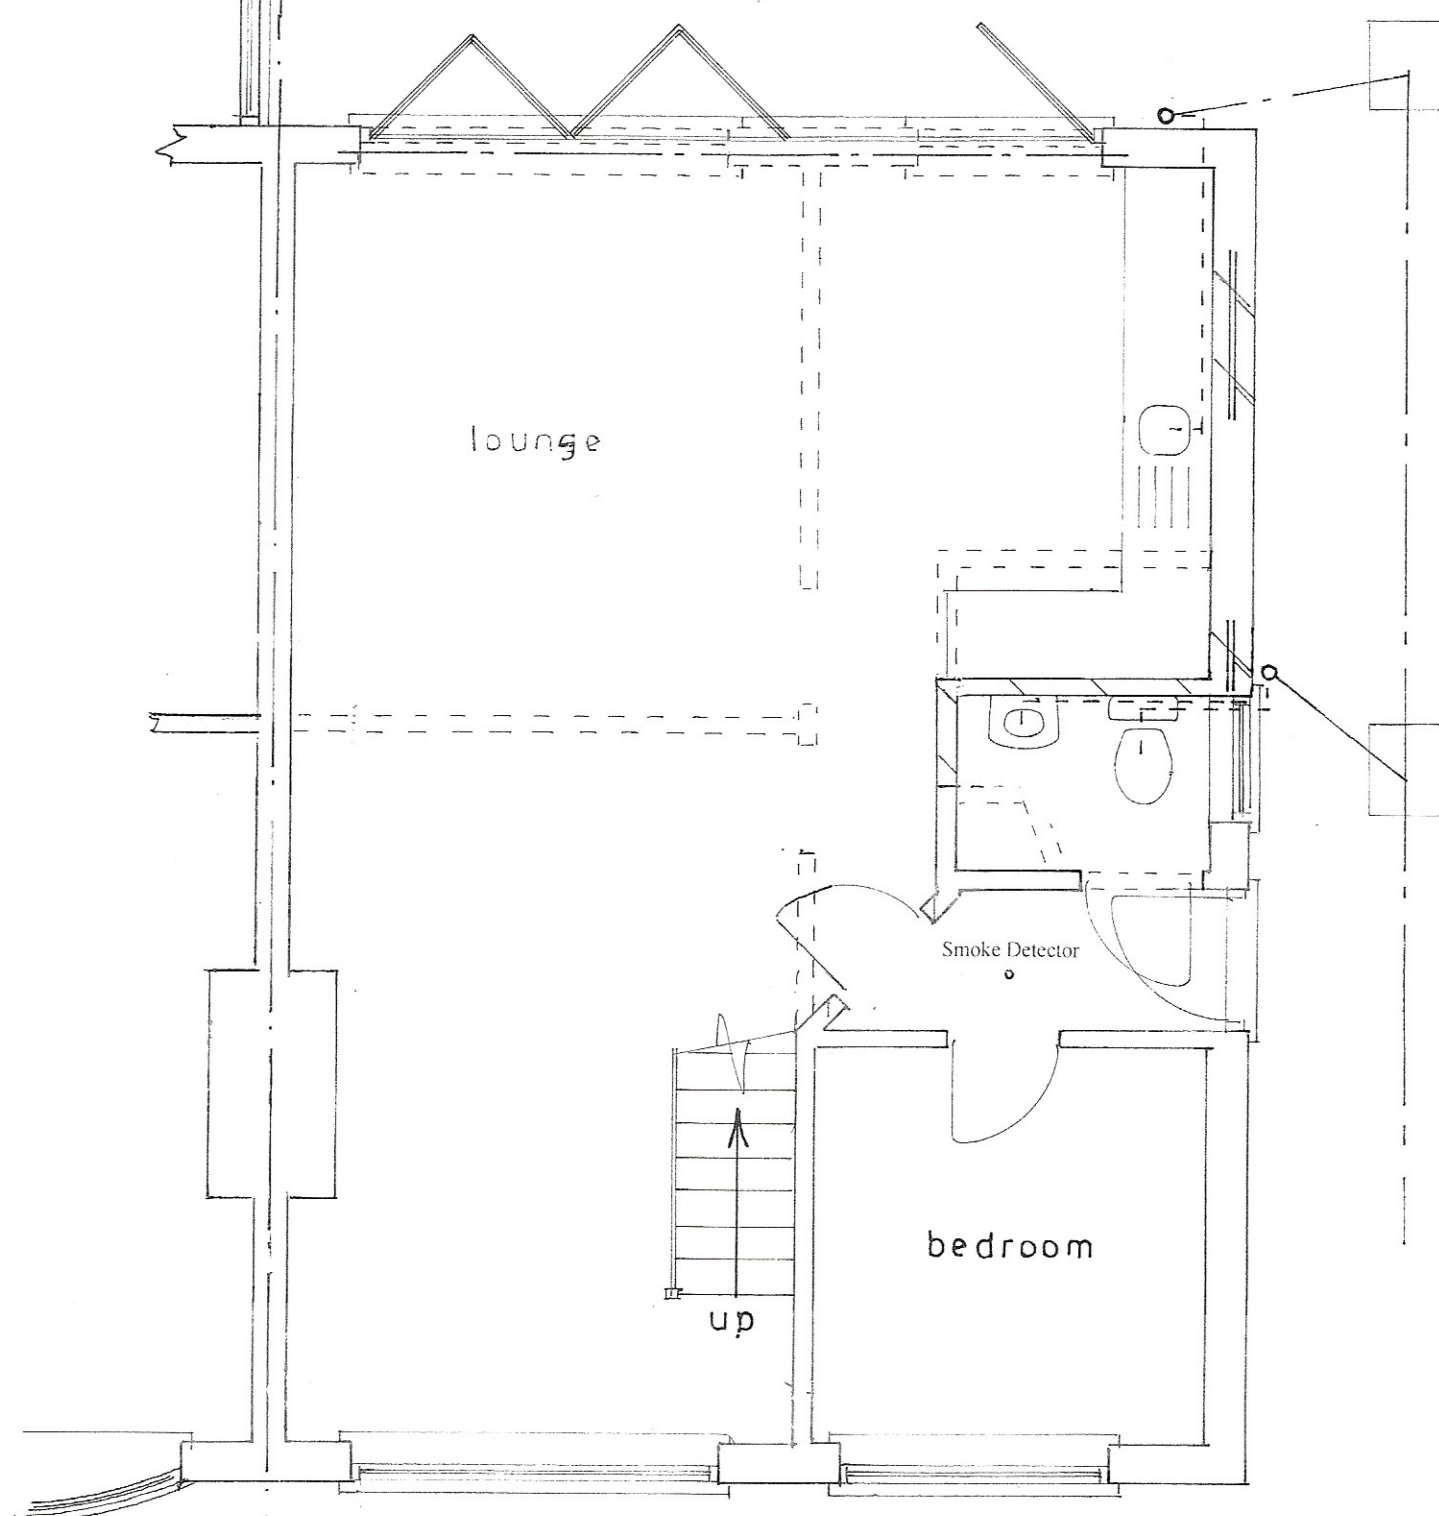

Ground floor plan

1 : 50



block plan

1 : 500



location plan

1 : 1250

Proposed

PROPOSED LOFT CONVERSION TO FORM NEW 1ST FLOOR AT 6, THE GREEN, PAGHAM
FOR MR. & MRS. J. WENTZELL.

sheet 1 a of 3

Bryan Butcher
Rainbow Cottage
Nyetimber Lane
Bognor Regis PO21 3JX
01243 266871
07973 233442
bryan.butcher@btinternet.com
www.bryanbutcher.com