



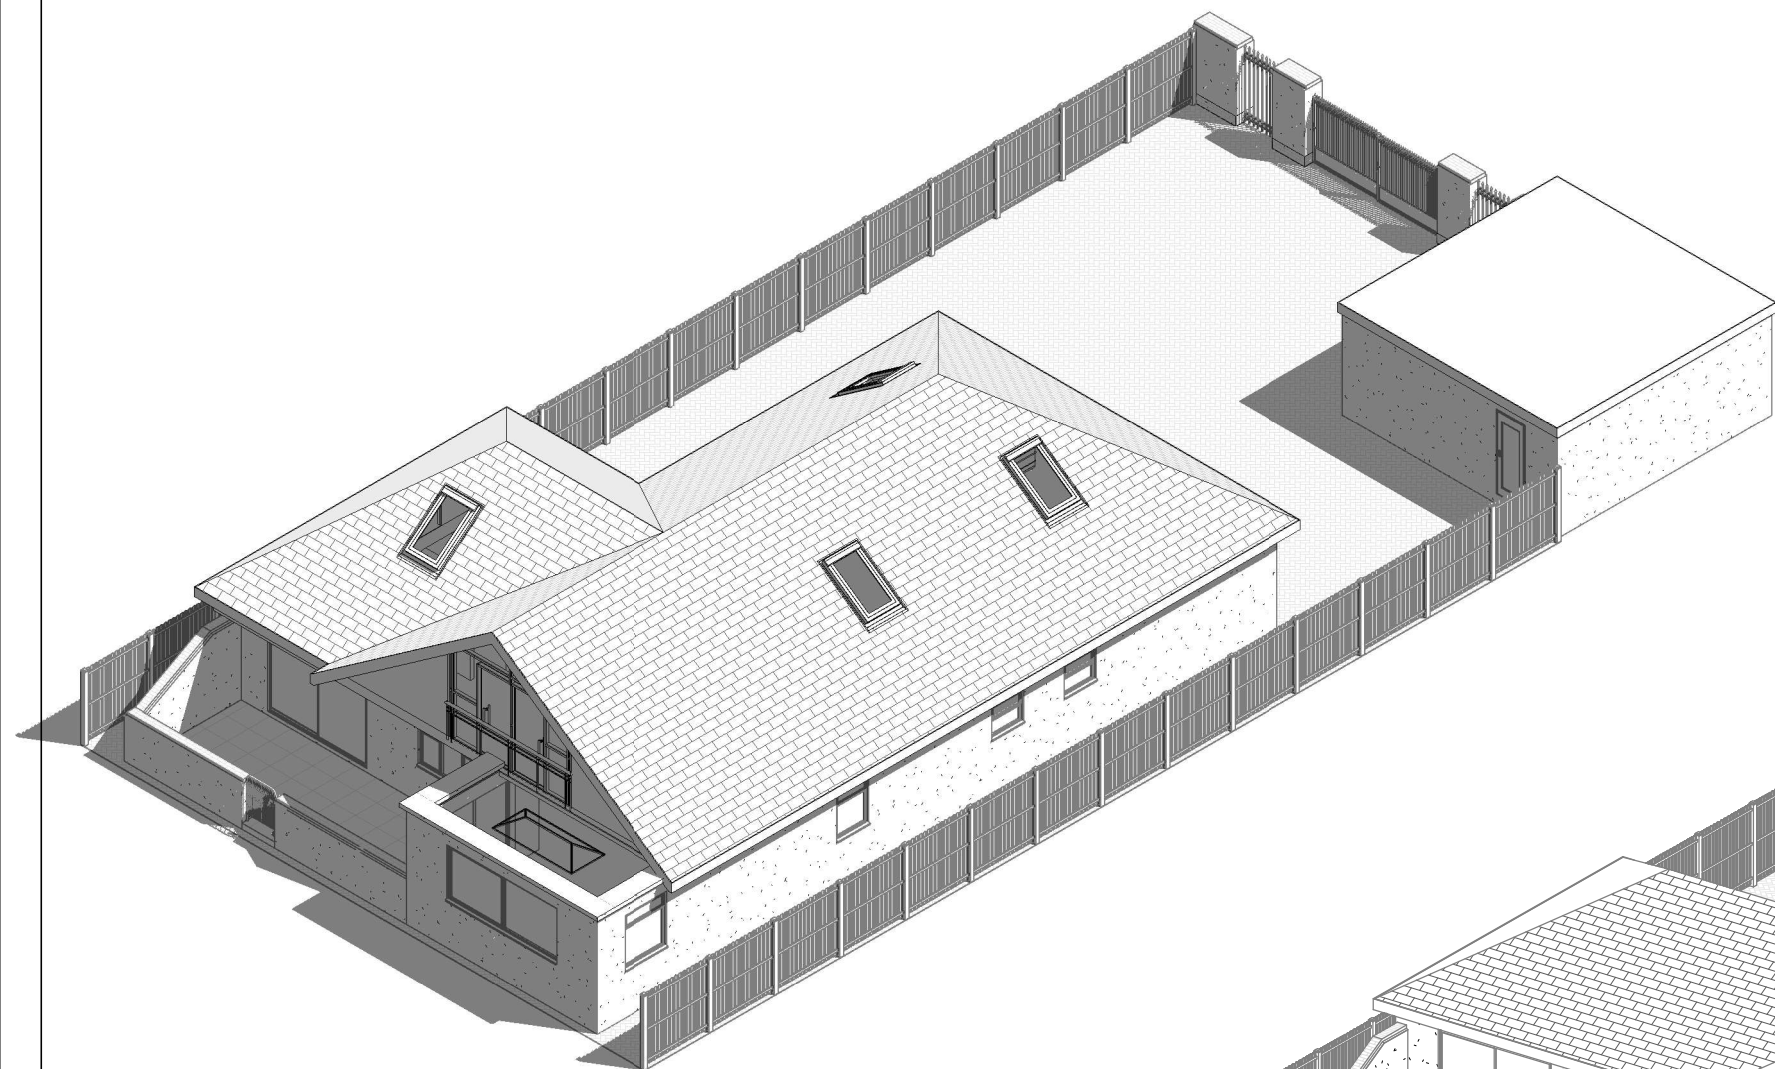

Proposed 3D 3

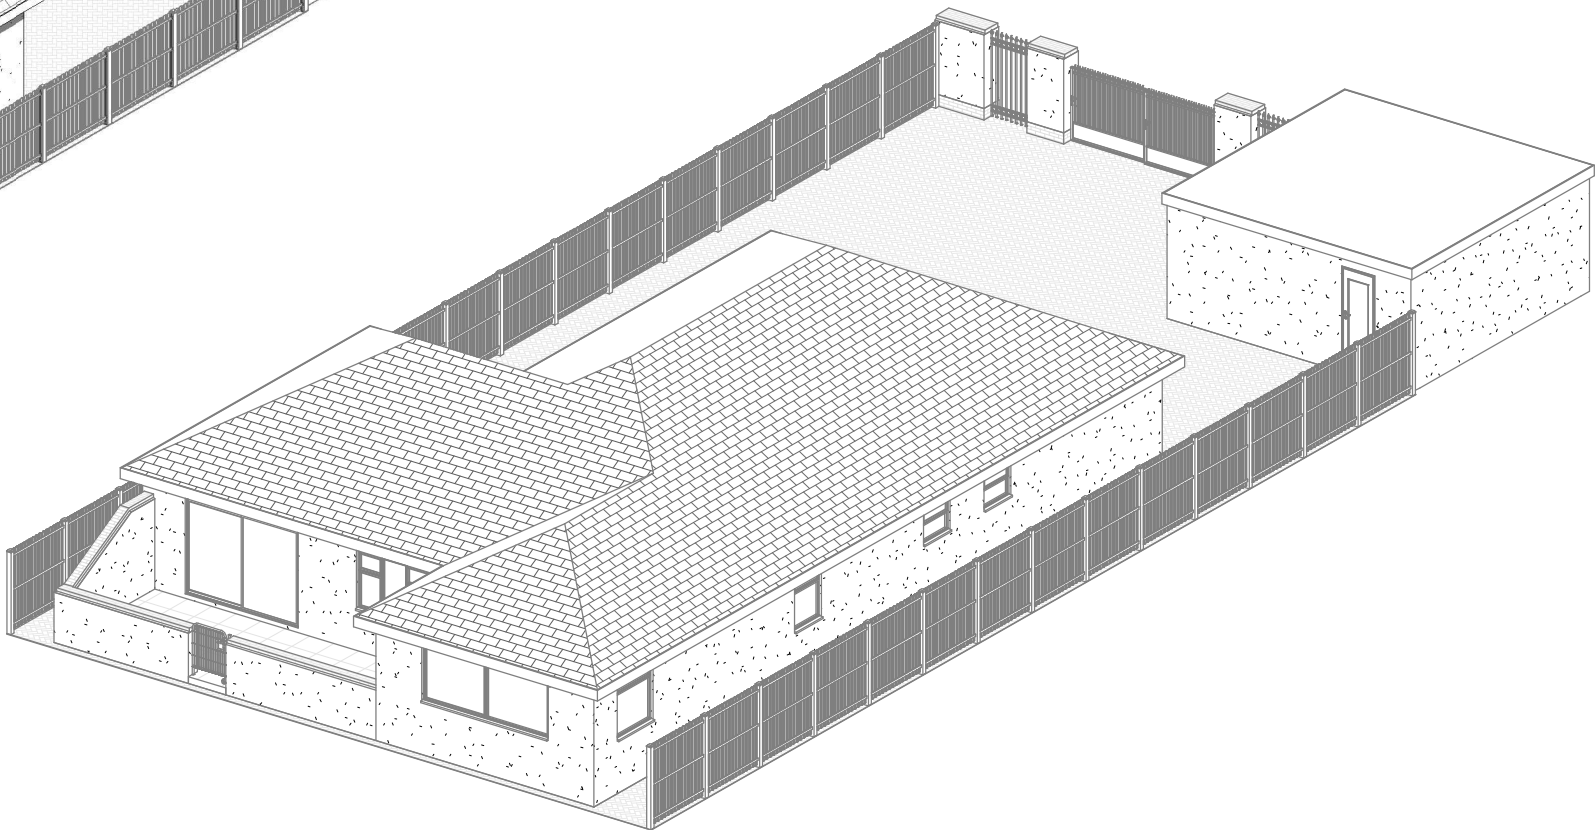

Existing 3D 3

pd

parkers

executive

design

1:500

1:200

1:100

1:50

50

20

10

5

All measurement to be checked on site prior to any commenment

Parkers Design Limited - The Studio @ 90, PO9 2PR

www.pexd.co.uk - info@parkersdesign.com - 07776 008822

PROJECT	113 West Front Road PO21 4TB			CLIENT		Miller	
	SHEET 3D 3			Date	Issue Date	Scale (@ A3)	
				Drawn by	SW	DRAWING NUMBER	
				Checked by	SR	P 7	REV B