



Proposed 3D 1

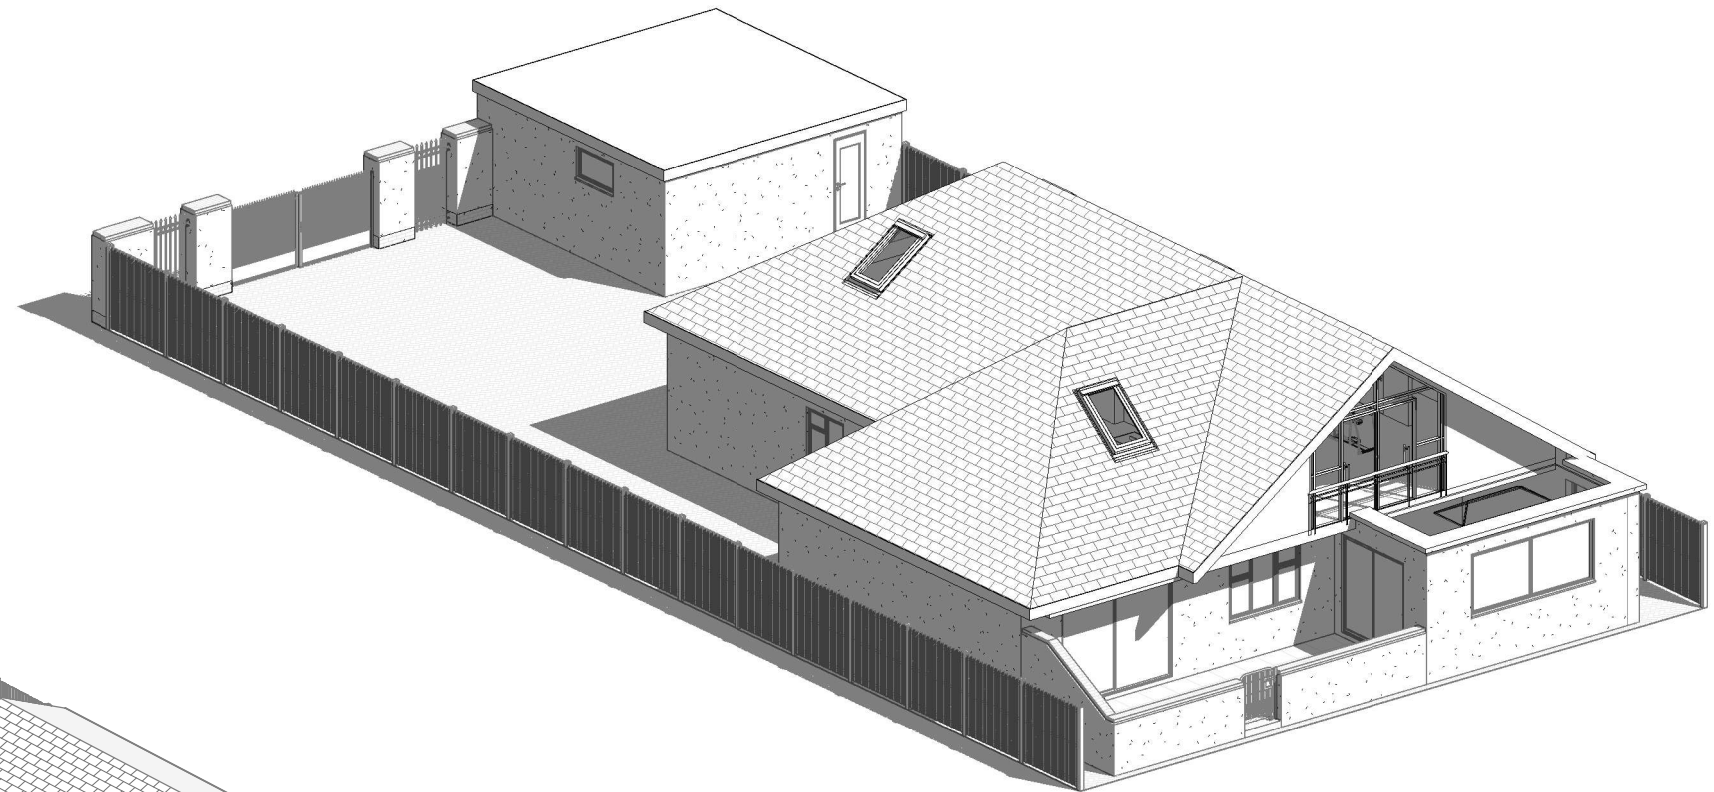

Existing 3D 1

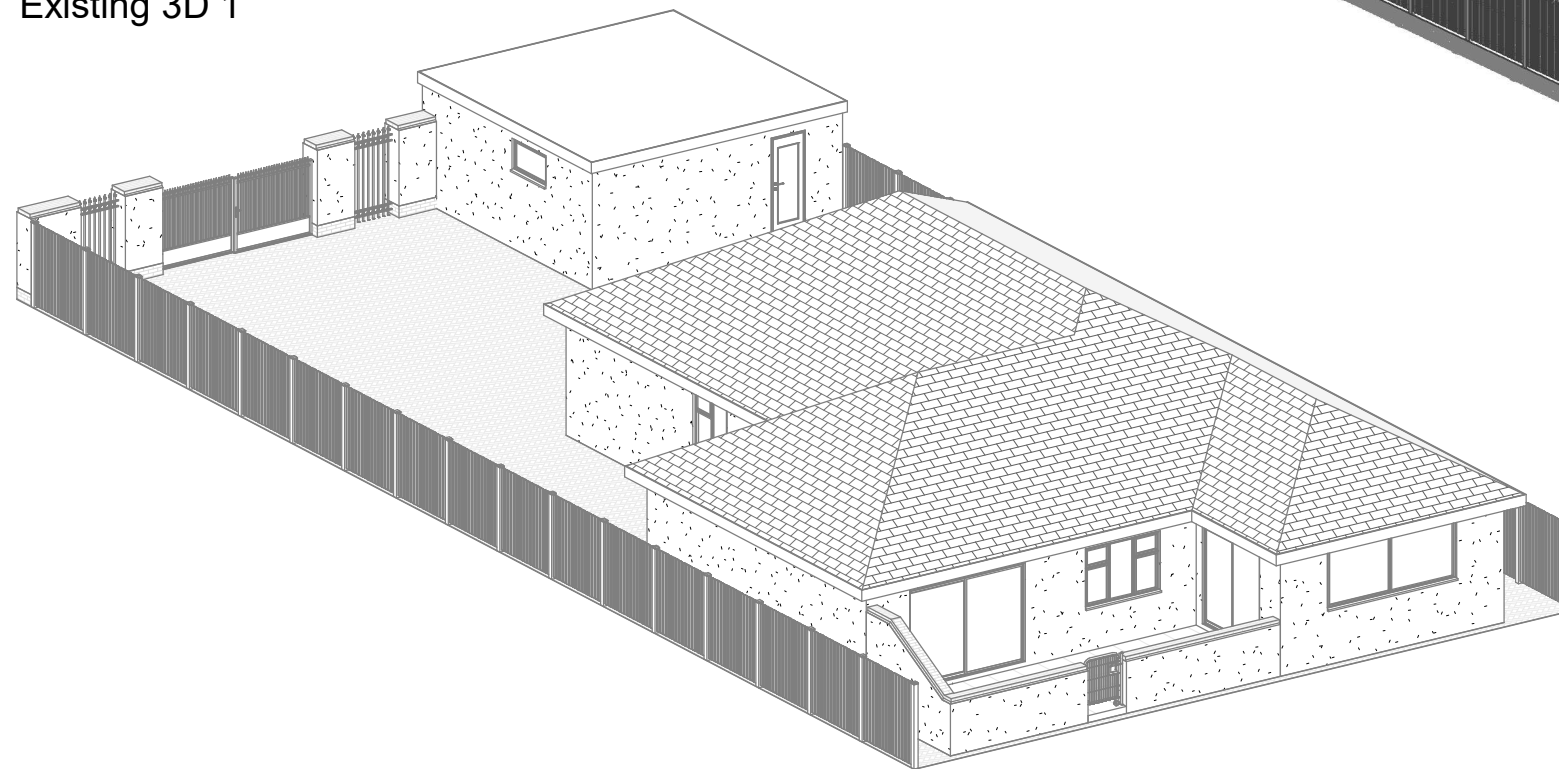

1:500		50
1:200		20
1:100		10
1:50		5

All measurement to be checked on site prior to any commenment

Parkers Design Limited - The Studio @ 90, PO9 2PR

www.pexd.co.uk - info@parkersdesign.com - 07776 008822

PROJECT	113 West Front Road PO21 4TB		CLIENT Miller	
	Date	Issue Date	Scale (@ A3)	
SHEET	3D 1		Drawn by SW	DRAWING NUMBER P 5
			Checked by SR	REV B