



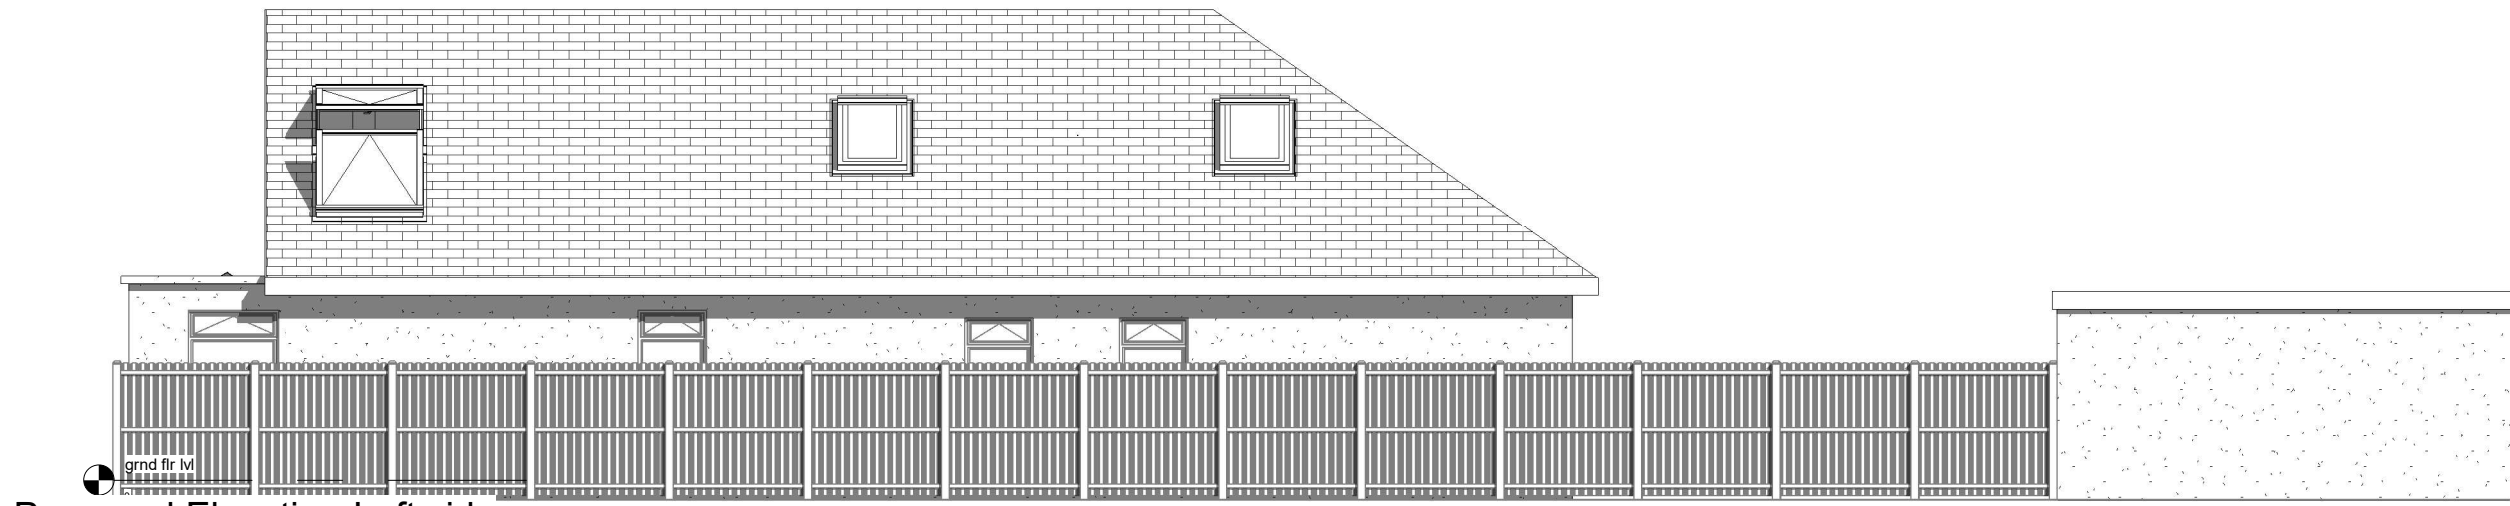

Proposed Elevation-Left side

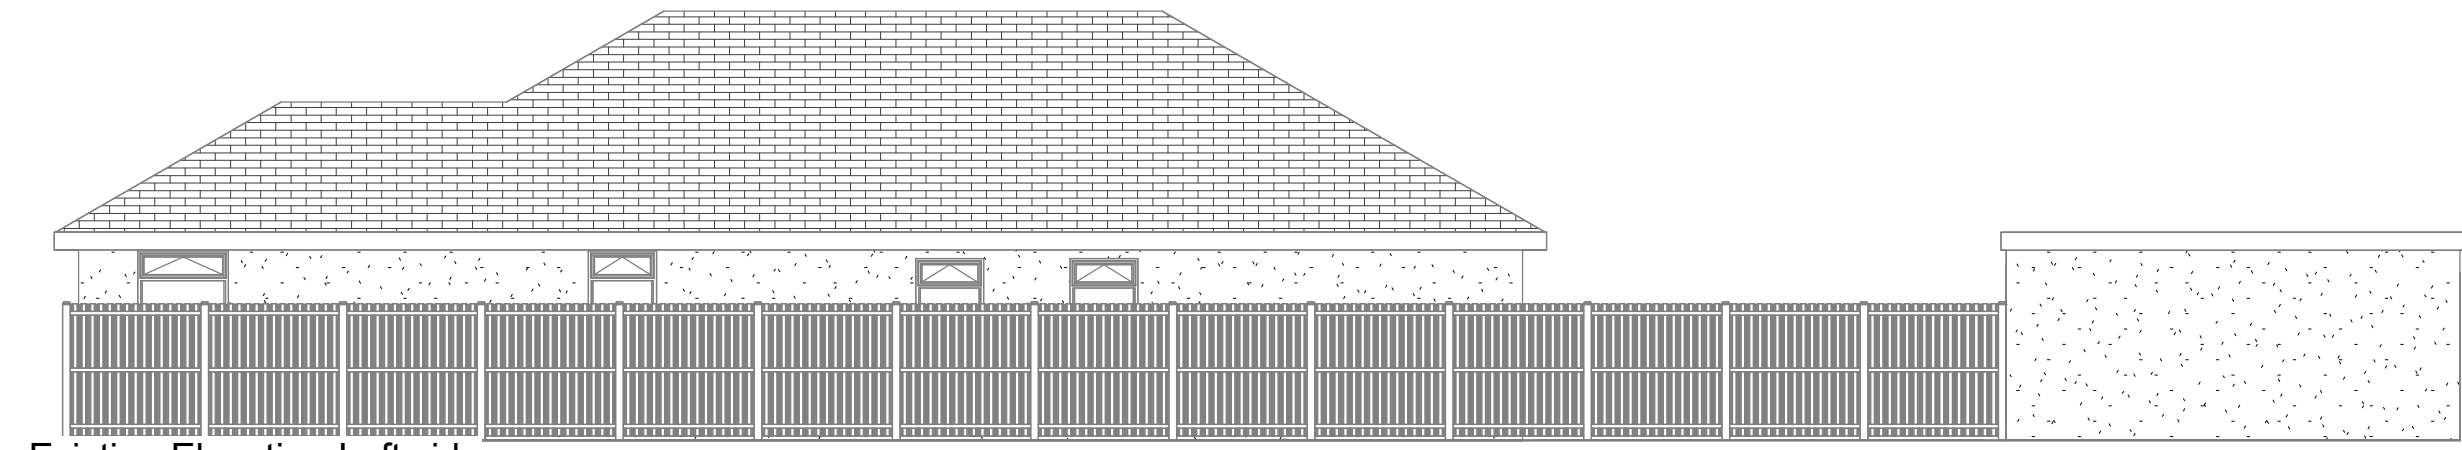

Existing Elevation-Left side



1:500		50
1:200		20
1:100		10
1:50		5
All measurement to be checked on site prior to any commenent		
Parkers Design Limited - The Studio @ 90, PO9 2PR		
www.pexd.co.uk - info@parkersdesign.com - 07776 008822		

PROJECT	113 West Front Road		CLIENT	
	PO21 4TB		Miller	
	SHEET		Date	Issue Date
	Elevations Left Side -EAST		Scale (@ A3)	1 : 100
Drawn by		SW	DRAWING NUMBER	
Checked by		SR	P 4	
			REV	