



Proposed Elevation-Right side

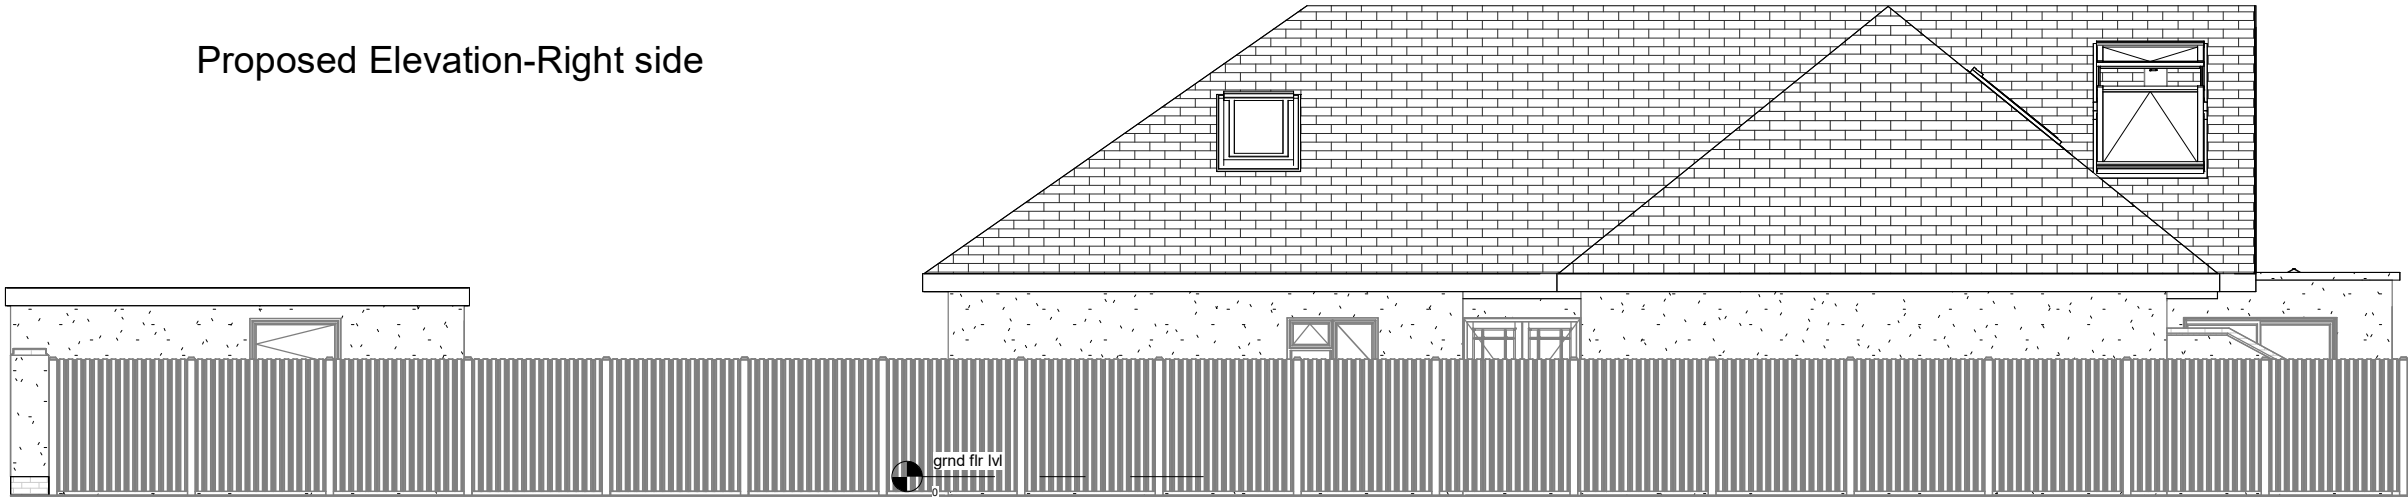

Existing Elevation-Right side

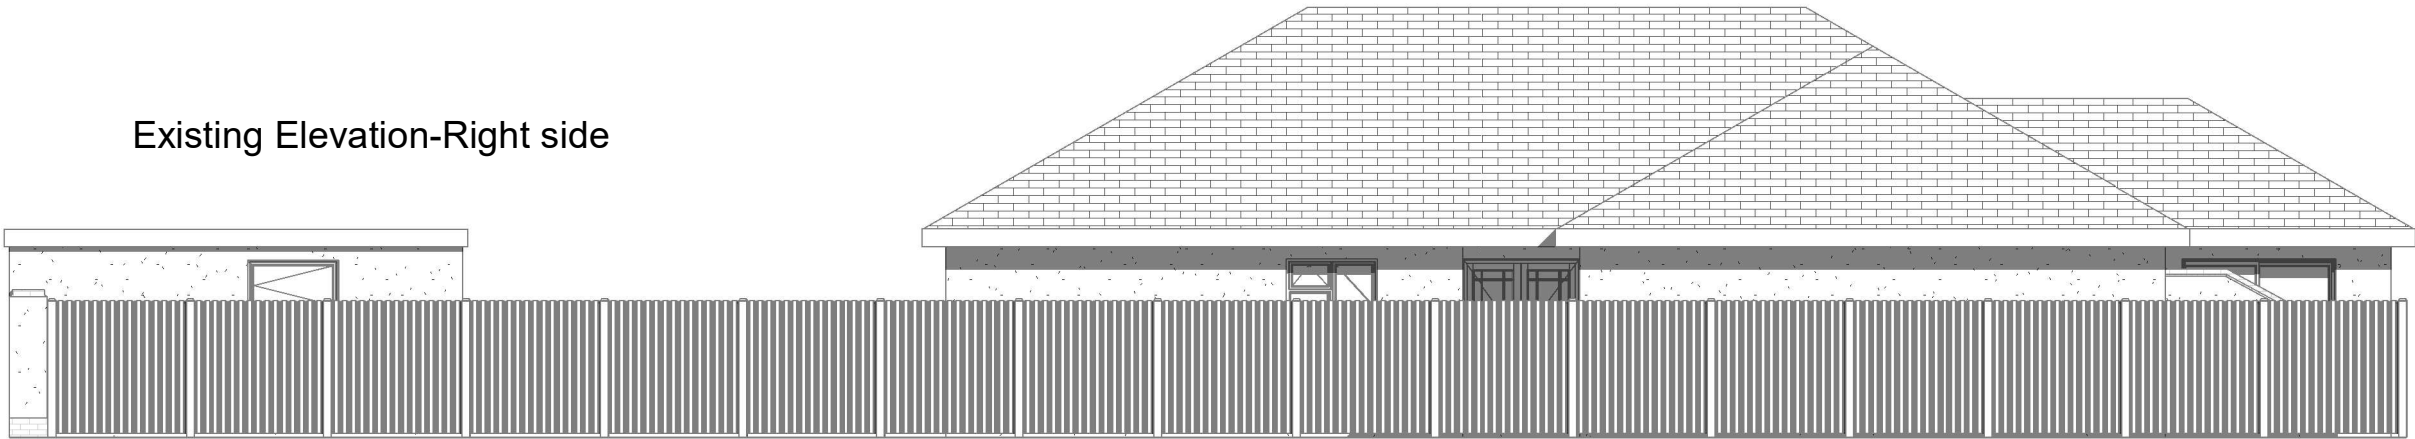

pd

parkers

executive

design

1:500

1:200

1:100

1:50

50

20

10

5

All measurement to be checked on site prior to any commenent

Parkers Design Limited - The Studio @ 90, PO9 2PR

www.pexd.co.uk - info@parkersdesign.com - 07776 008822

PROJECT	113 West Front Road		CLIENT	
	PO21 4TB		Miller	
	SHEET		Date	Issue Date
			Scale (@ A3)	1 : 100
Elevations-Right WEST		Drawn by	SW	DRAWING NUMBER
		Checked by	SR	P 4a
		REV		