



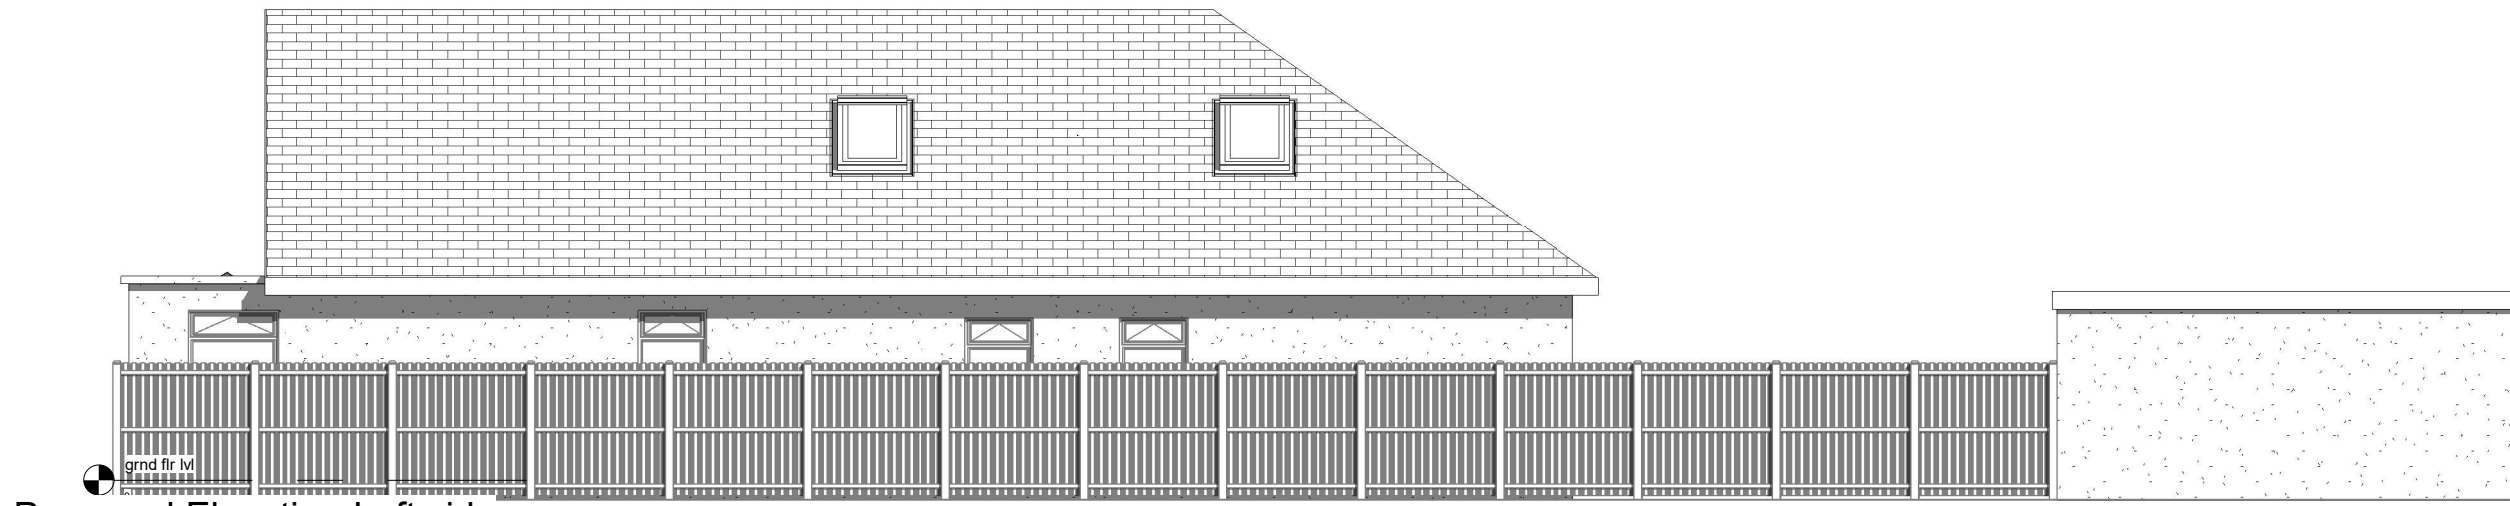

Proposed Elevation-Left side

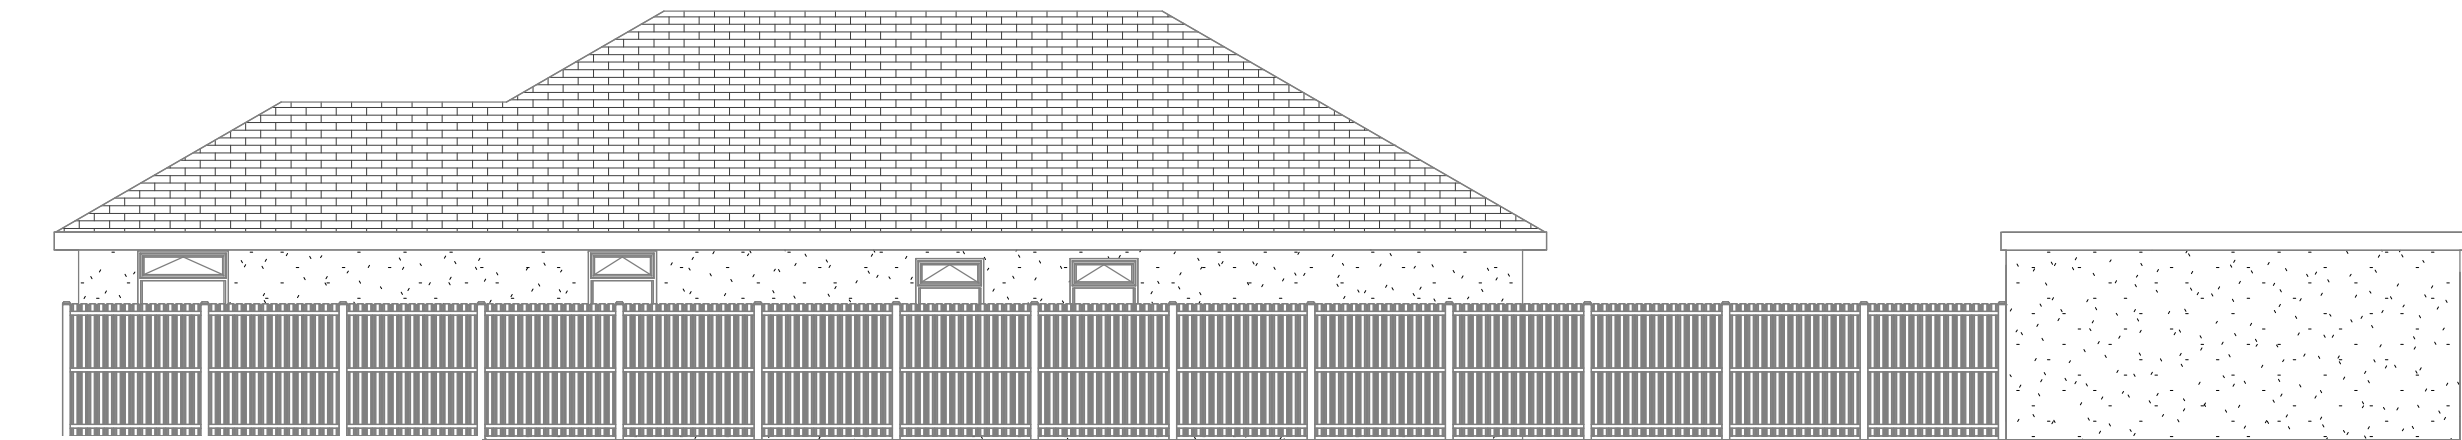

Existing Elevation-Left side



1:500		50
1:200		20
1:100		10
1:50		5
All measurement to be checked on site prior to any comment		
Parkers Design Limited - The Studio @ 90, PO9 2PR www.pexd.co.uk - info@parkersdesign.com - 07776 008822		

PROJECT	113 West Front Road		CLIENT	
	PO21 4TB		Miller	
			Date	Issue Date
			Scale (@ A3)	1 : 100
SHEET	Elevations Left Side -EAST			
	Drawn by	SW	DRAWING NUMBER	REV
	Checked by	SR	P 4	B