



Proposed Elevation-Right side

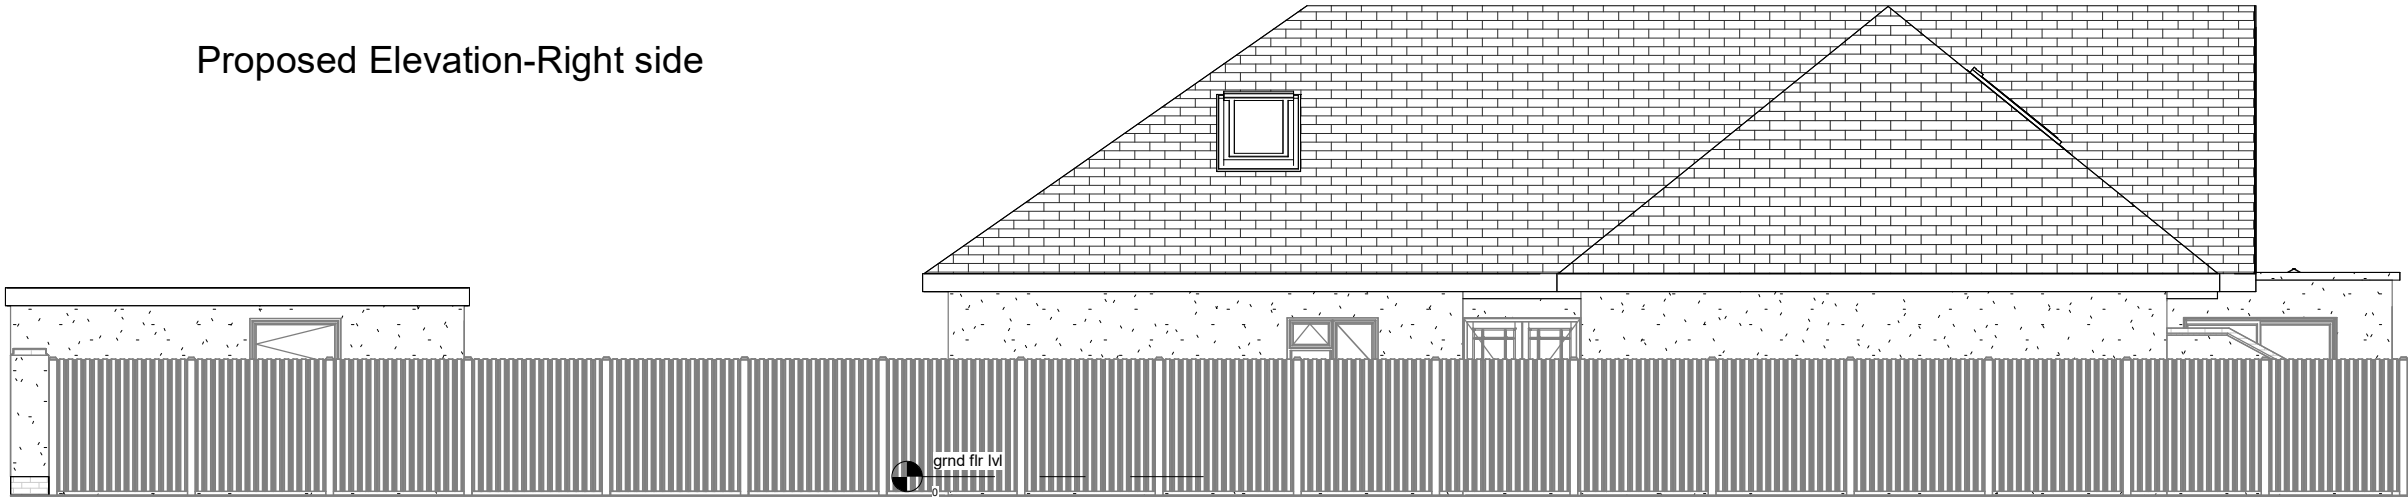

Existing Elevation-Right side

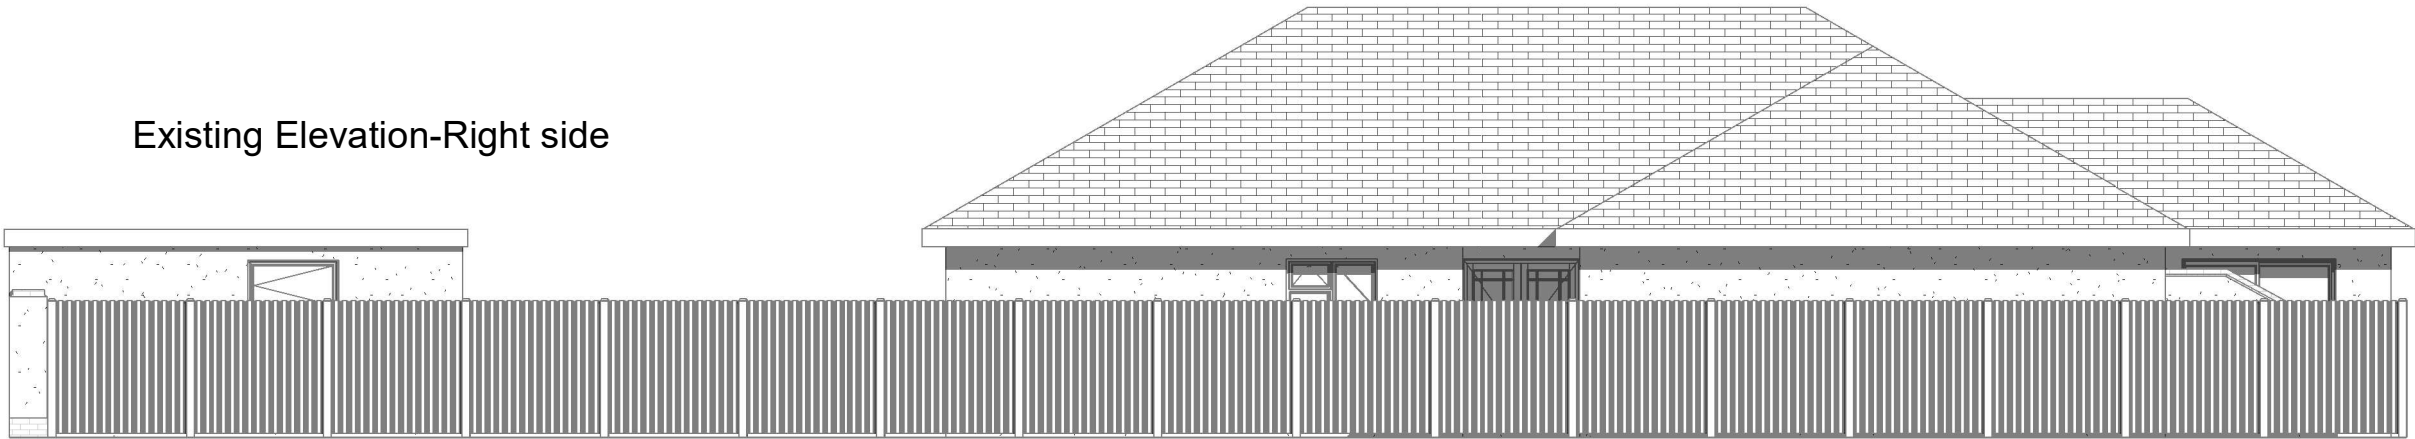

pd

parkers

executive

design

1:500

1:200

1:100

1:50

50

20

10

5

All measurement to be checked on site prior to any commenment

Parkers Design Limited - The Studio @ 90, PO9 2PR

www.pexd.co.uk - info@parkersdesign.com - 07776 008822

|                        |                                 |  |                  |                        |                         |
|------------------------|---------------------------------|--|------------------|------------------------|-------------------------|
| PROJECT                | 113 West Front Road<br>PO21 4TB |  | CLIENT<br>Miller |                        |                         |
|                        | SHEET<br>Elevations-Right WEST  |  | Date             | Issue Date             | Scale (@ A3)<br>1 : 100 |
| Drawn by<br>Checked by |                                 |  | SW<br>SR         | DRAWING NUMBER<br>P 4a | REV<br>B                |