


Notes:

ROOF - PROPRIETARY PROFILE ROOFING TILE SYSTEM
 WALLS - PAINTED TEXTURED RENDER TO MAIN WALLS WITH FACE BRICK PLINTH
 WINDOWS / DOORS - WHITE FRAMED UPVC DOUBLE GLAZED UNITS

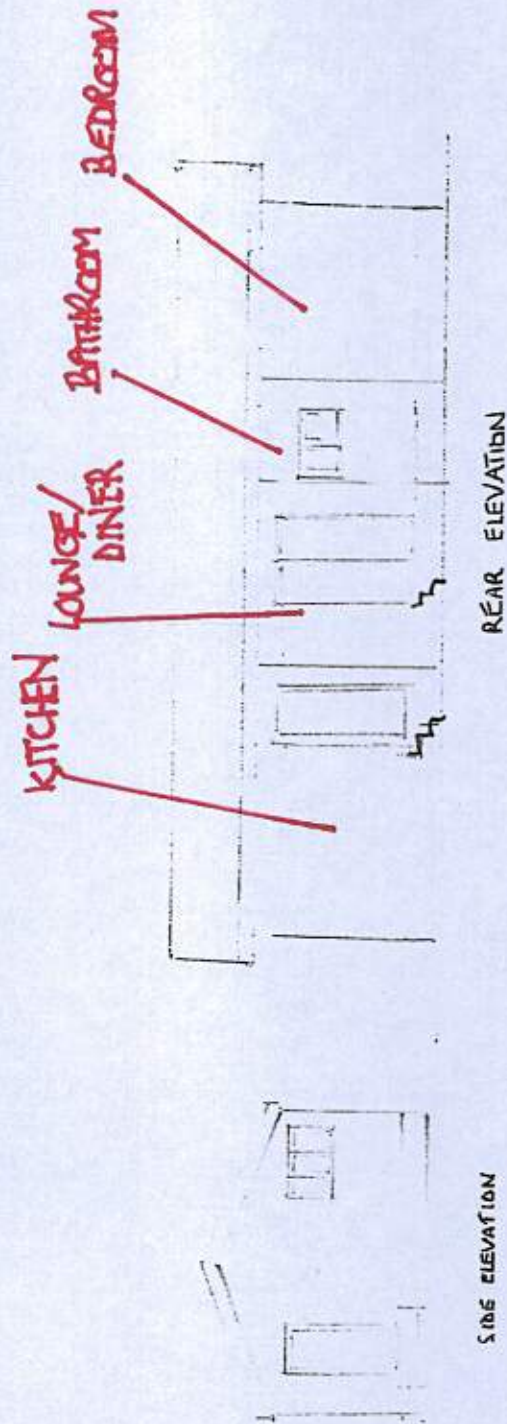

EXISTING ELEVATIONS

SCALE 1/100 26.08.17