


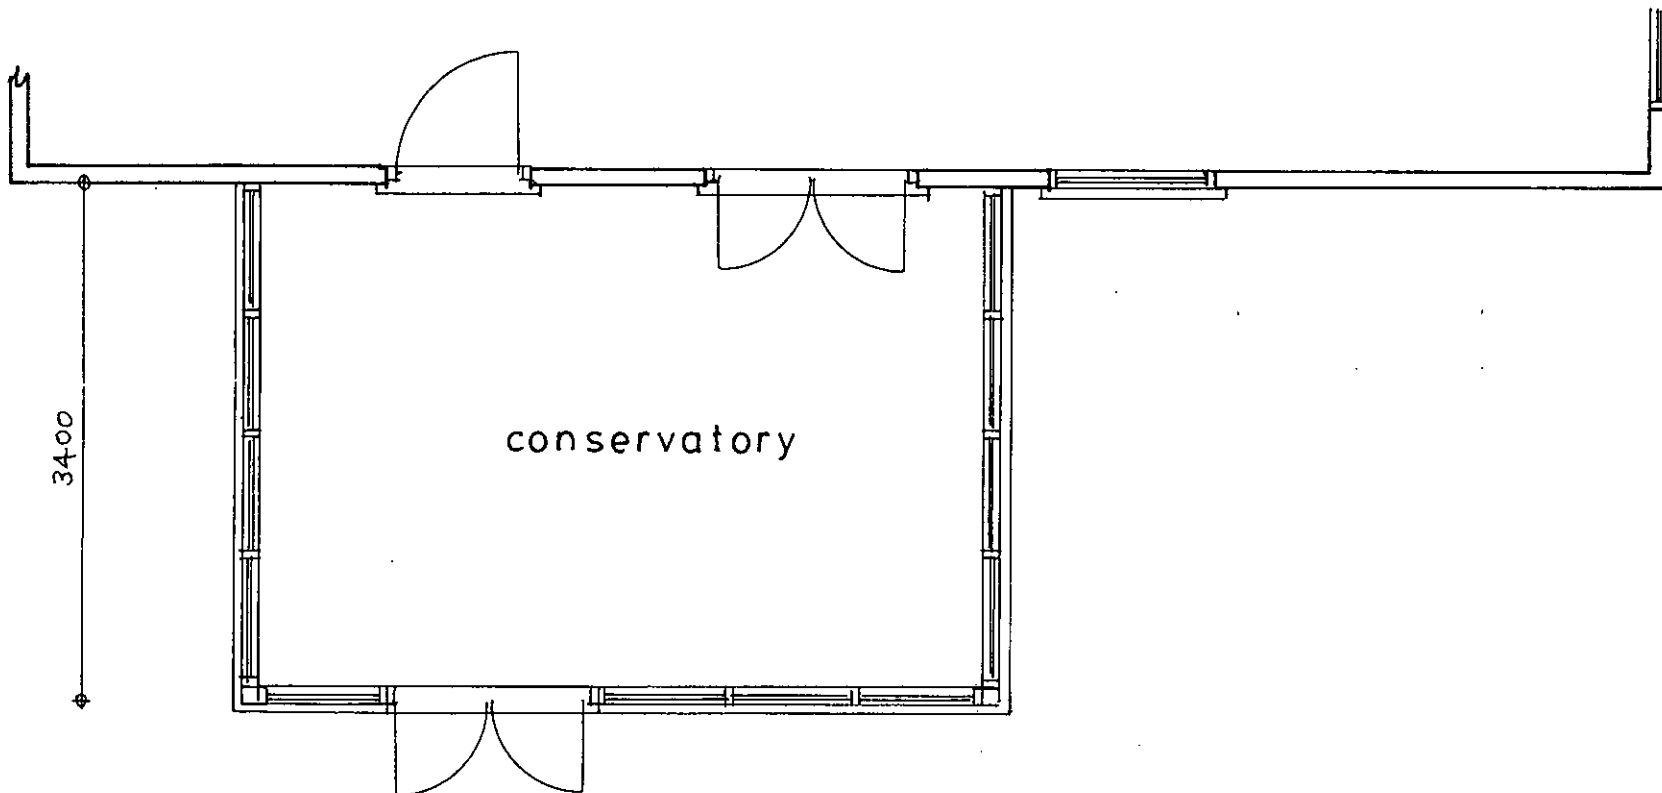

Plan

1 : 50

Proposed

PROPOSED CONSERVATORY AT 11. LAUREL DRIVE,
MILL FARM, PAGHAM.

Bryan Butcher
Rainbow Cottage
Nyetimber Lane
Bognor Regis PO21 3JX
01243 266871
07973 233442
bryan.butcher@btinternet.com
www.bryanbutcher.com