



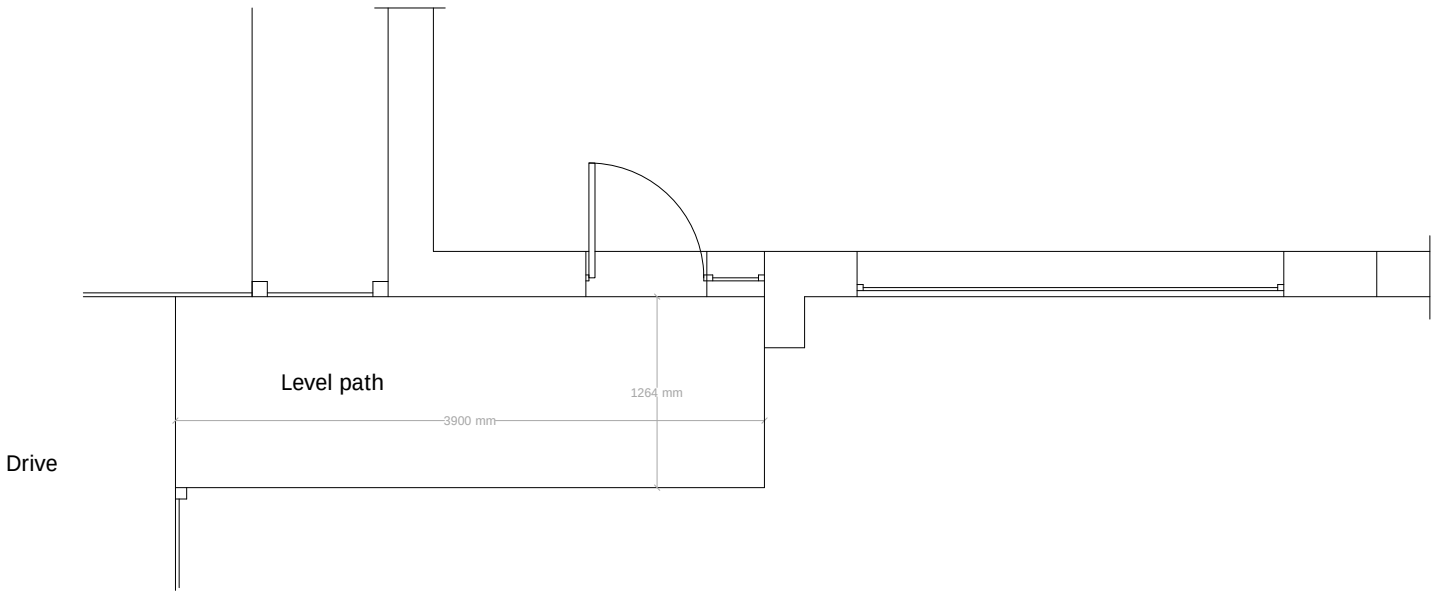

EXISTING PLAN

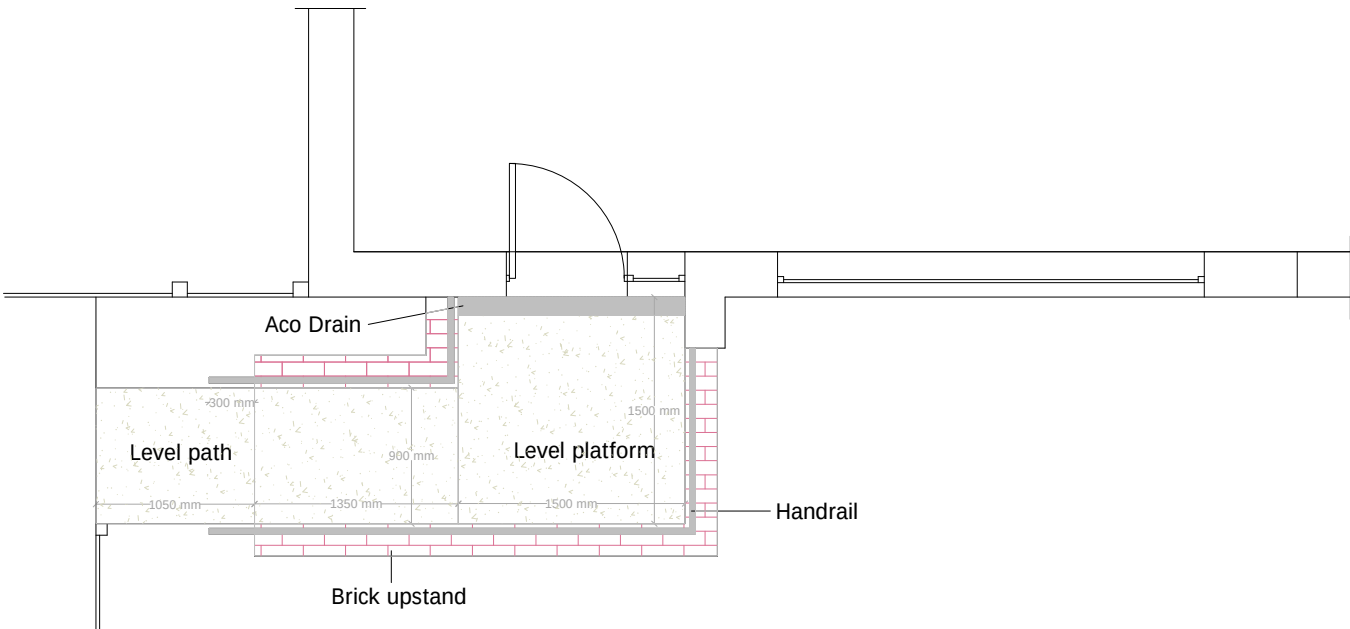

NOTES:

- 1. All dimensions are in mm and must be checked on site and not scaled from this drawing.
- 2. Drawings are to be read in conjunction with accompanying documents.
- 3. Any errors or inaccuracies should be brought to the attention of Grumittwade.

No.	Description	Date			
Amendments:					
Address: 18 Mayfield Close Bognor Regis PO21 3PL		Client: Mrs E Trew			
Drawing Title: Existing & proposed Plan Front access		Drawing Ref.: SG/02/May18			
Disabled Adaptation Design Planning Applications Building Regulation Drawings Party Wall Surveyors Building Surveys/ Homebuyers Survey		Project Management Disabled Access Auditing Building Defect Analysis CDM Expert Witness			
Contact Details: Telephone: 01273 410836 Email: sid@amberliving.co.uk					
Contact Address: Unit 3, Tunsten House, George Street, Portslade, BN1 1RA, East Sussex					
Scale: 1:50	Paper: A3	Date: 15/06/2018	Revision No:	Checked By:	Direction: 