




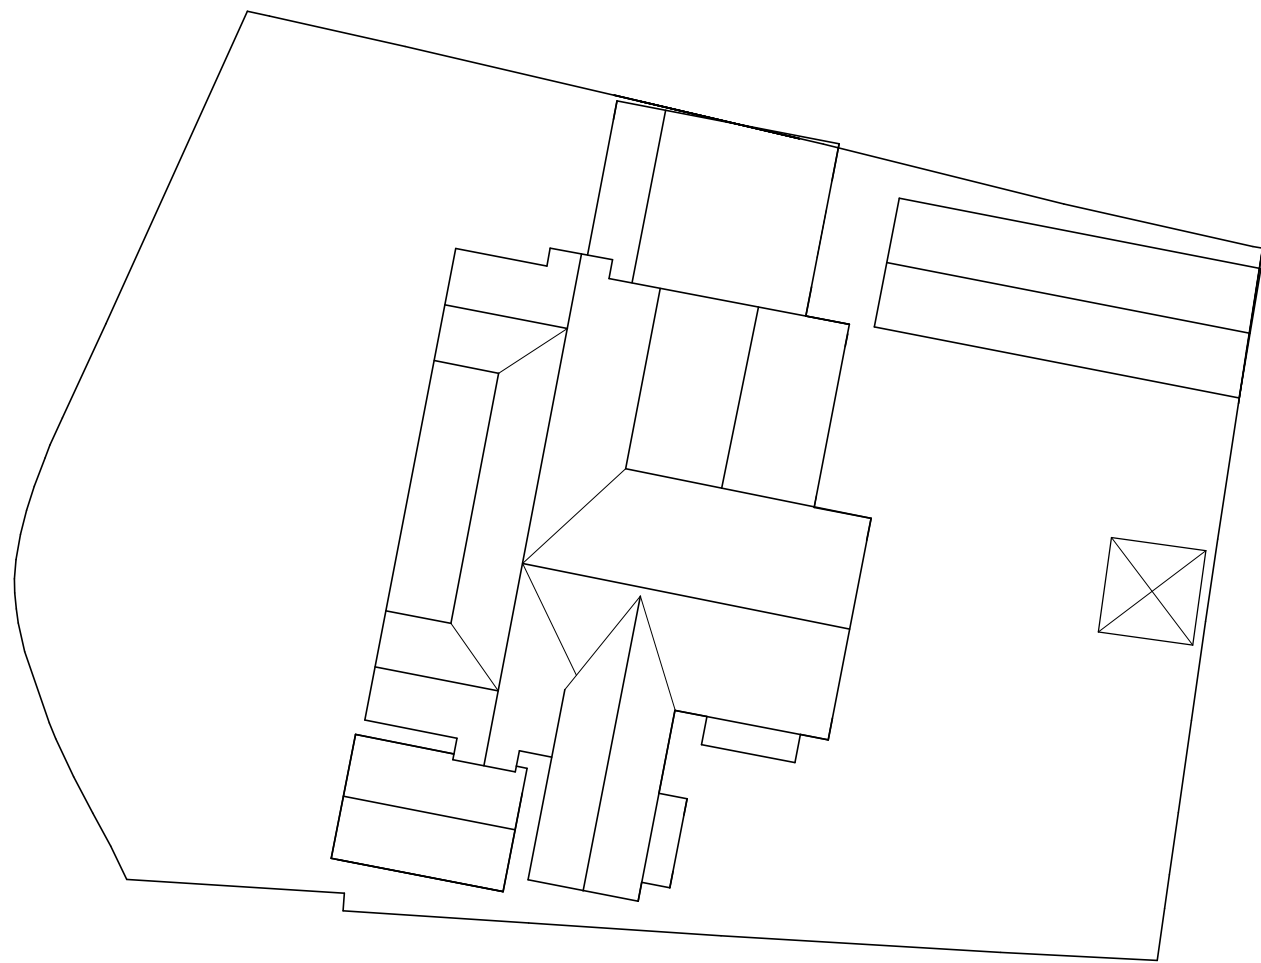


EXISTING ROOF LINES

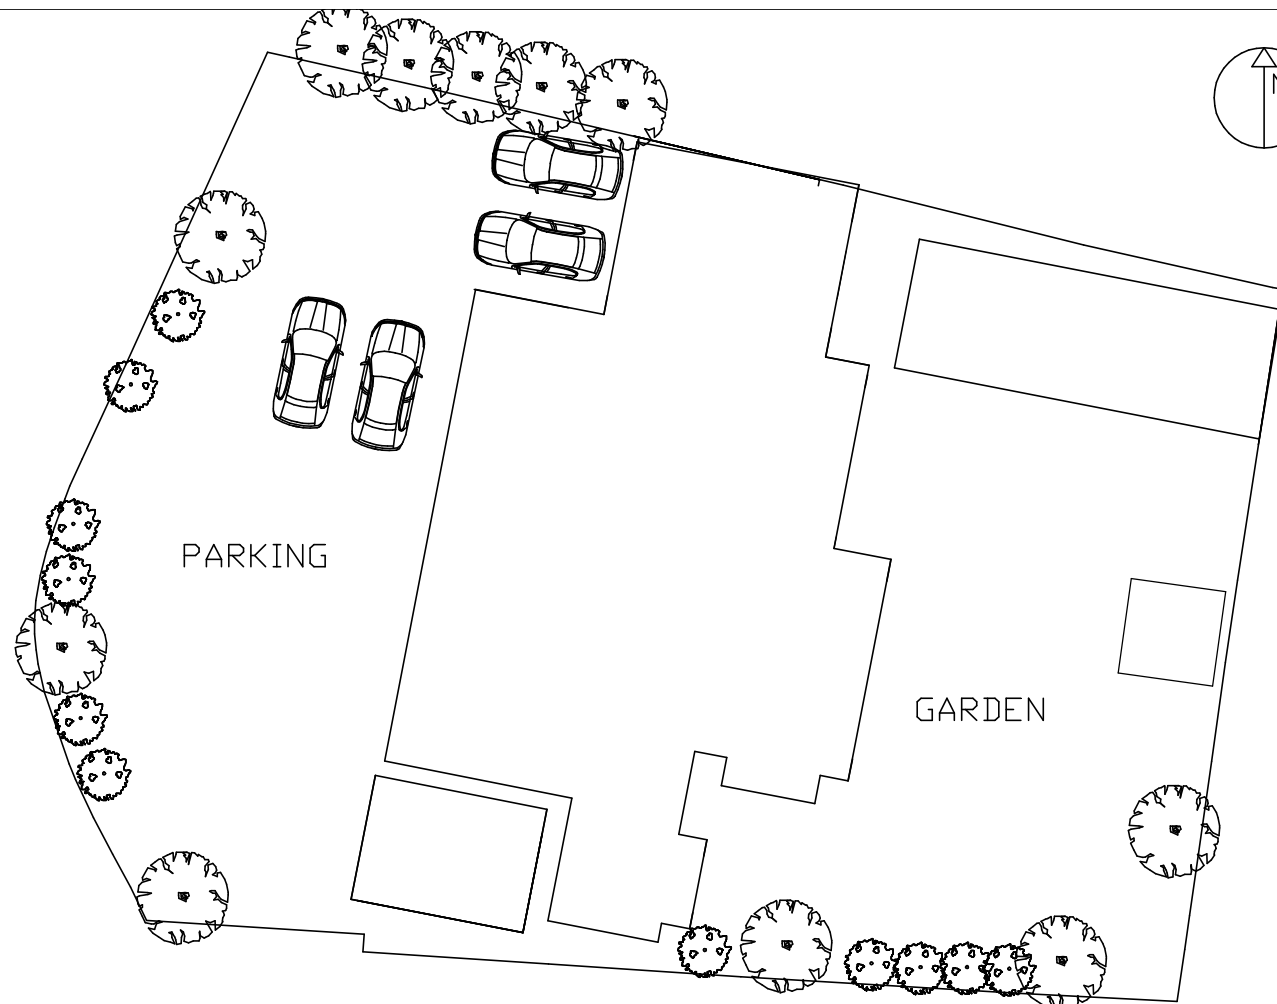



EXISTING PARKING & PLANTING

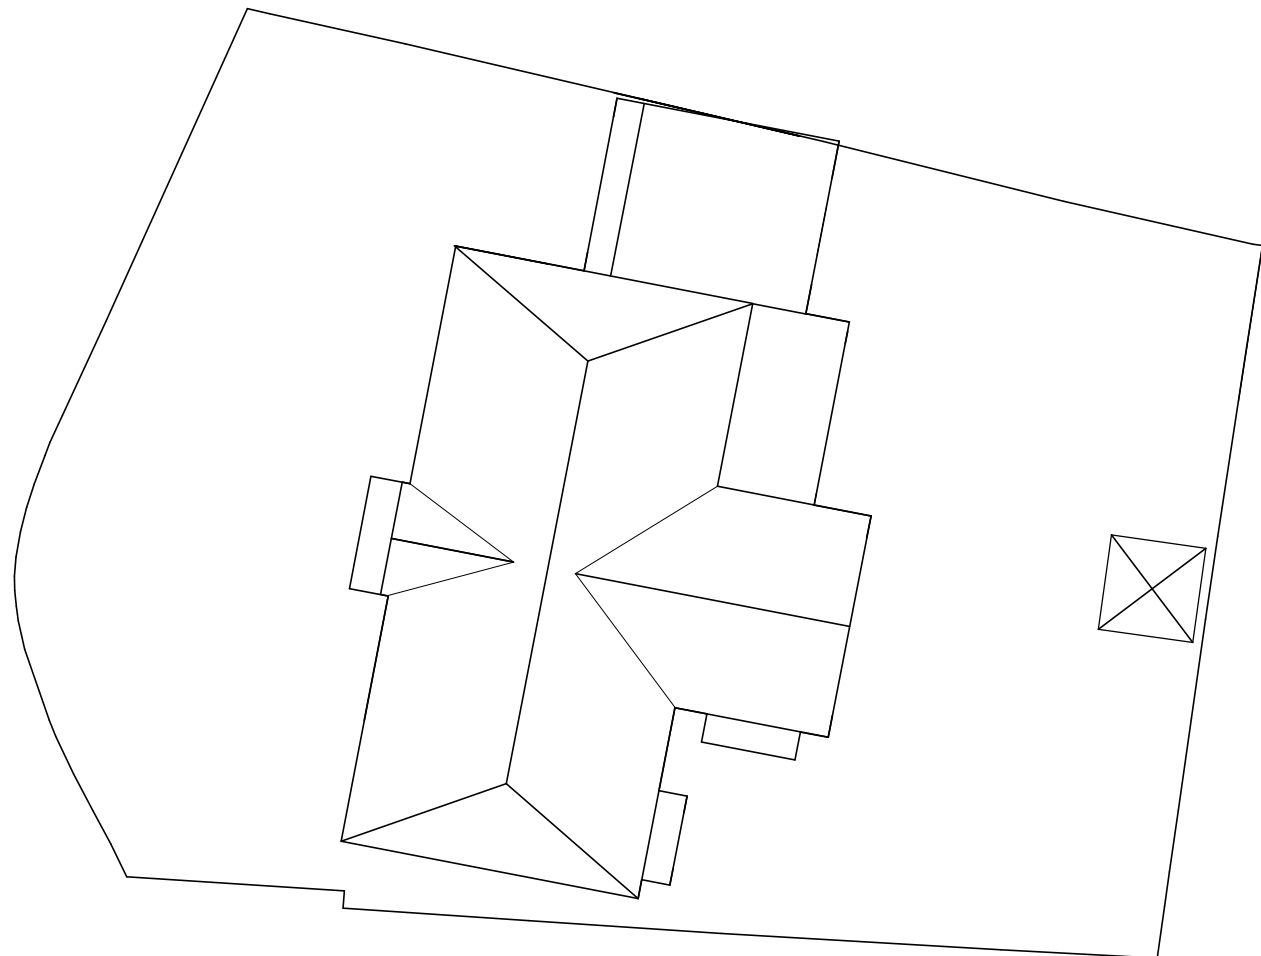

PROPOSED ROOF LINES

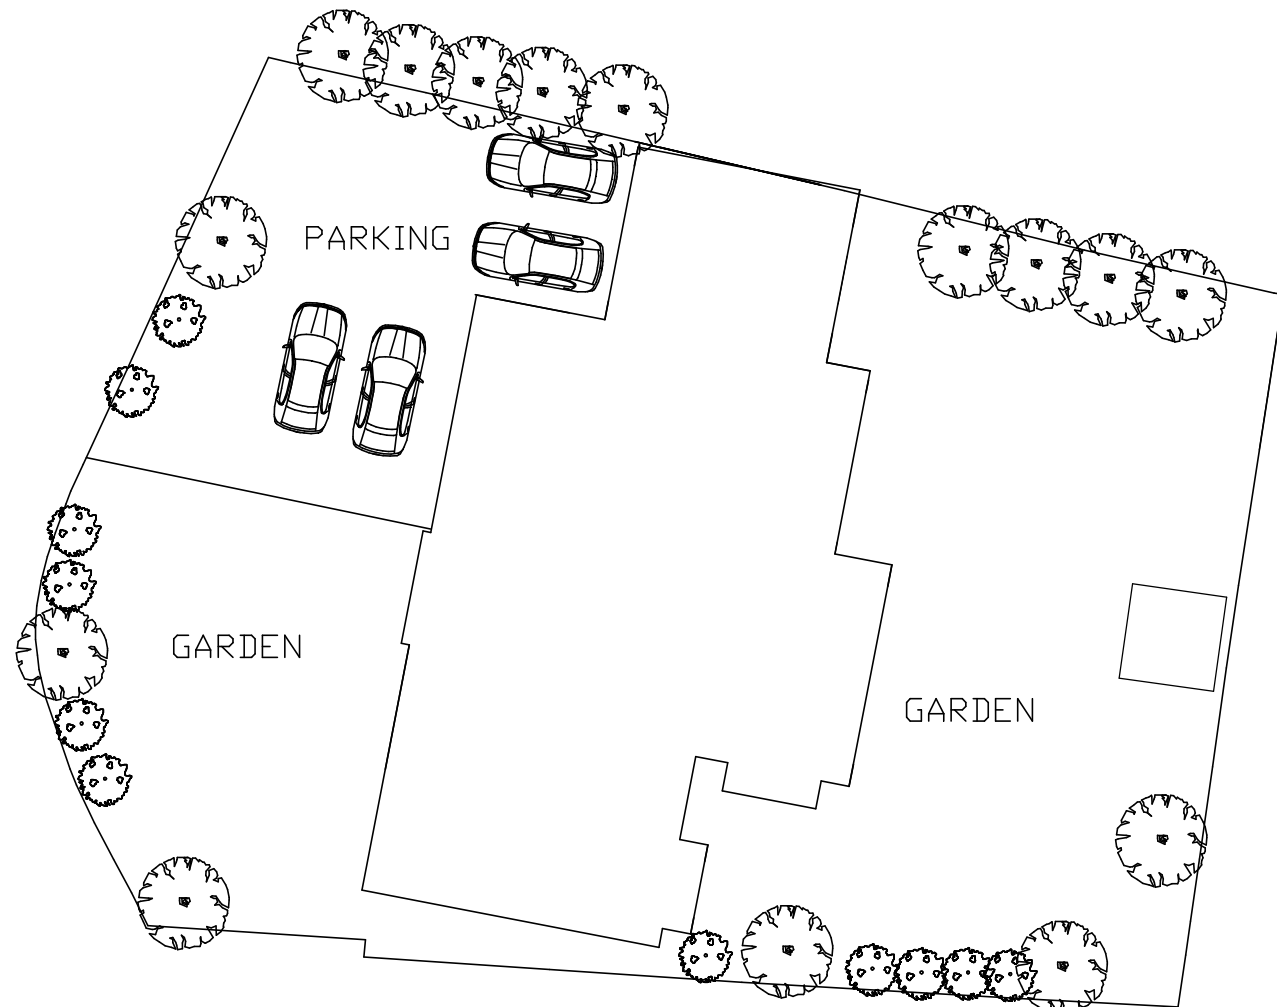

PROPOSED PARKING & PLANTING

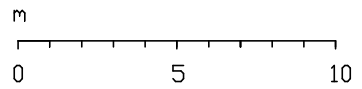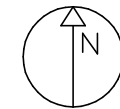

Existing footprint 328.4m².
Proposed footprint 279.6 m².
Footprint / roof reduction 14.9%

Proposed front garden reduces
non-porous surfaces by ~120m²

Project:
2 Pagham Road, Pagham,
Bognor Regis, West Sussex

Title:
ROOF LINE, PARKING & PLANTING
EXISTING & PROPOSED

Scale: 1:250	Date: 05/07/2020
	Drawn: PCW

Paper Size: A3	Drawing: C001	Rev: A
-------------------	------------------	-----------

Property of P.Wright, 2 PAGHAM ROAD, BOGNOR REGIS, PO21 4NP.
© All rights of the copyright holders reserved.
Unauthorised copying, hiring, lending of this data
for financial or commercial gain is prohibited.