




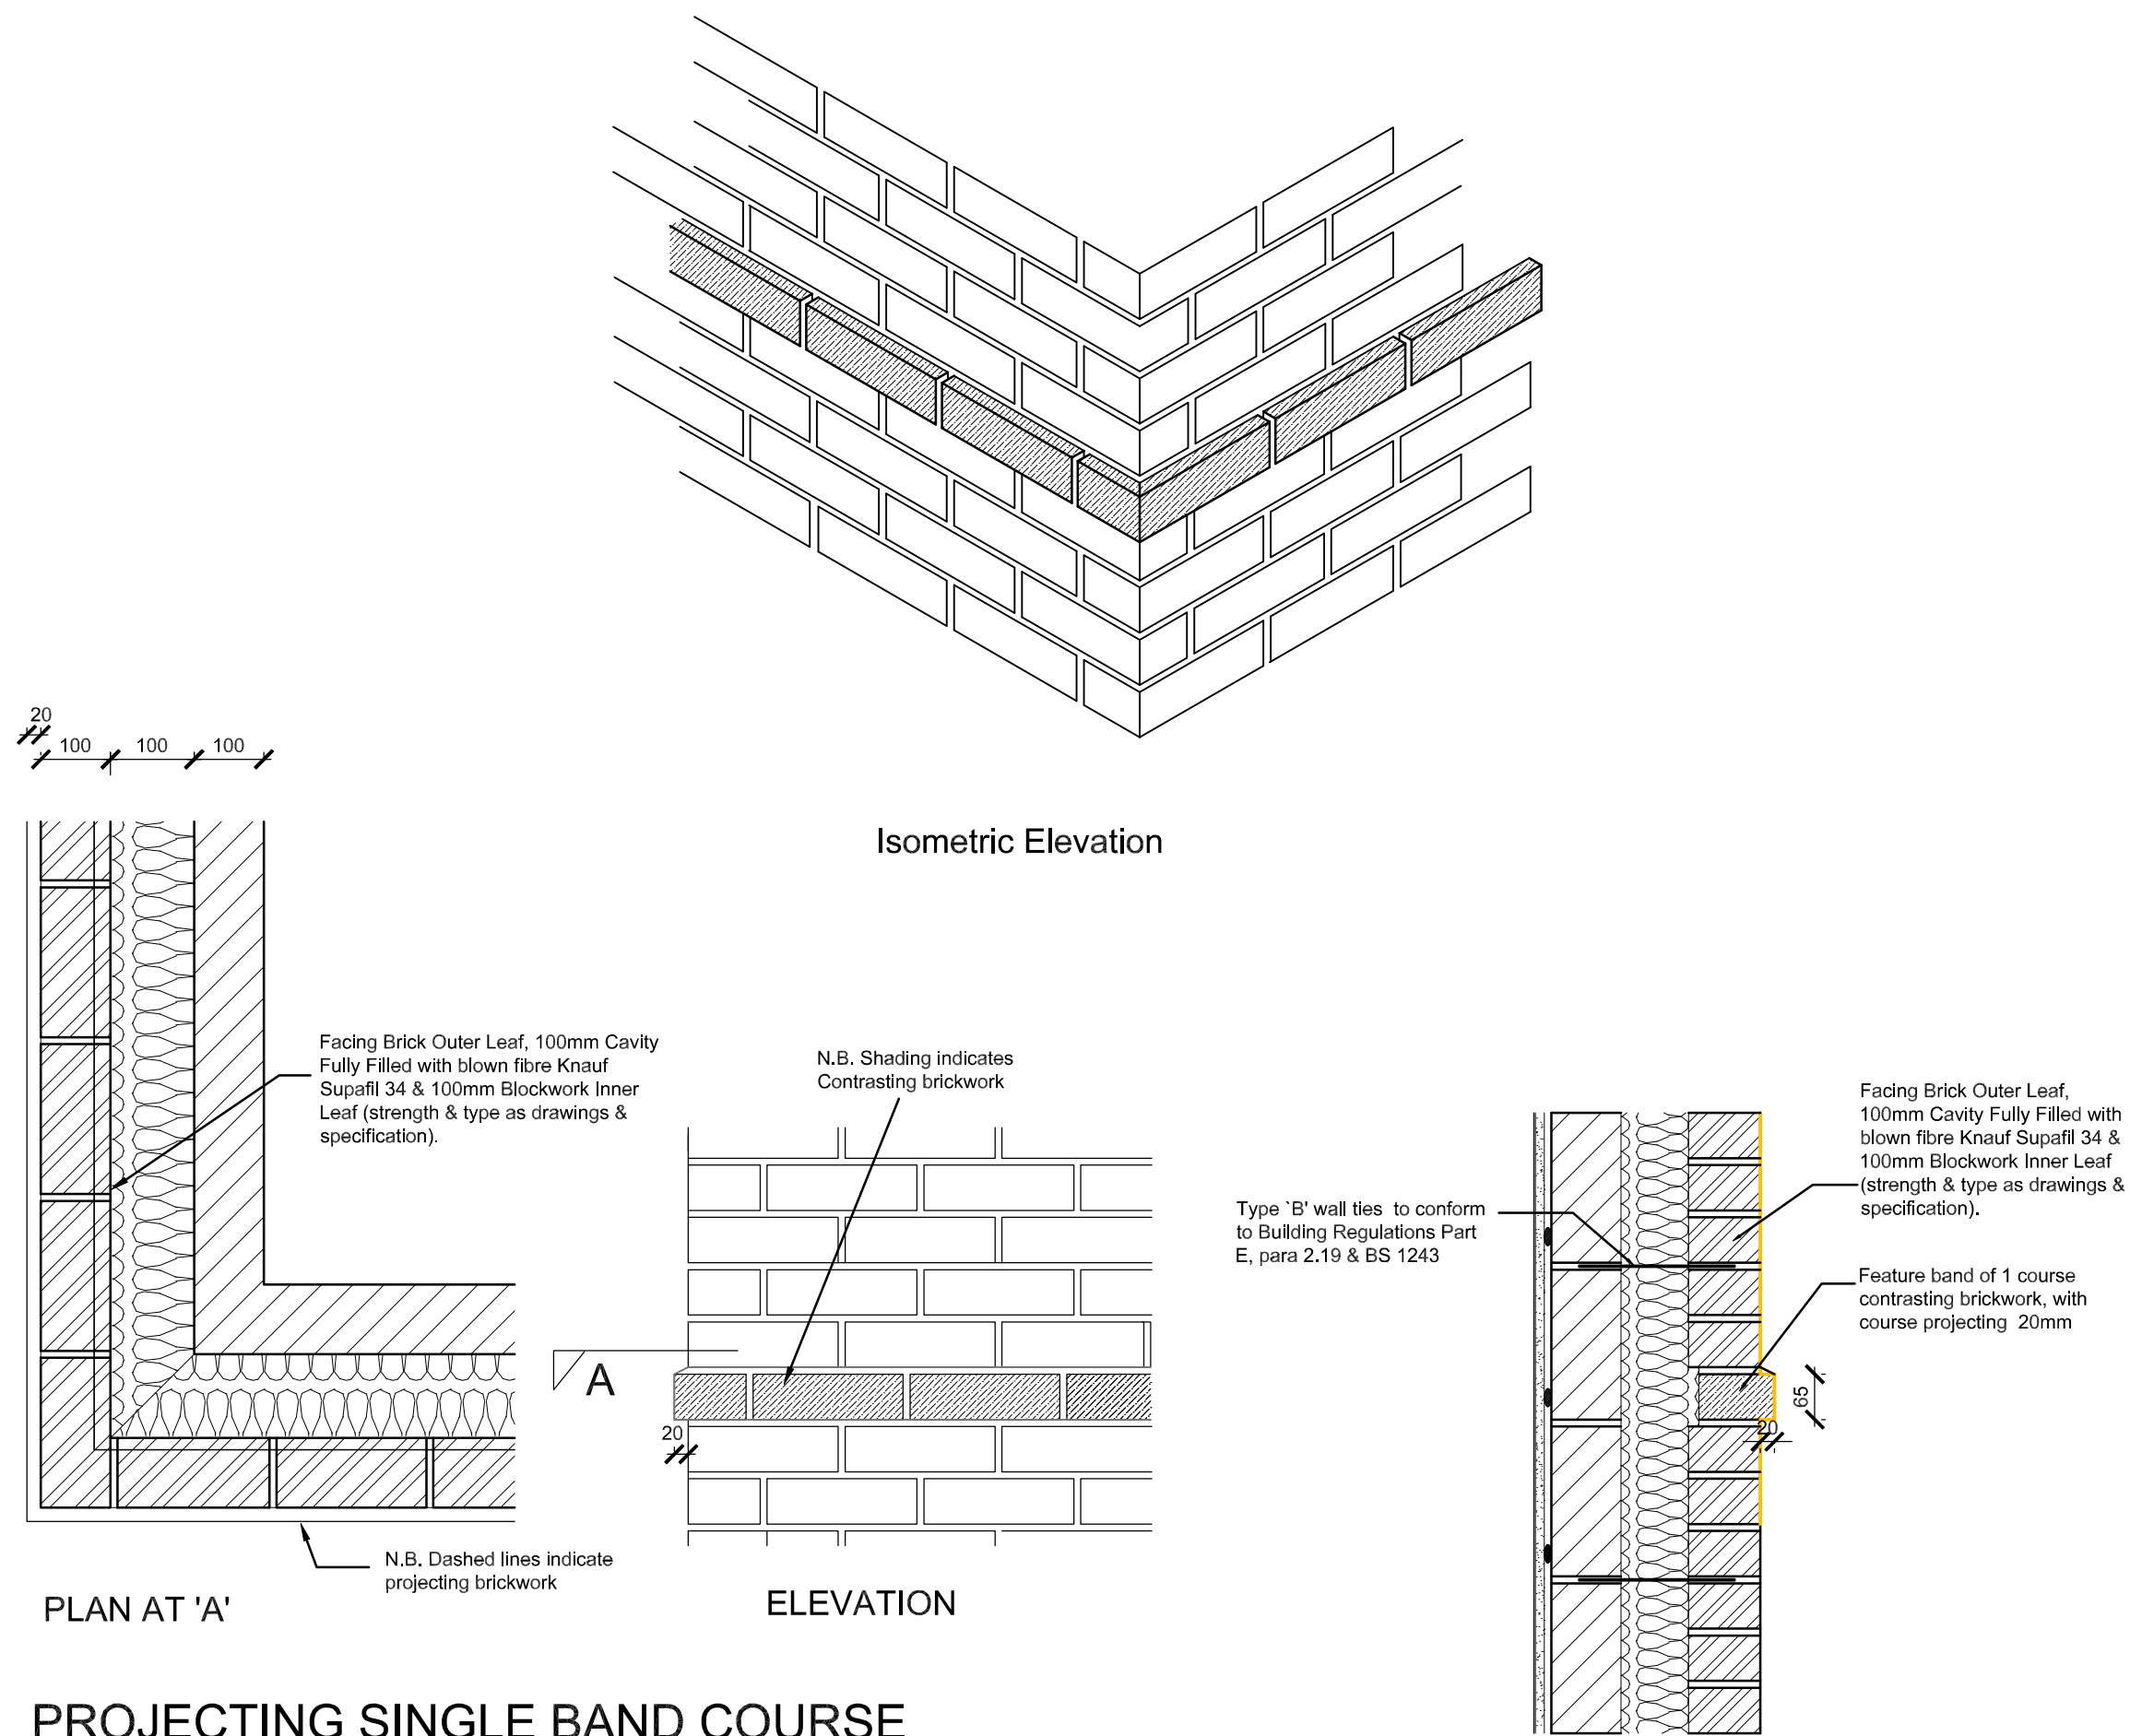

PROJECTING SINGLE BAND COURSE

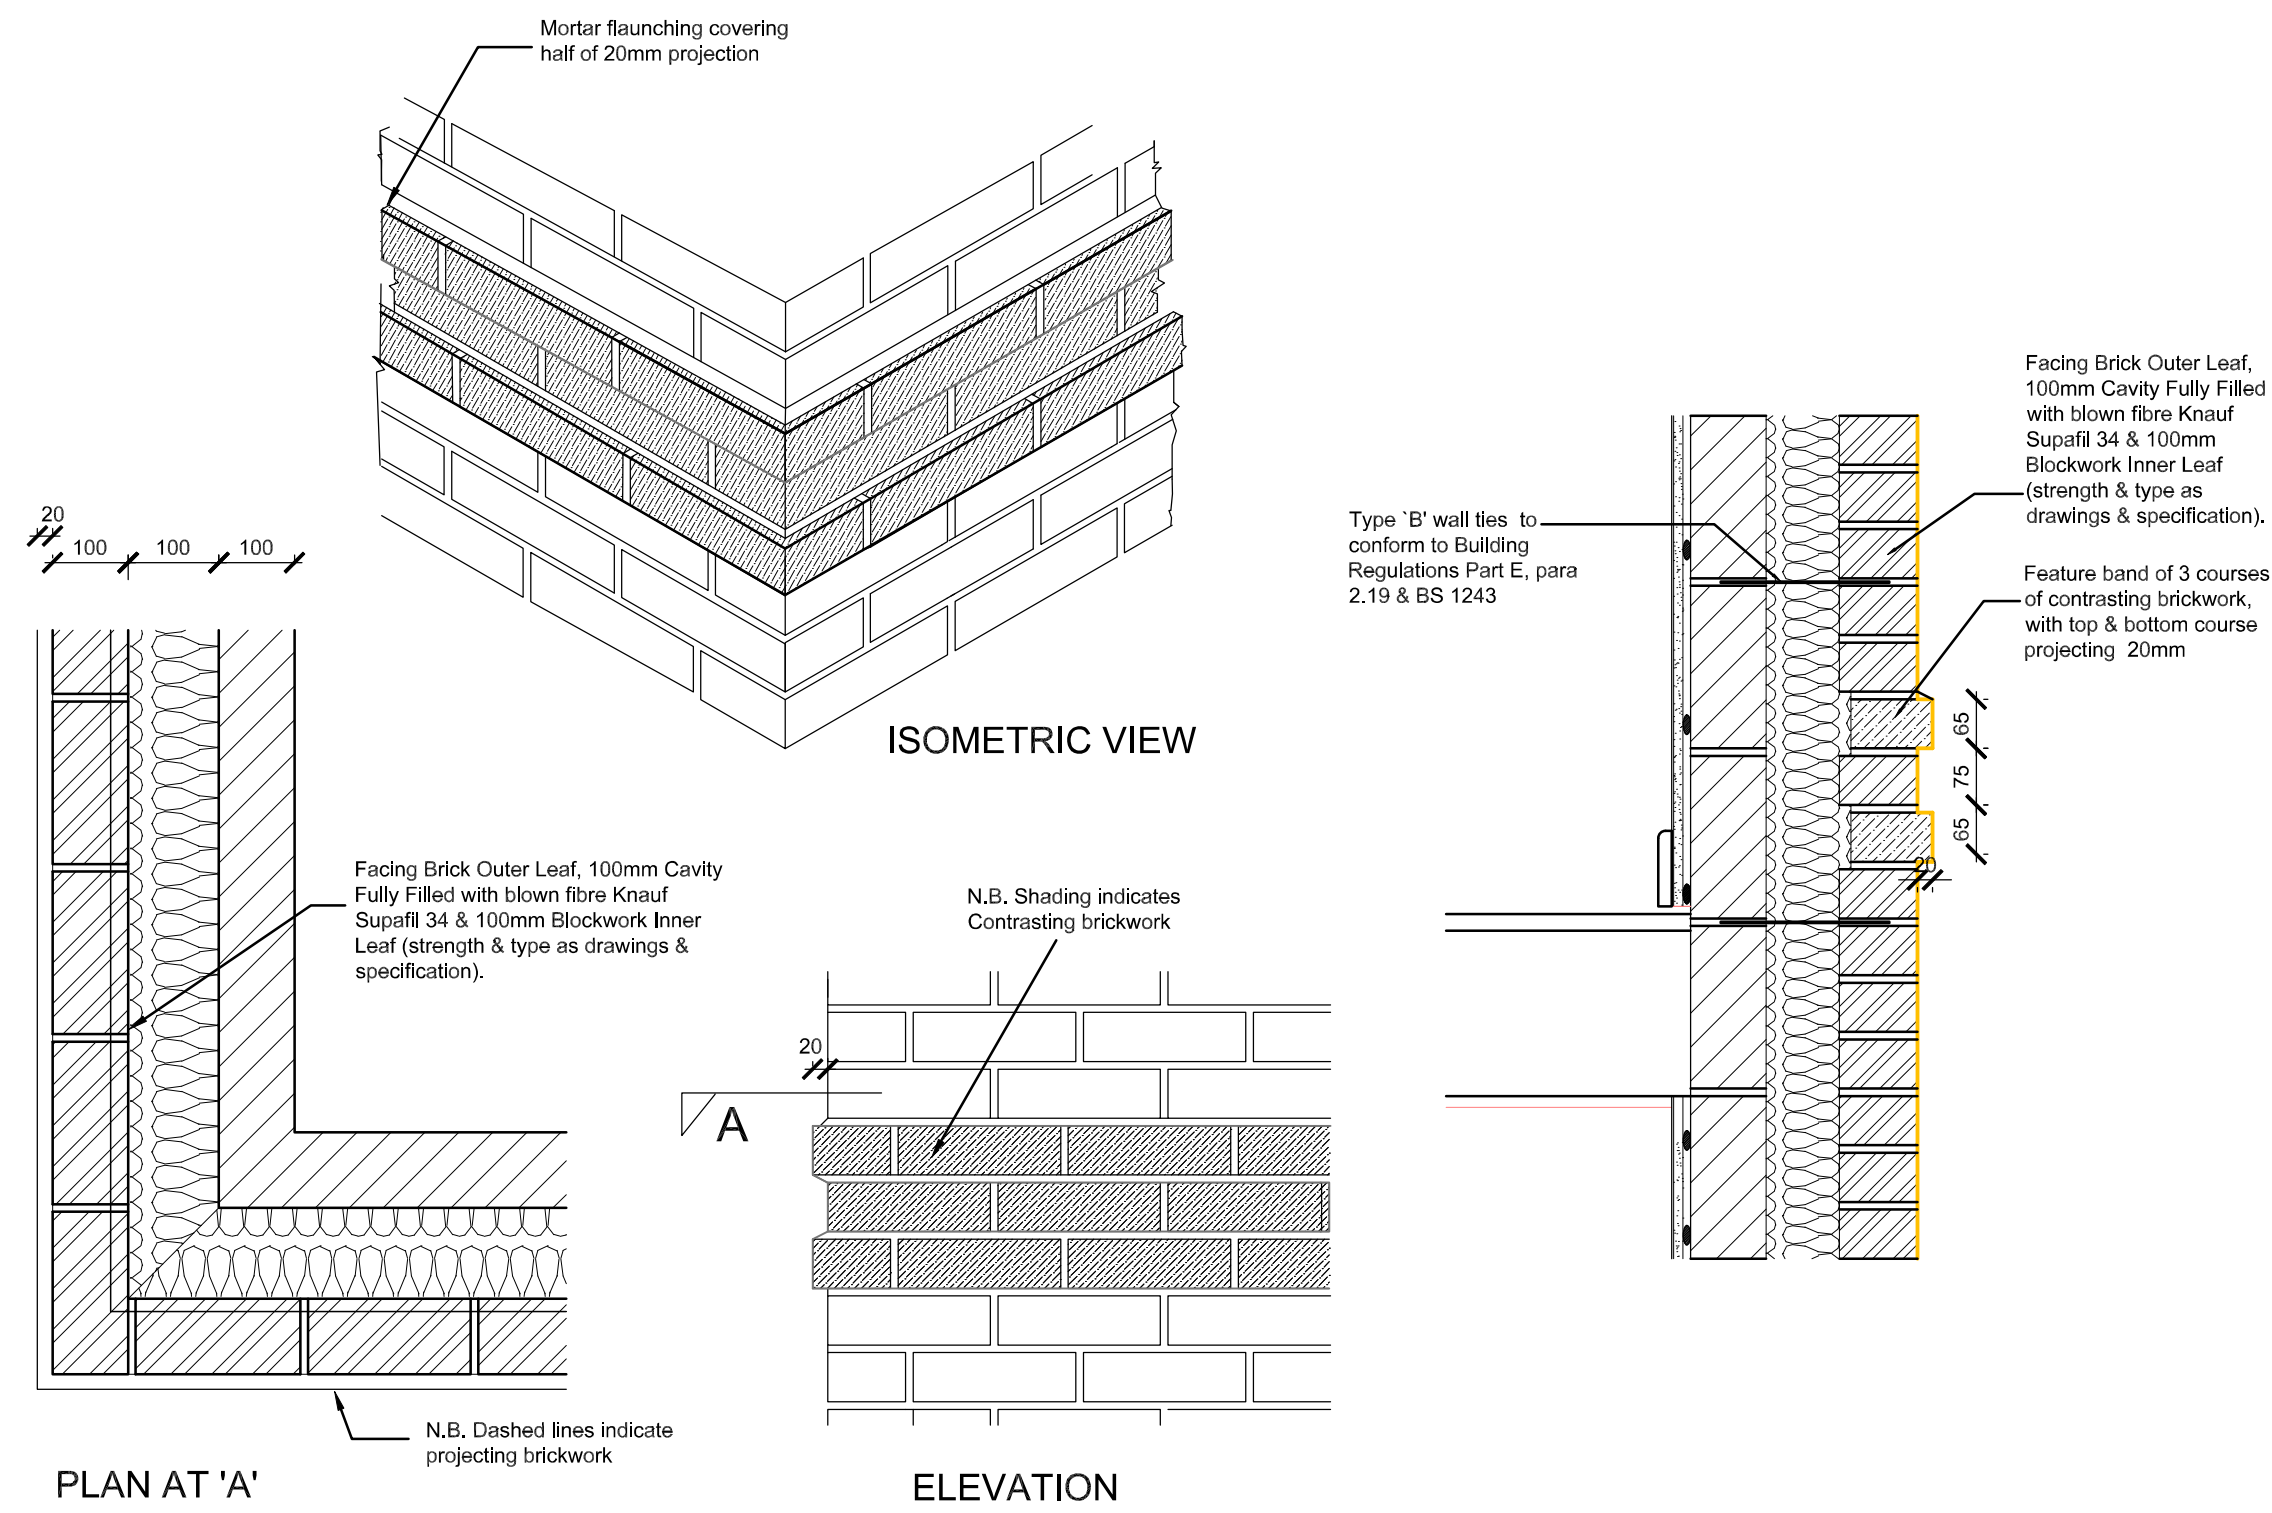

PROJECTING TRIPLE BAND COURSE

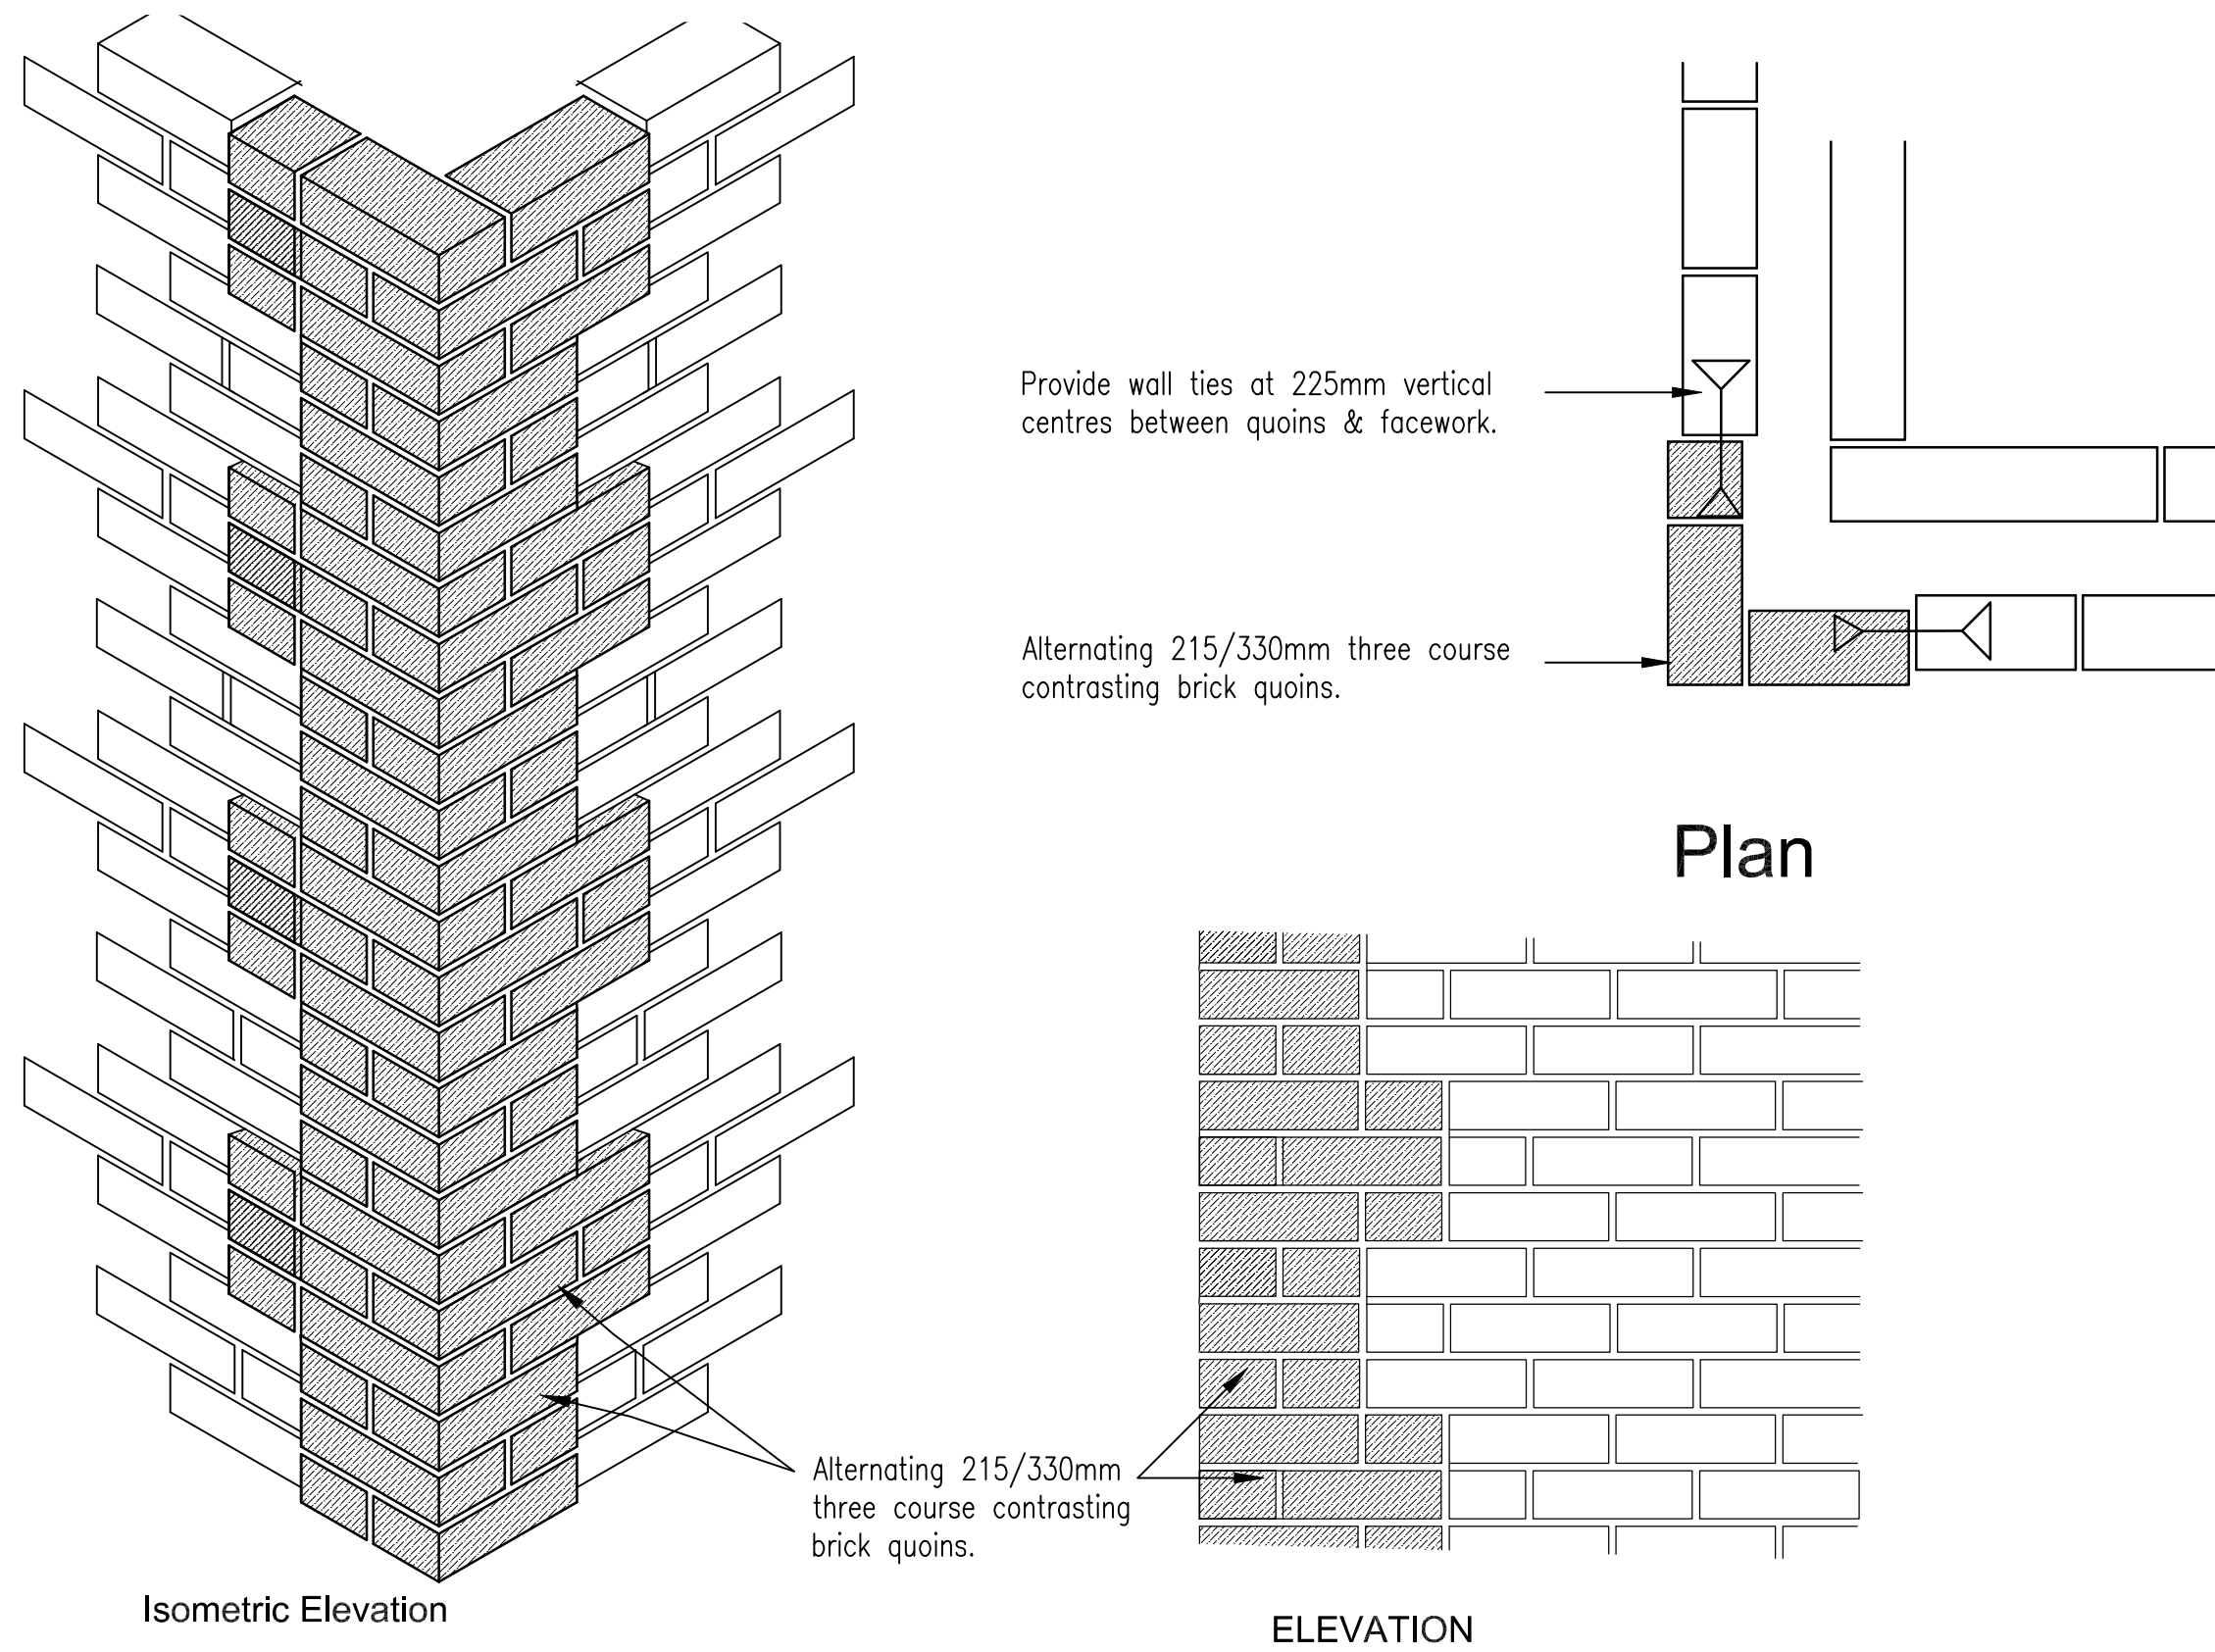

BRICK QUOIN DETAILS

Taylor Wimpey



TRINITY ROSE

ARCHITECTURE

Trinity House, 123 Winchester Road, Chandlers Ford, Hampshire, SO53 2DR
01962 880426

architecture@trinity-rose.co.uk www.trinity-rose.co.uk

PROJECT

Regis Park
Sefter Road
Bognor Regis
Taylor Wimpey Southern Counties

DRAWING TITLE

Details
Feature Brick Courses

0	0.5	1	1.5	2	2.5	3	3.5	4	4.5
SCALE	SHEET SIZE	SHEET No.	DRAWN	CHKD	DATE	CAD FILE			
1:5	A1	of	CA		01/04/2022				

Tender

A21-391-DET-16-1st