


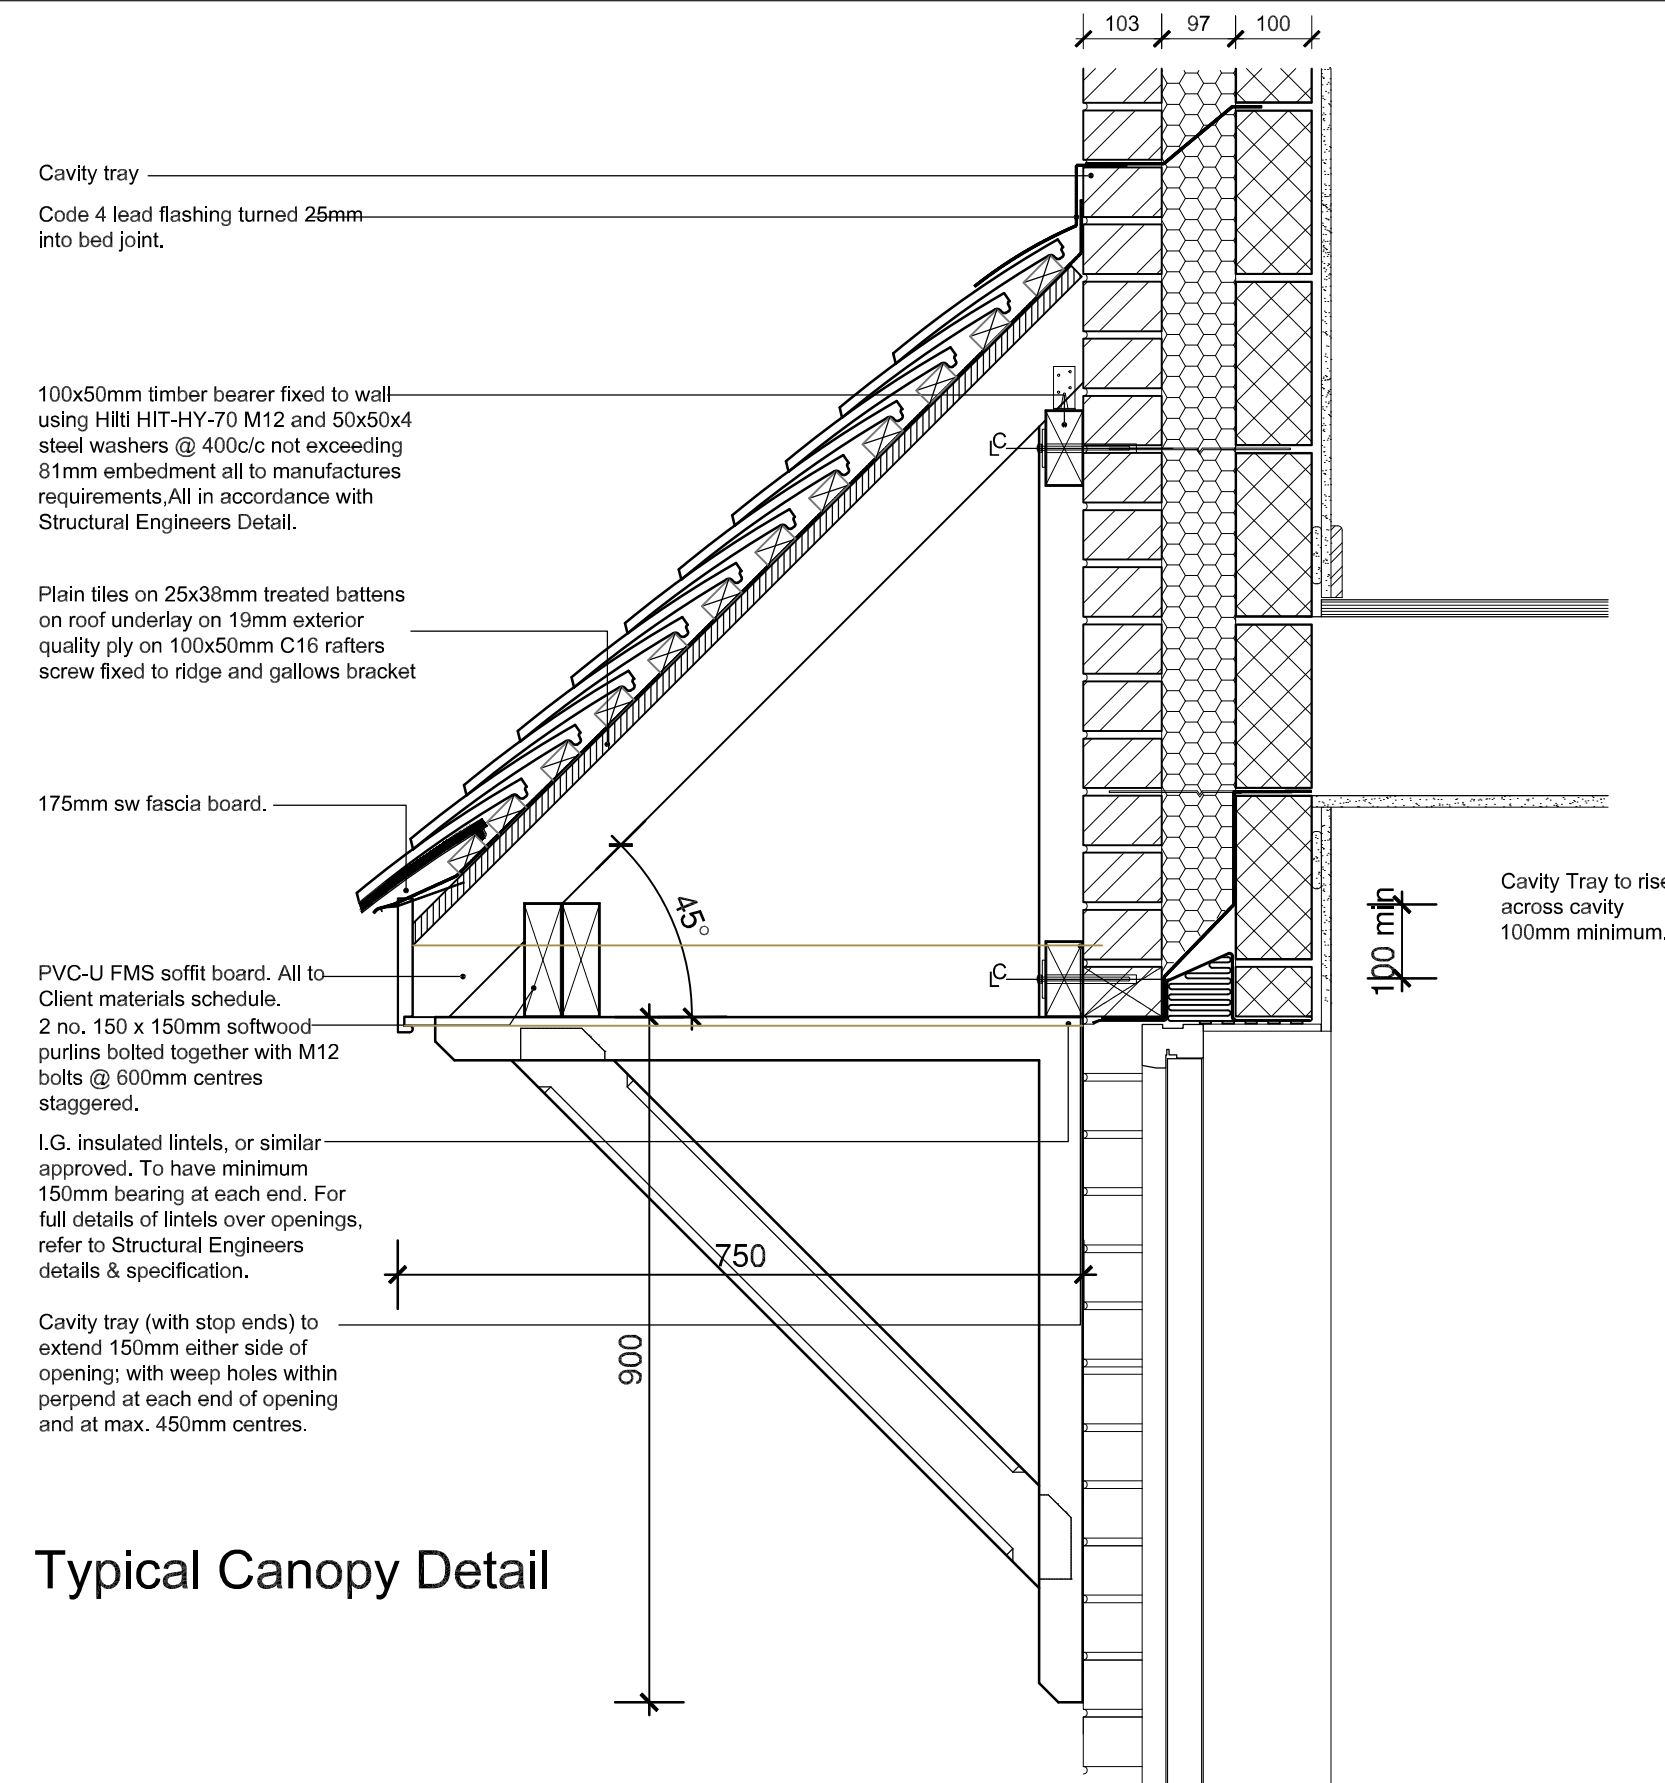
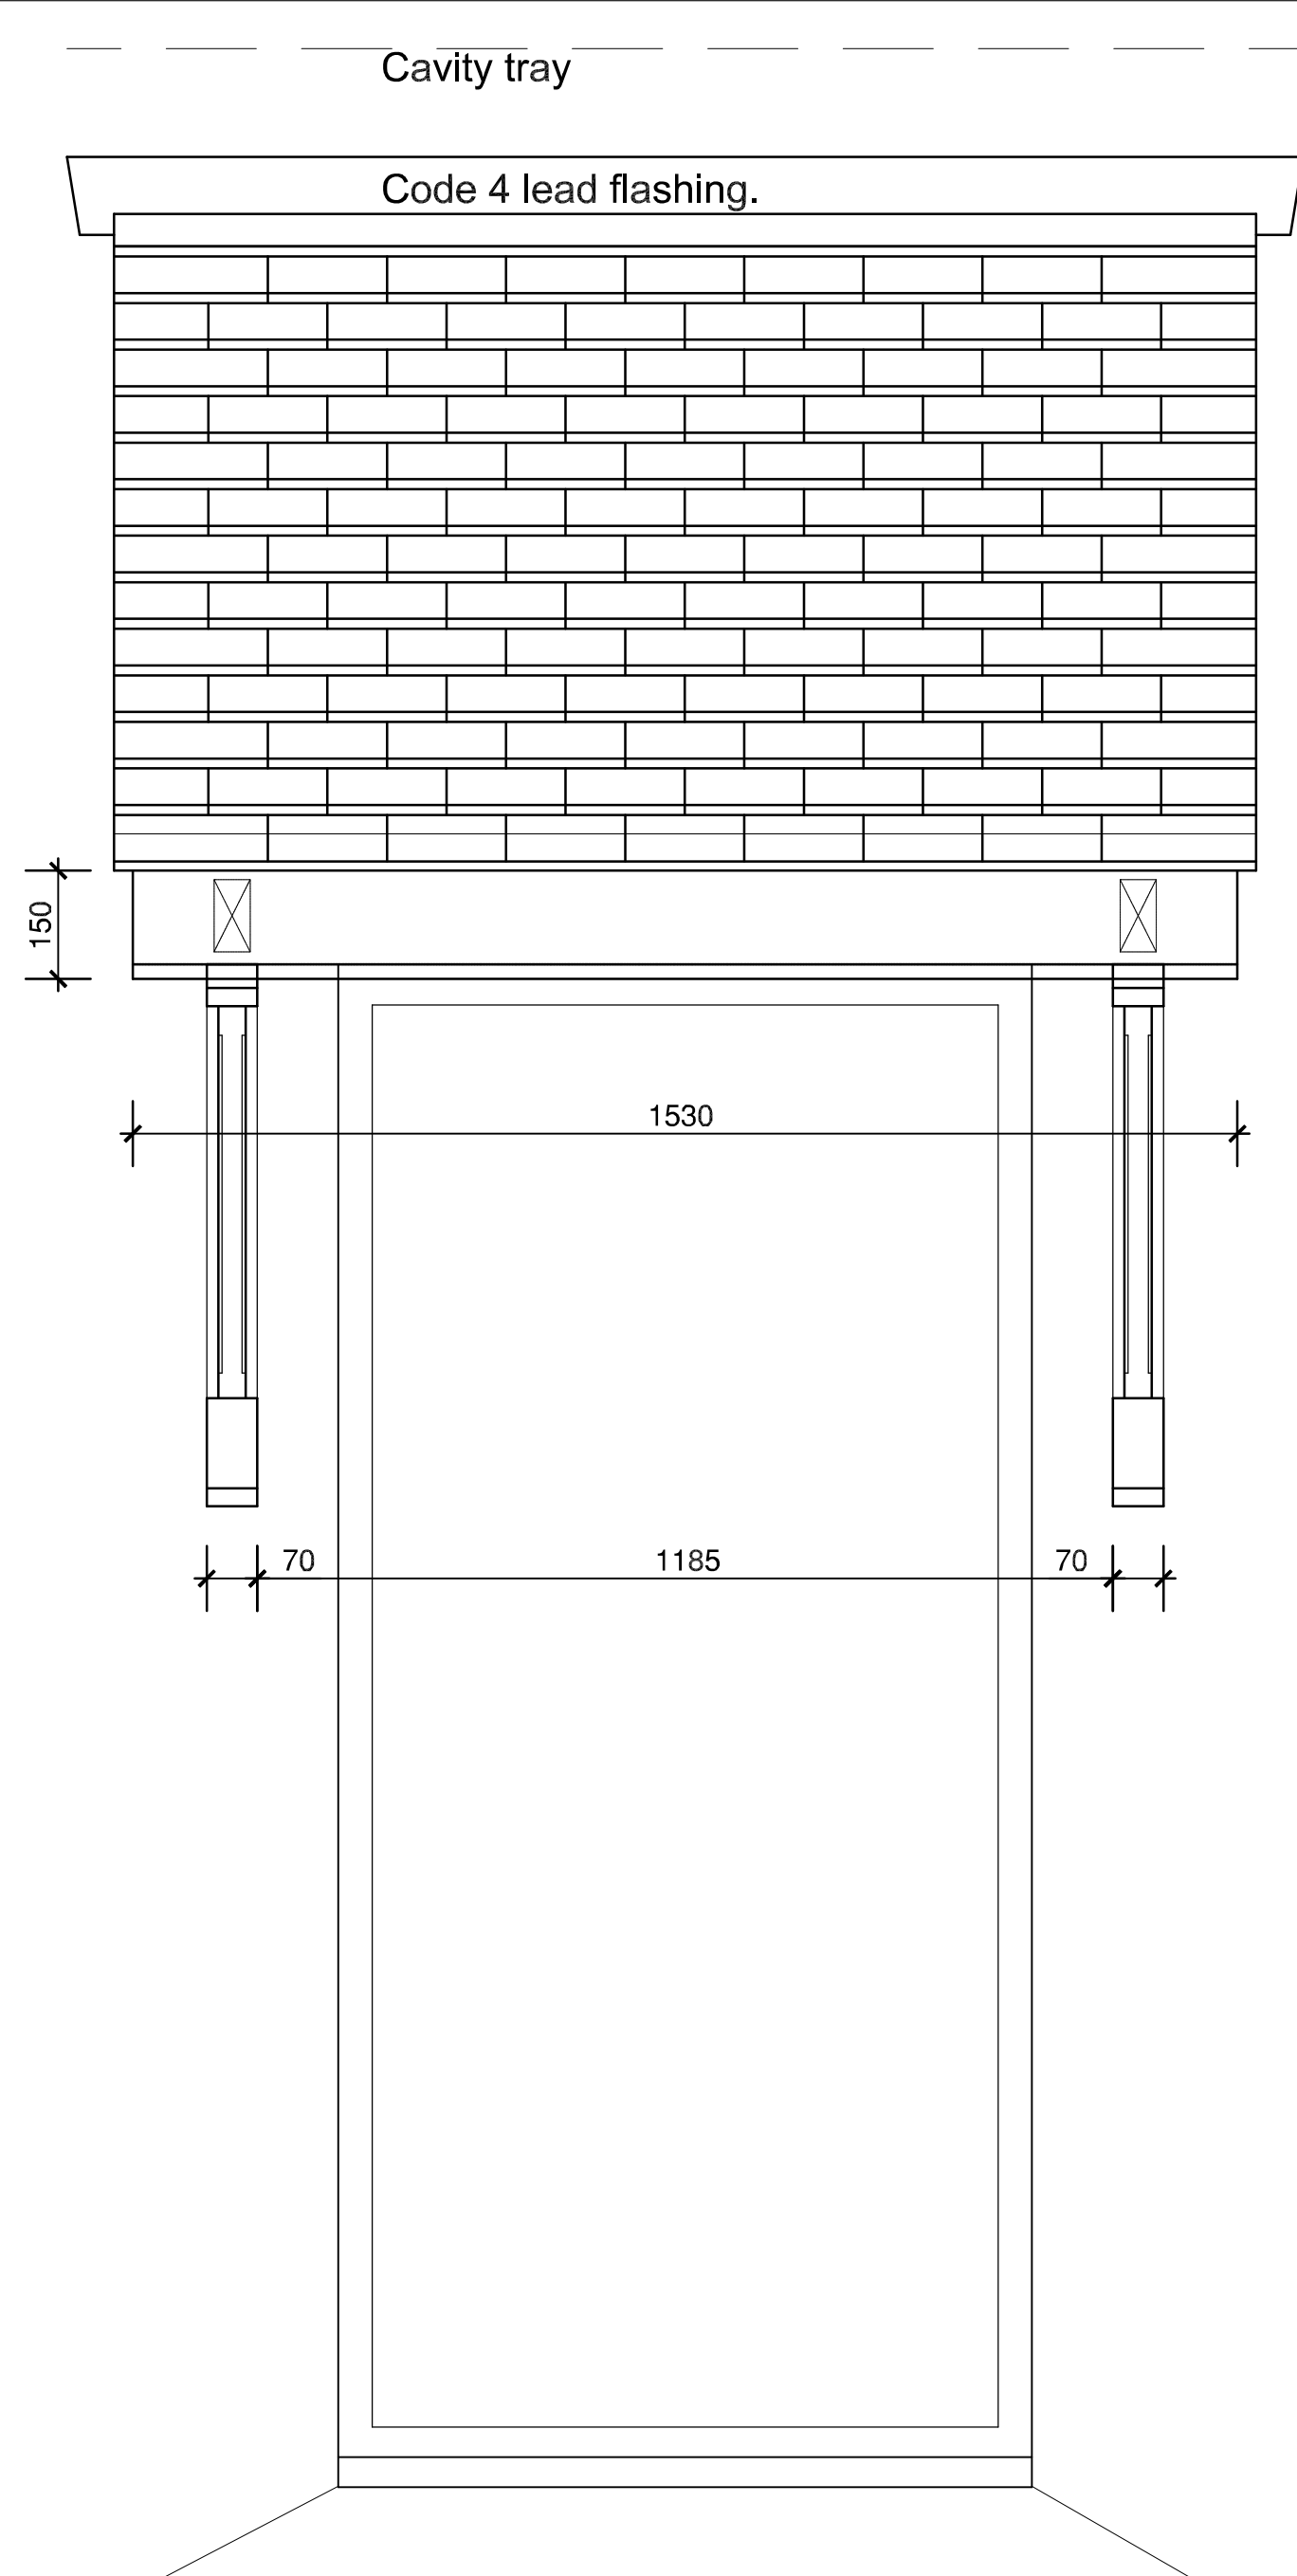
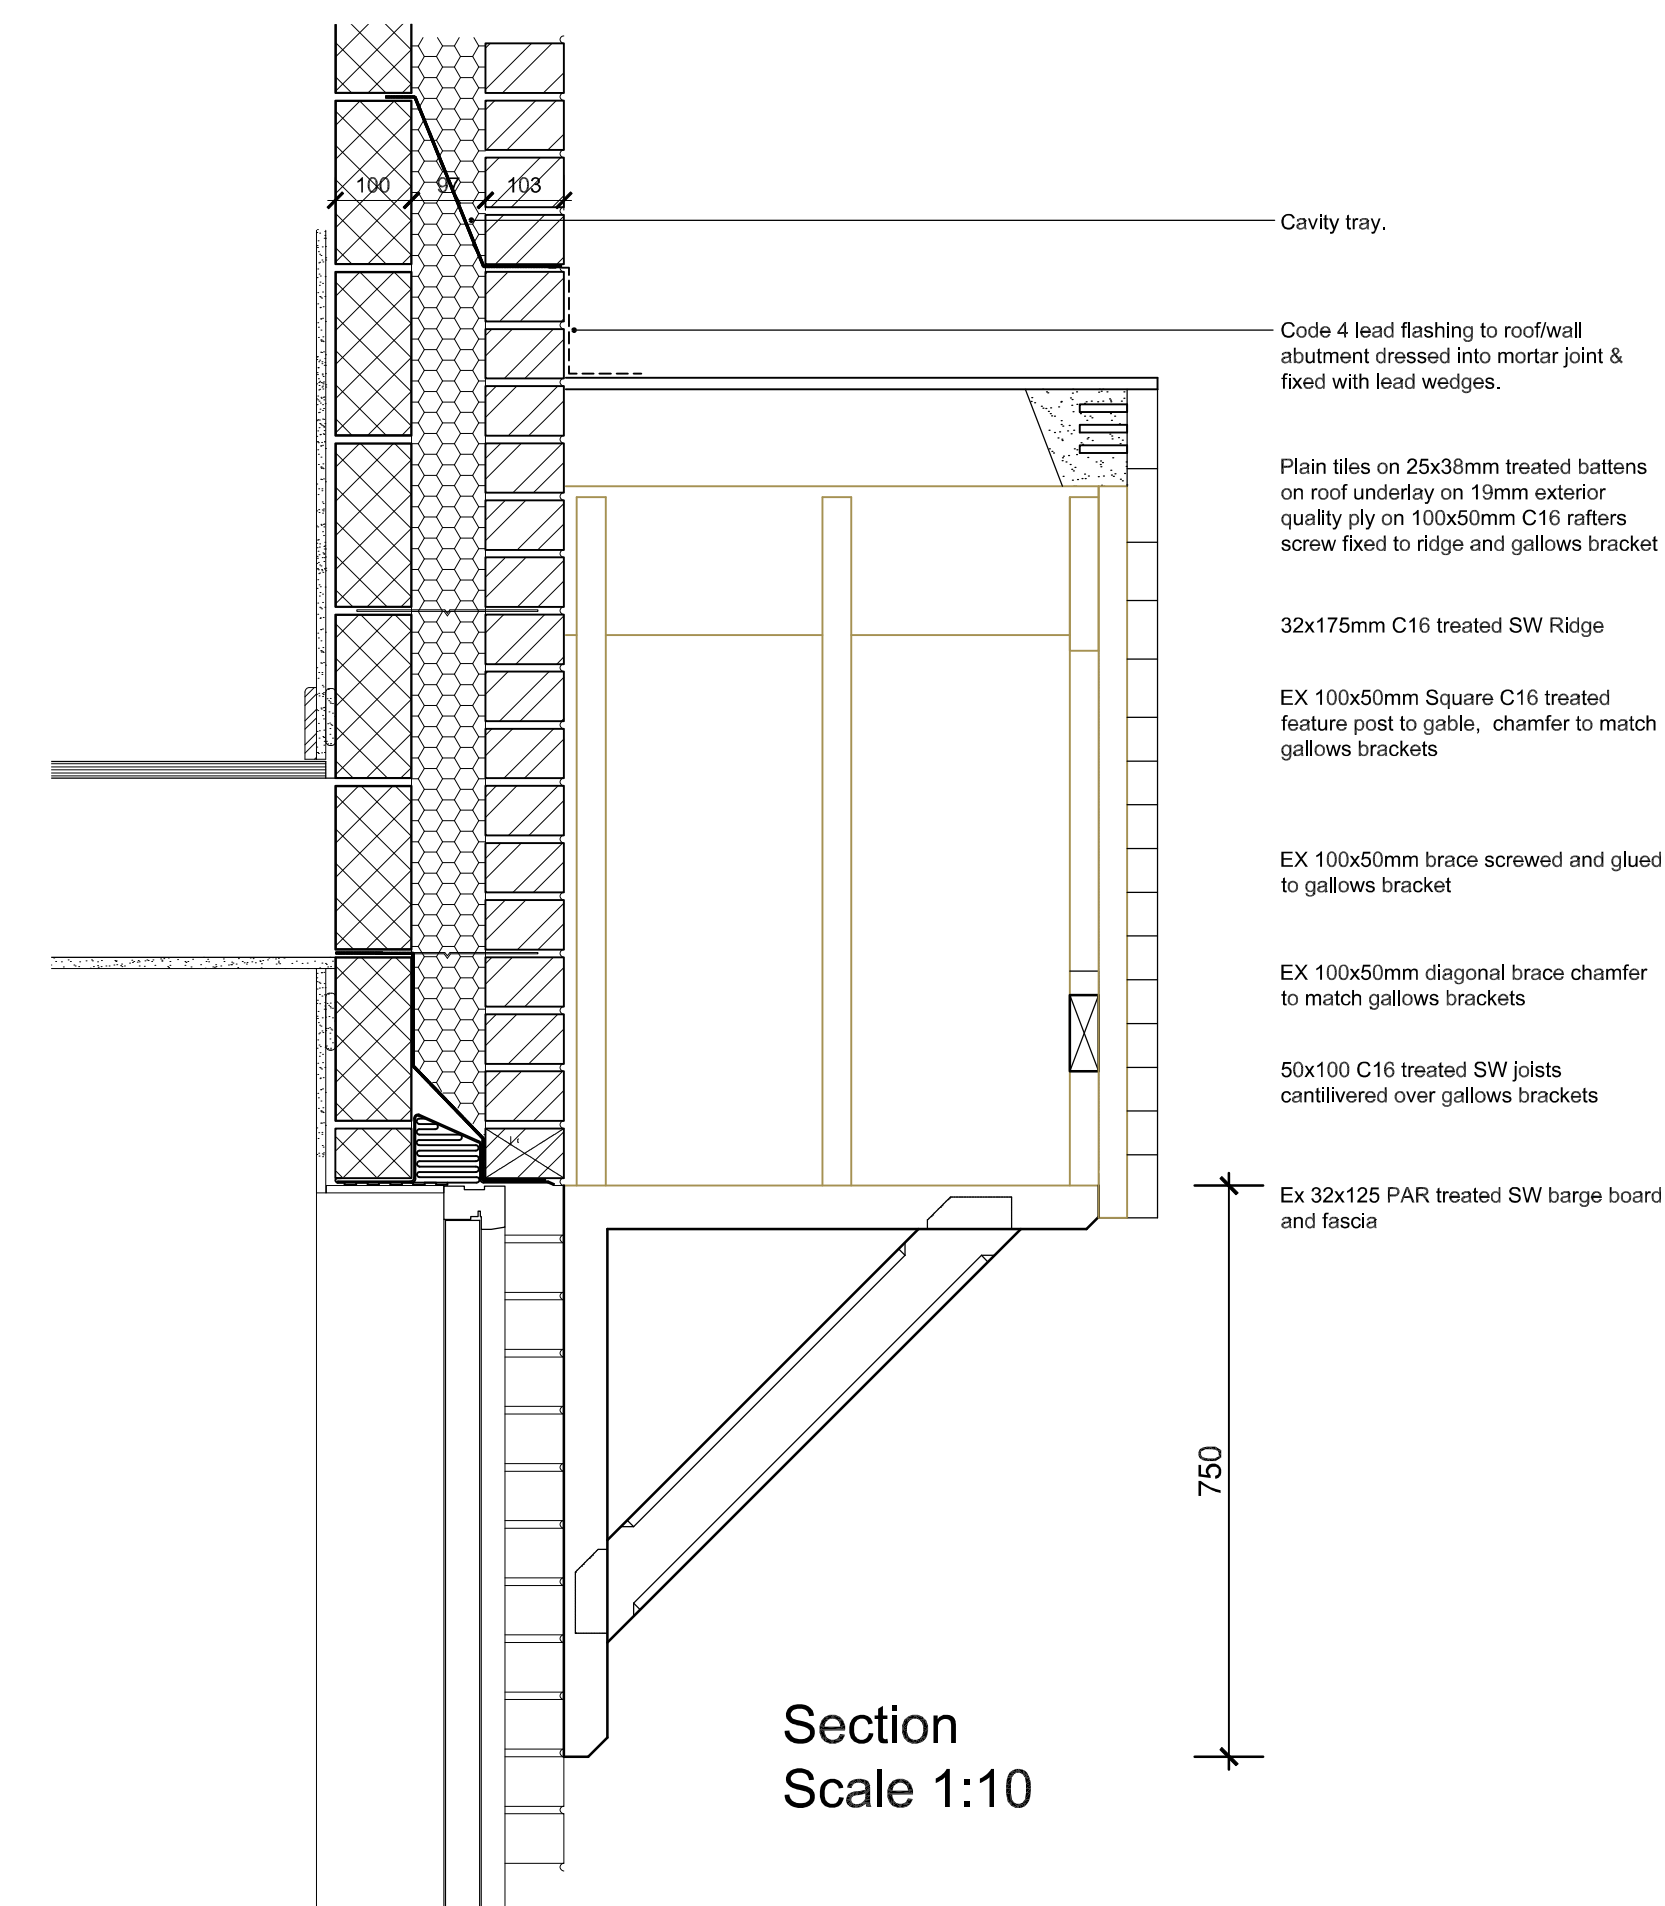


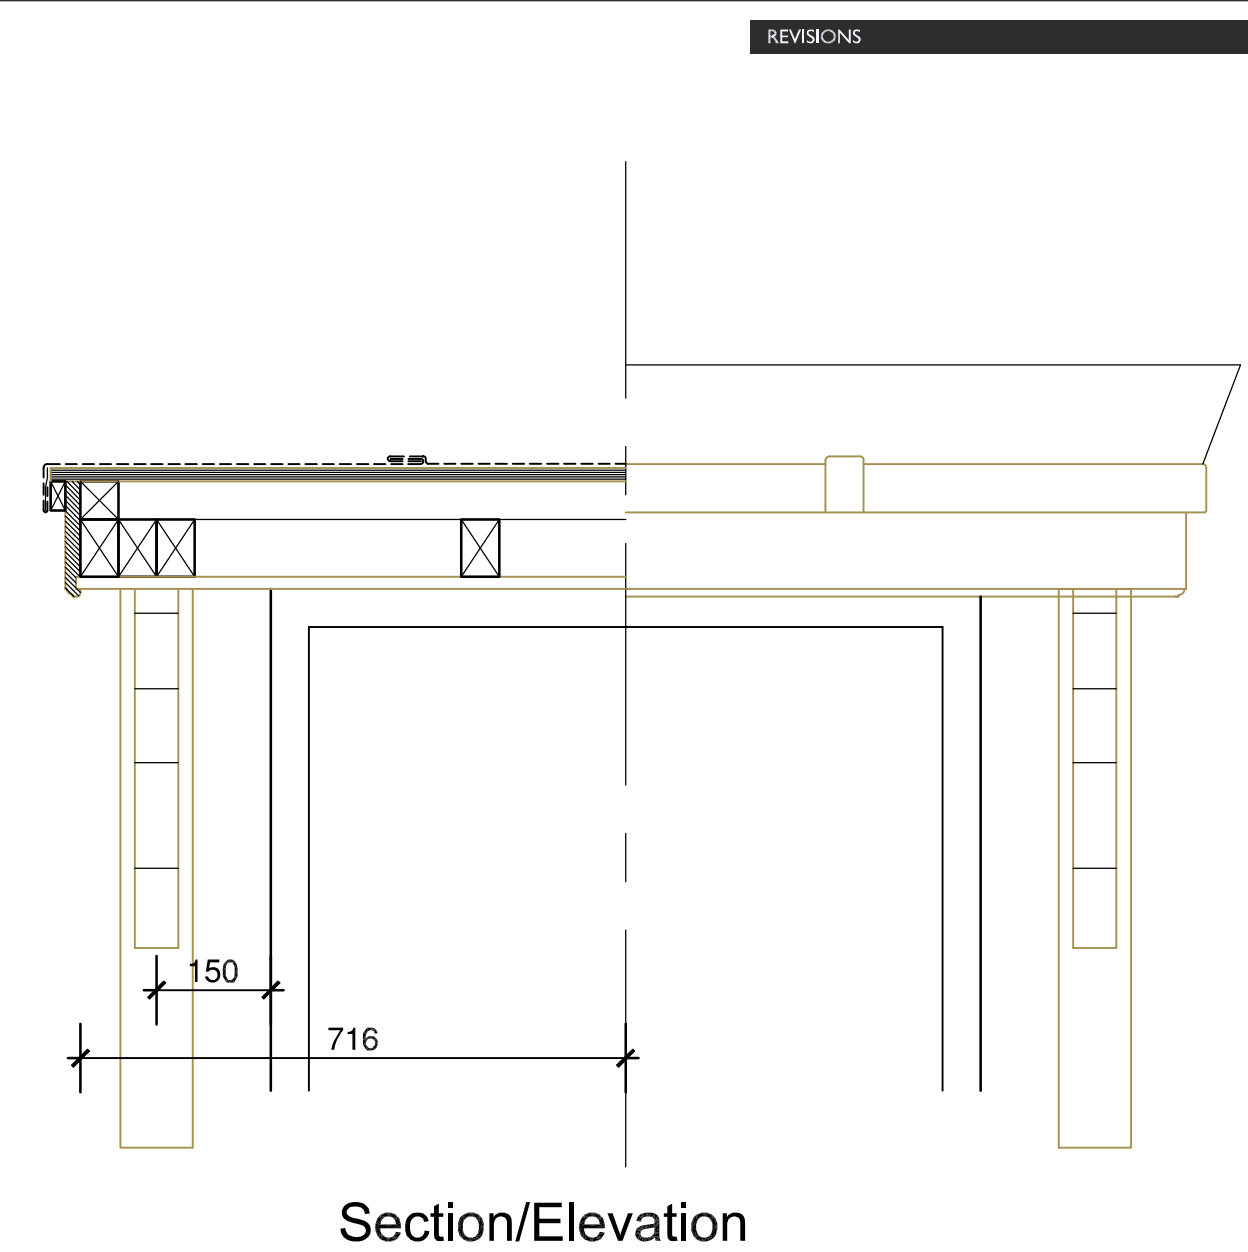

Typical Canopy Detail

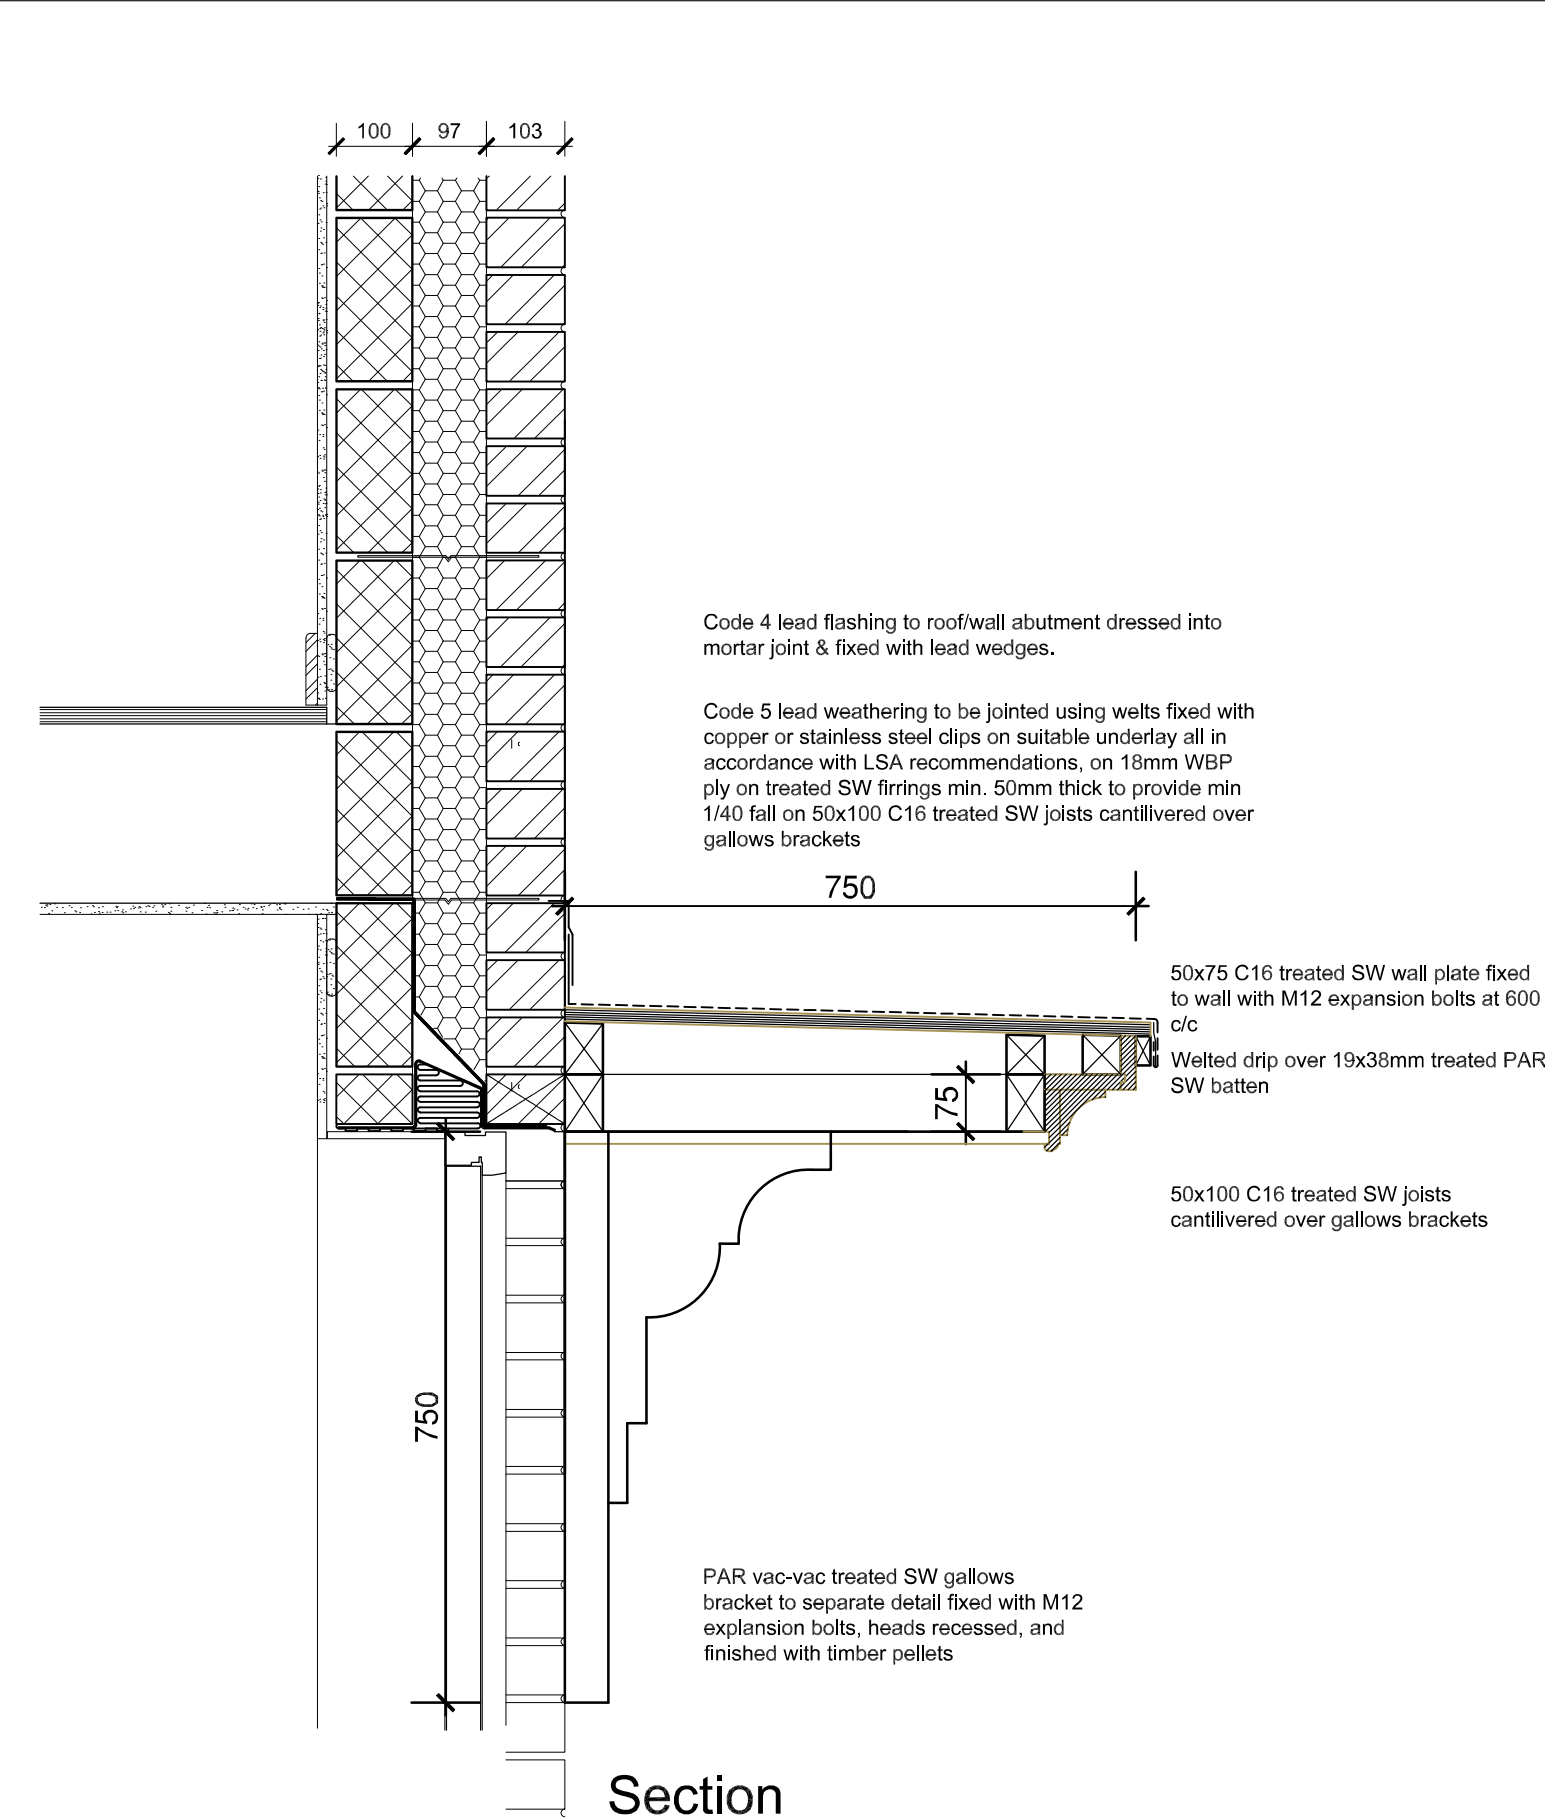

Plain tiles on 25x38mm treated battens on roof underlay on 19mm exterior quality ply on 100x50mm C16 rafters screw fixed to ridge and gallow bracket

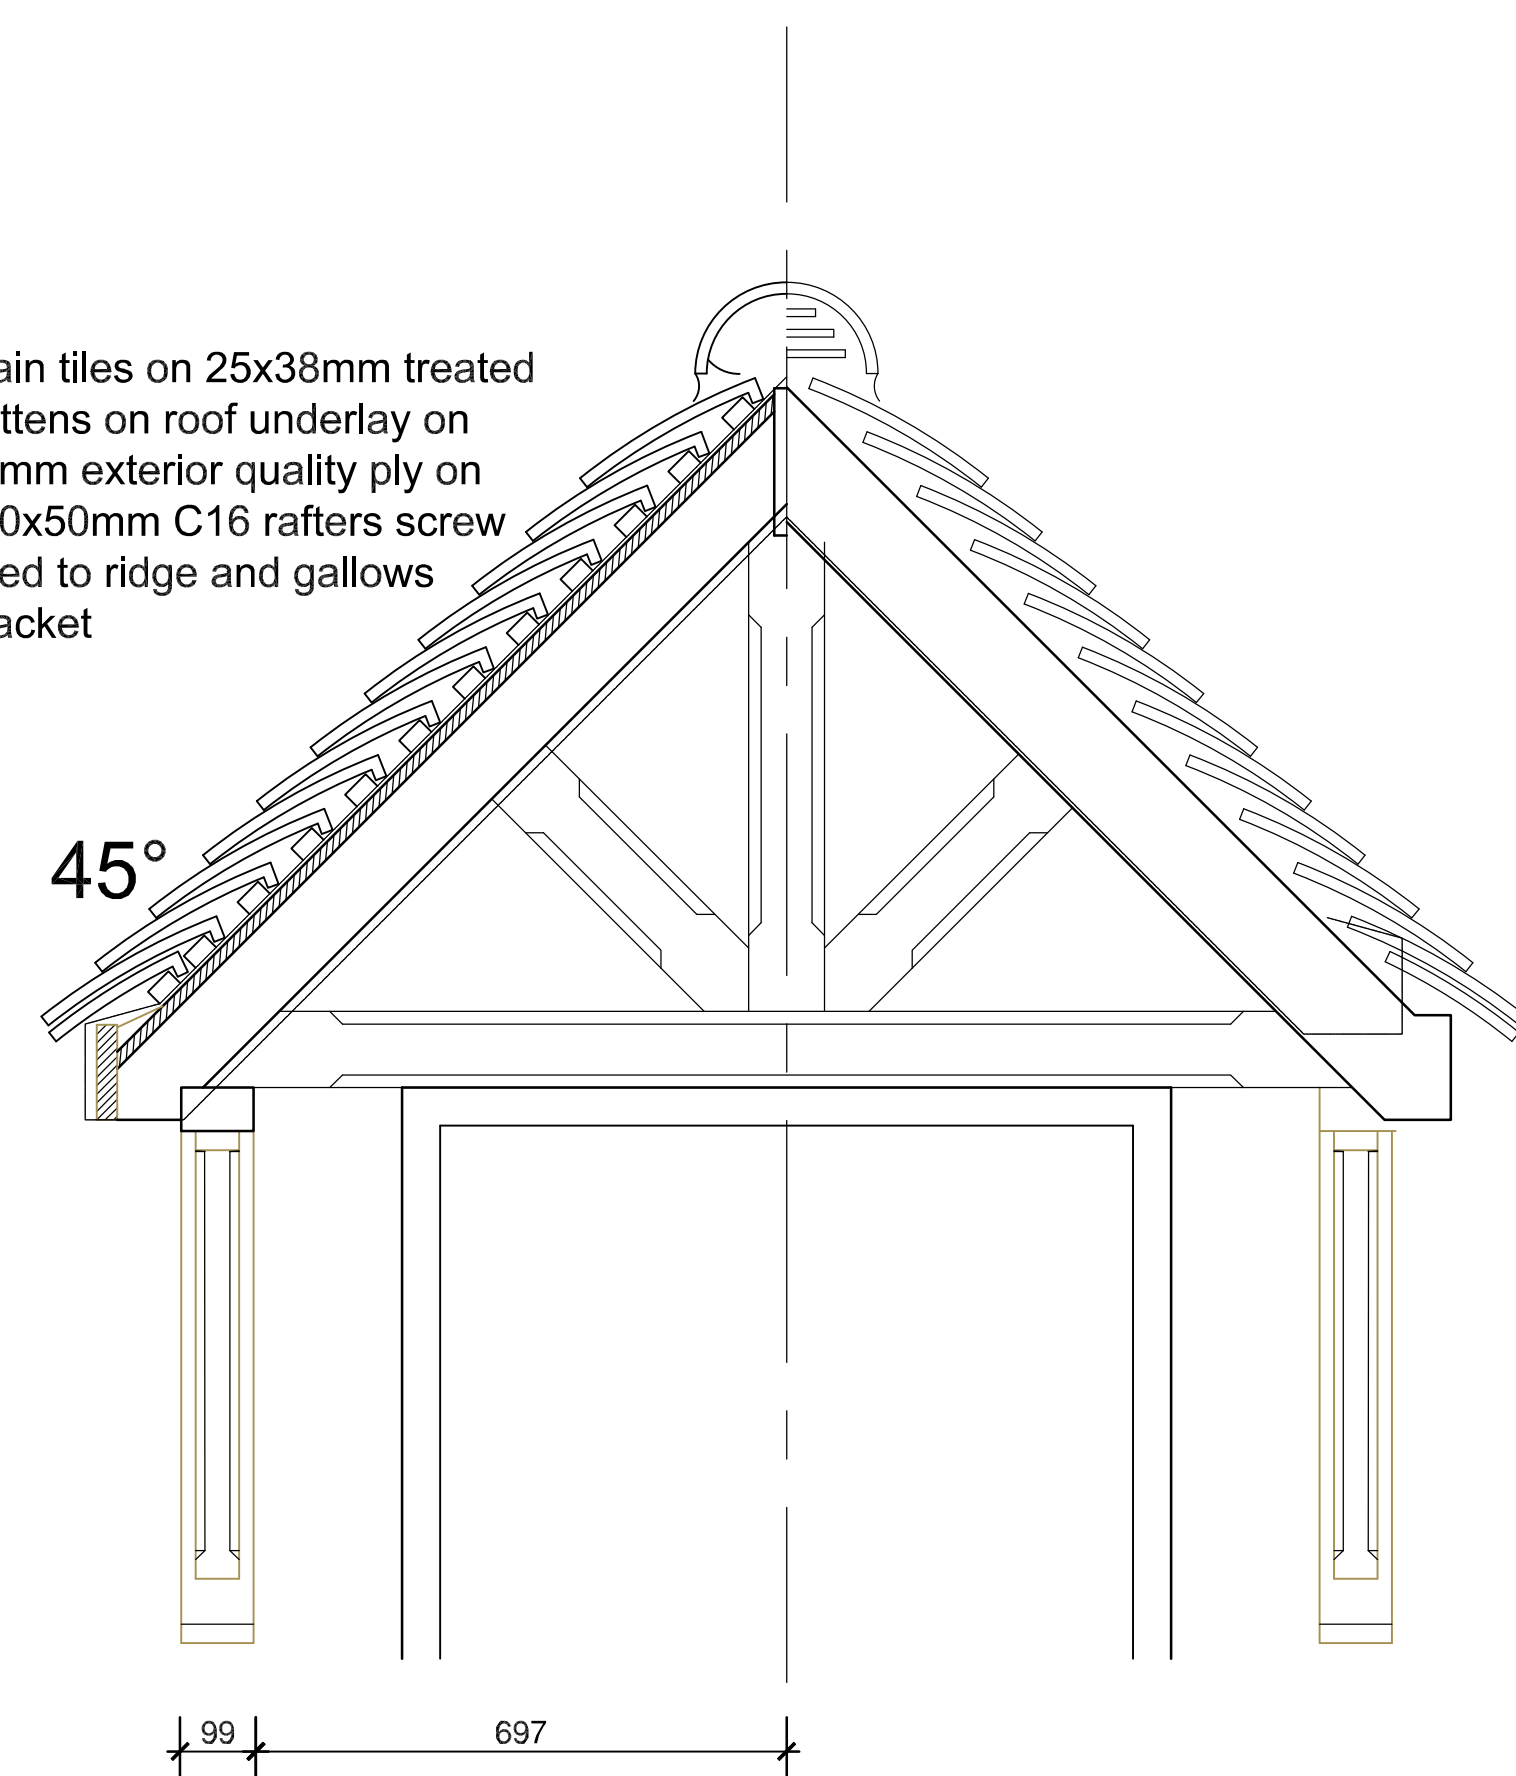

Taylor Wimpey



TRINITY ROSE

ARCHITECTURE

Trinity House, 123 Winchester Road, Chandlers Ford, Hampshire, SO53 2DR
01962 880426
architecture@trinity-rose.co.uk www.trinity-rose.co.uk

PROJECT

Regis Park
Sefton Road
Bognor Regis
Taylor Wimpey Southern Counties

DRAWING TITLE

Details

Entrance Canopies

0	0.5	1	1.5	2	2.5	3	3.5	4	4.5
SCALE	SHEET SIZE	SHEET No.	DRAWN	CHKD	DATE	CAD FILE			
1:10	A1	of	CA		01/04/2022				

Tender

A21-391-DET-17-1st