



EXISTING

FRONT / ROAD SIDE

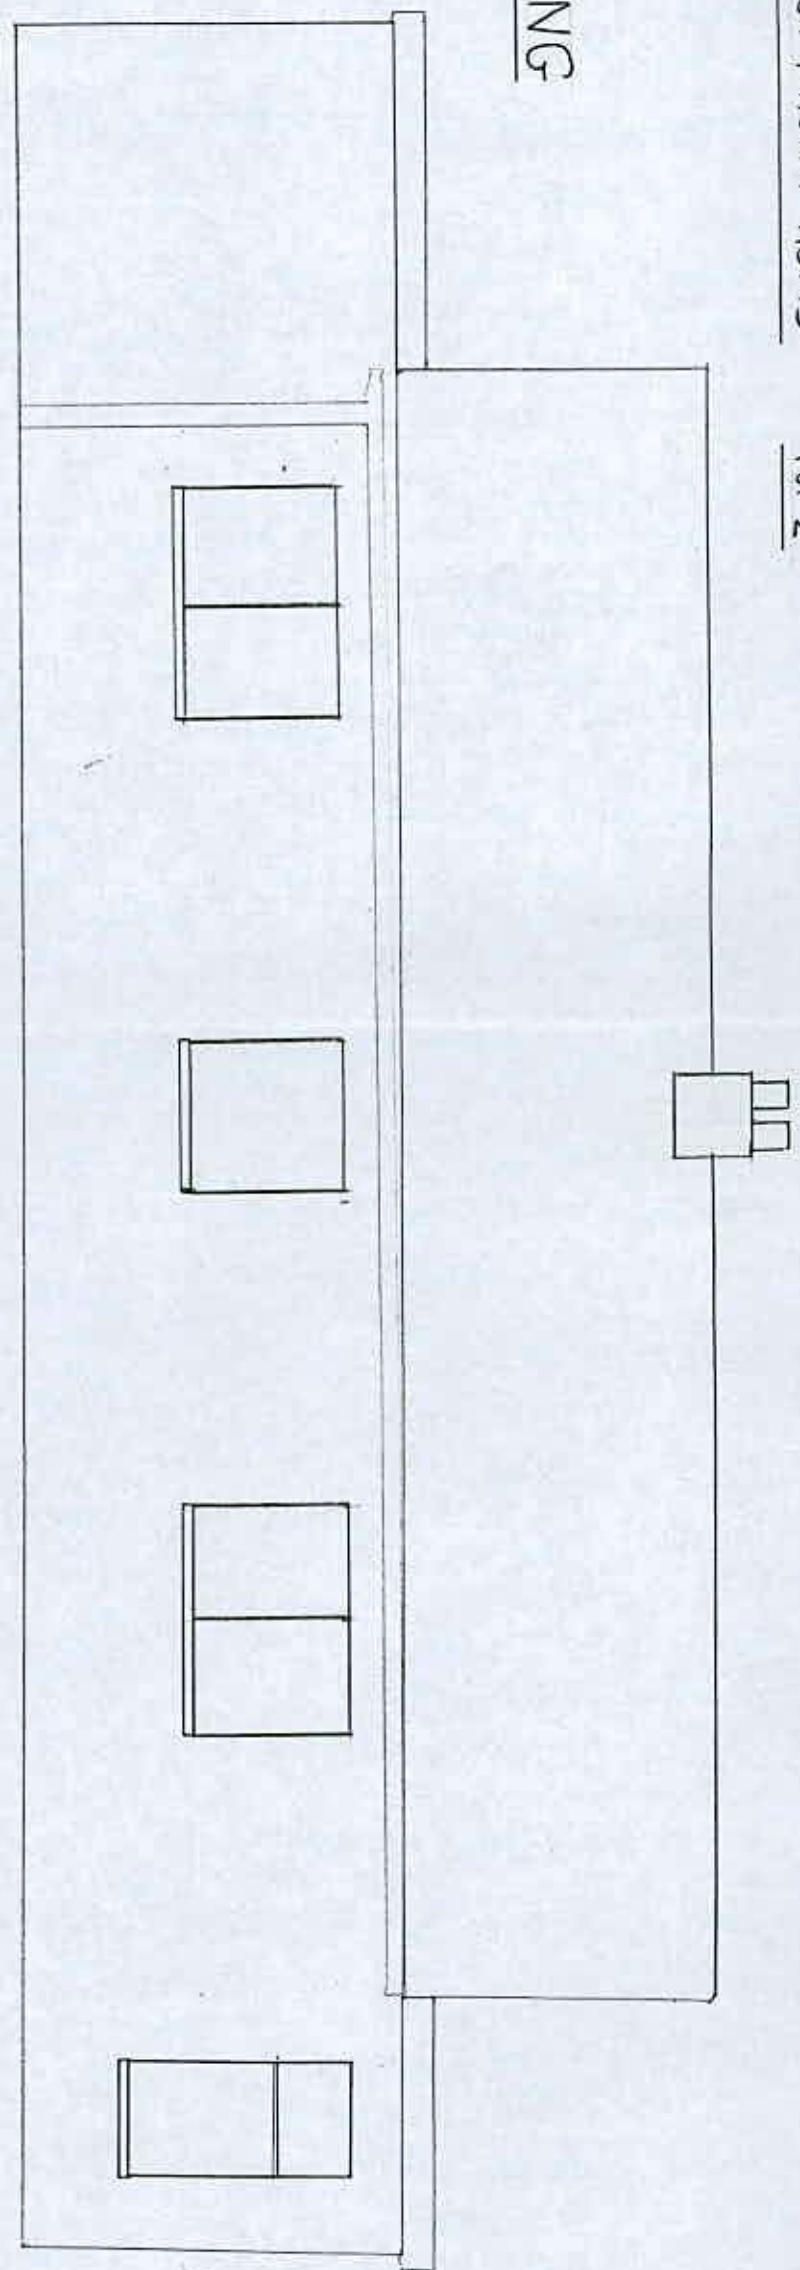

REAR / SEASIDE

PROPOSED

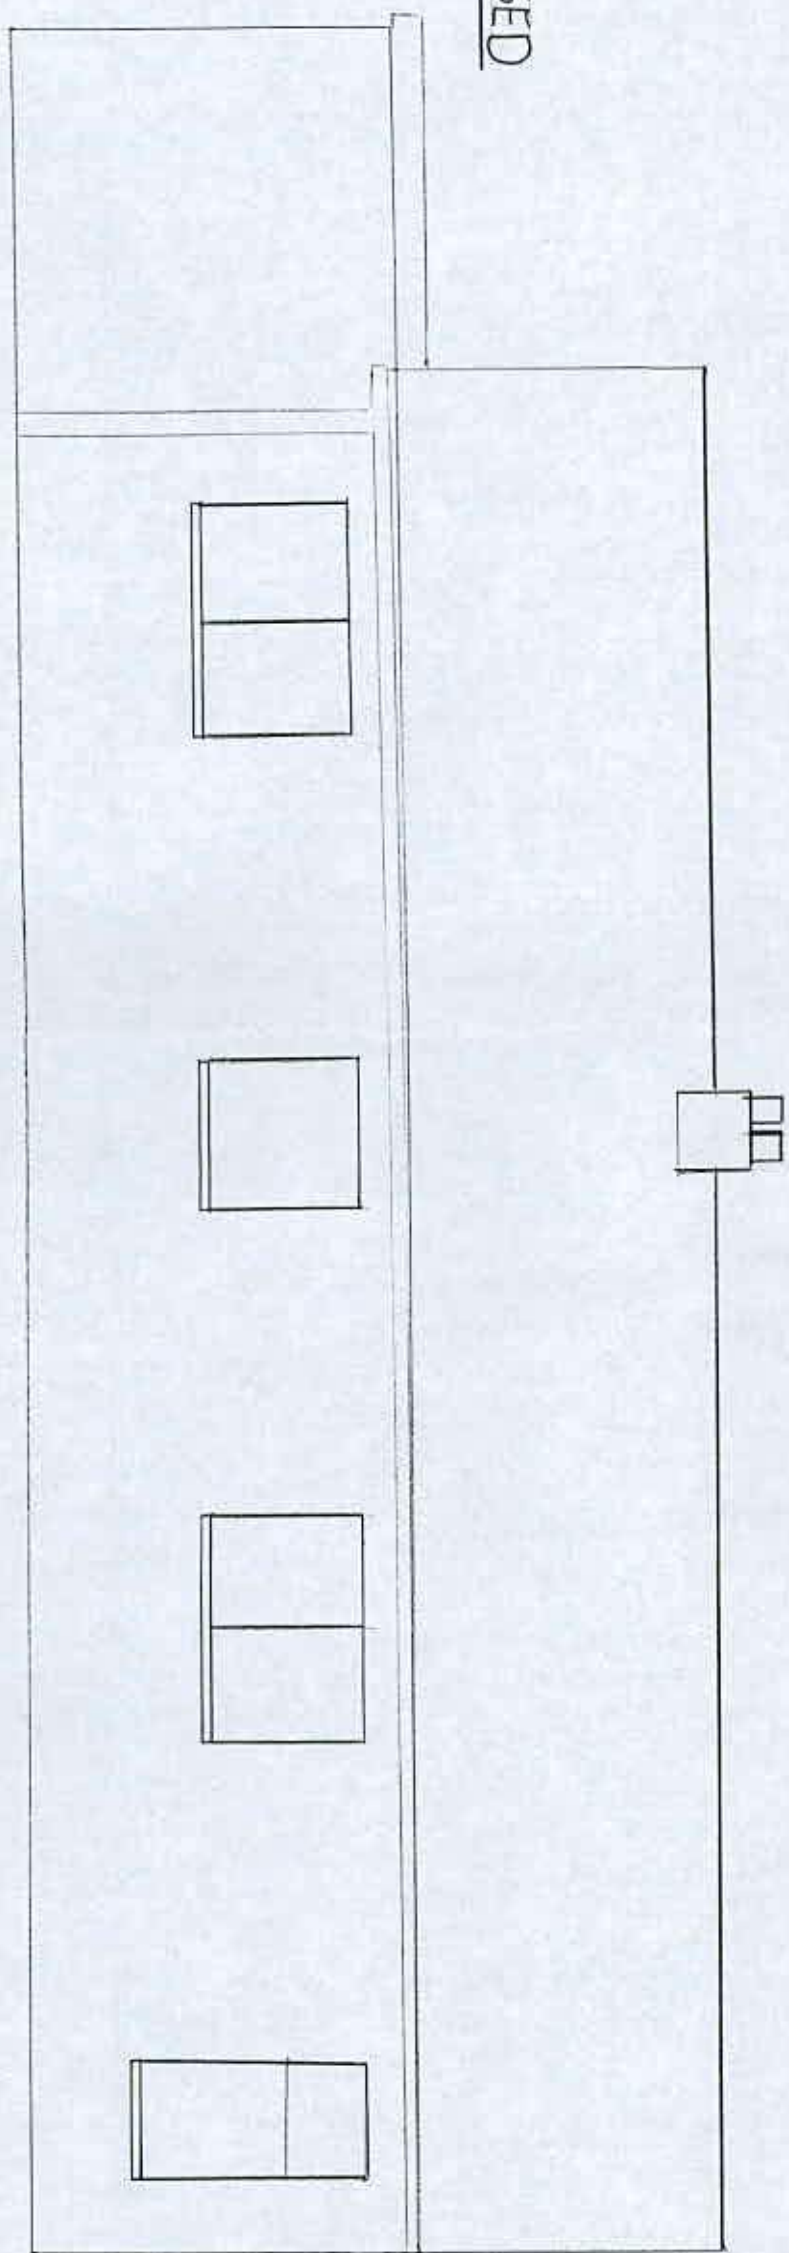

SCALE 1:50