


© Douglas Briggs Partnership

This design and copyright remains the property of Douglas Briggs Partnership LLP unless expressly released in writing by Douglas Briggs Partnership LLP

DOUGLAS BRIGGS PARTNERSHIP

Architects Urban Designers Town Planners

Telephone 01243 576611 Facsimile 01243 574816
PLINT BARN, HAM FARM, BORHAM, WEST SUSSEX, PO18 8EH

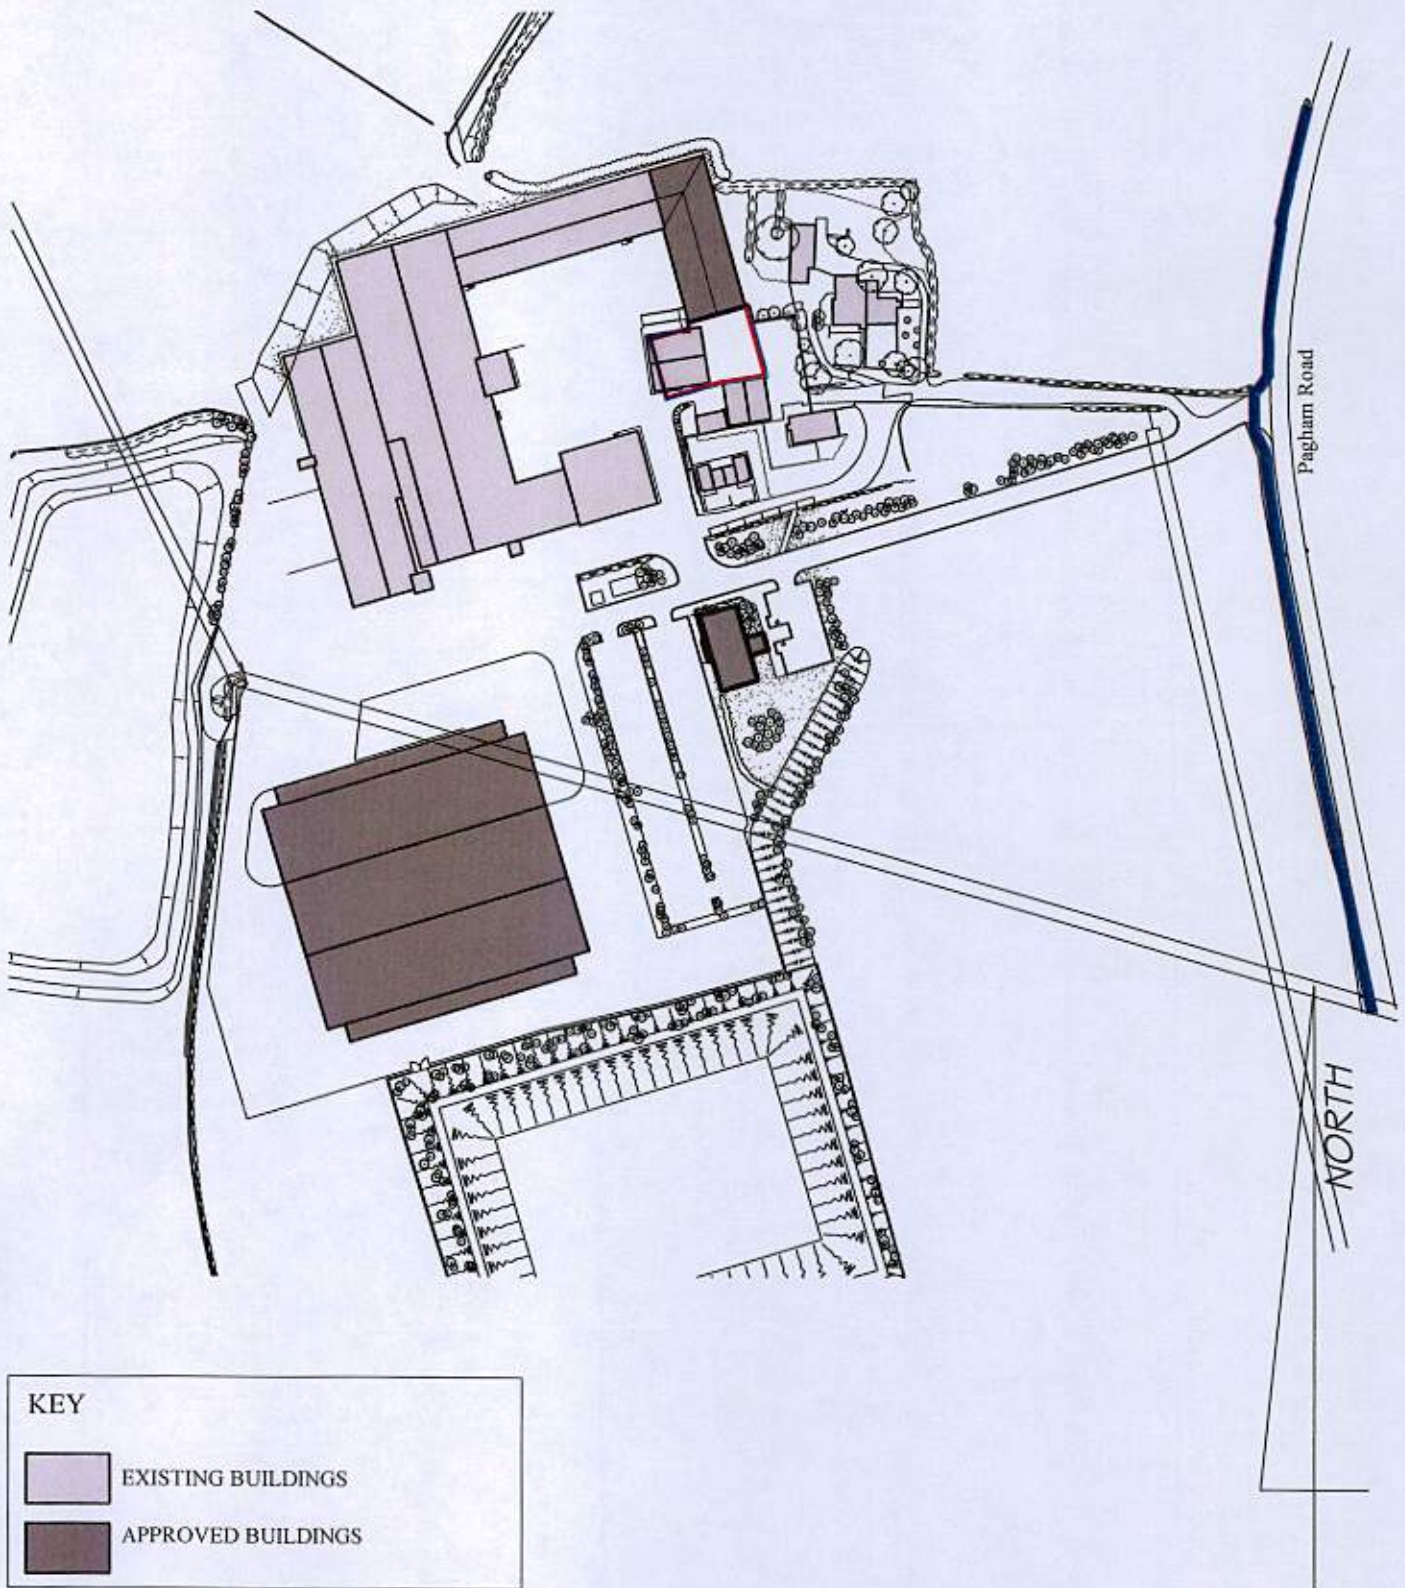

SEFTER FARM PAGHAM ROAD, PAGHAM

Existing
Location Plan
July 2007
6807b-000B
1:2500@A4

