
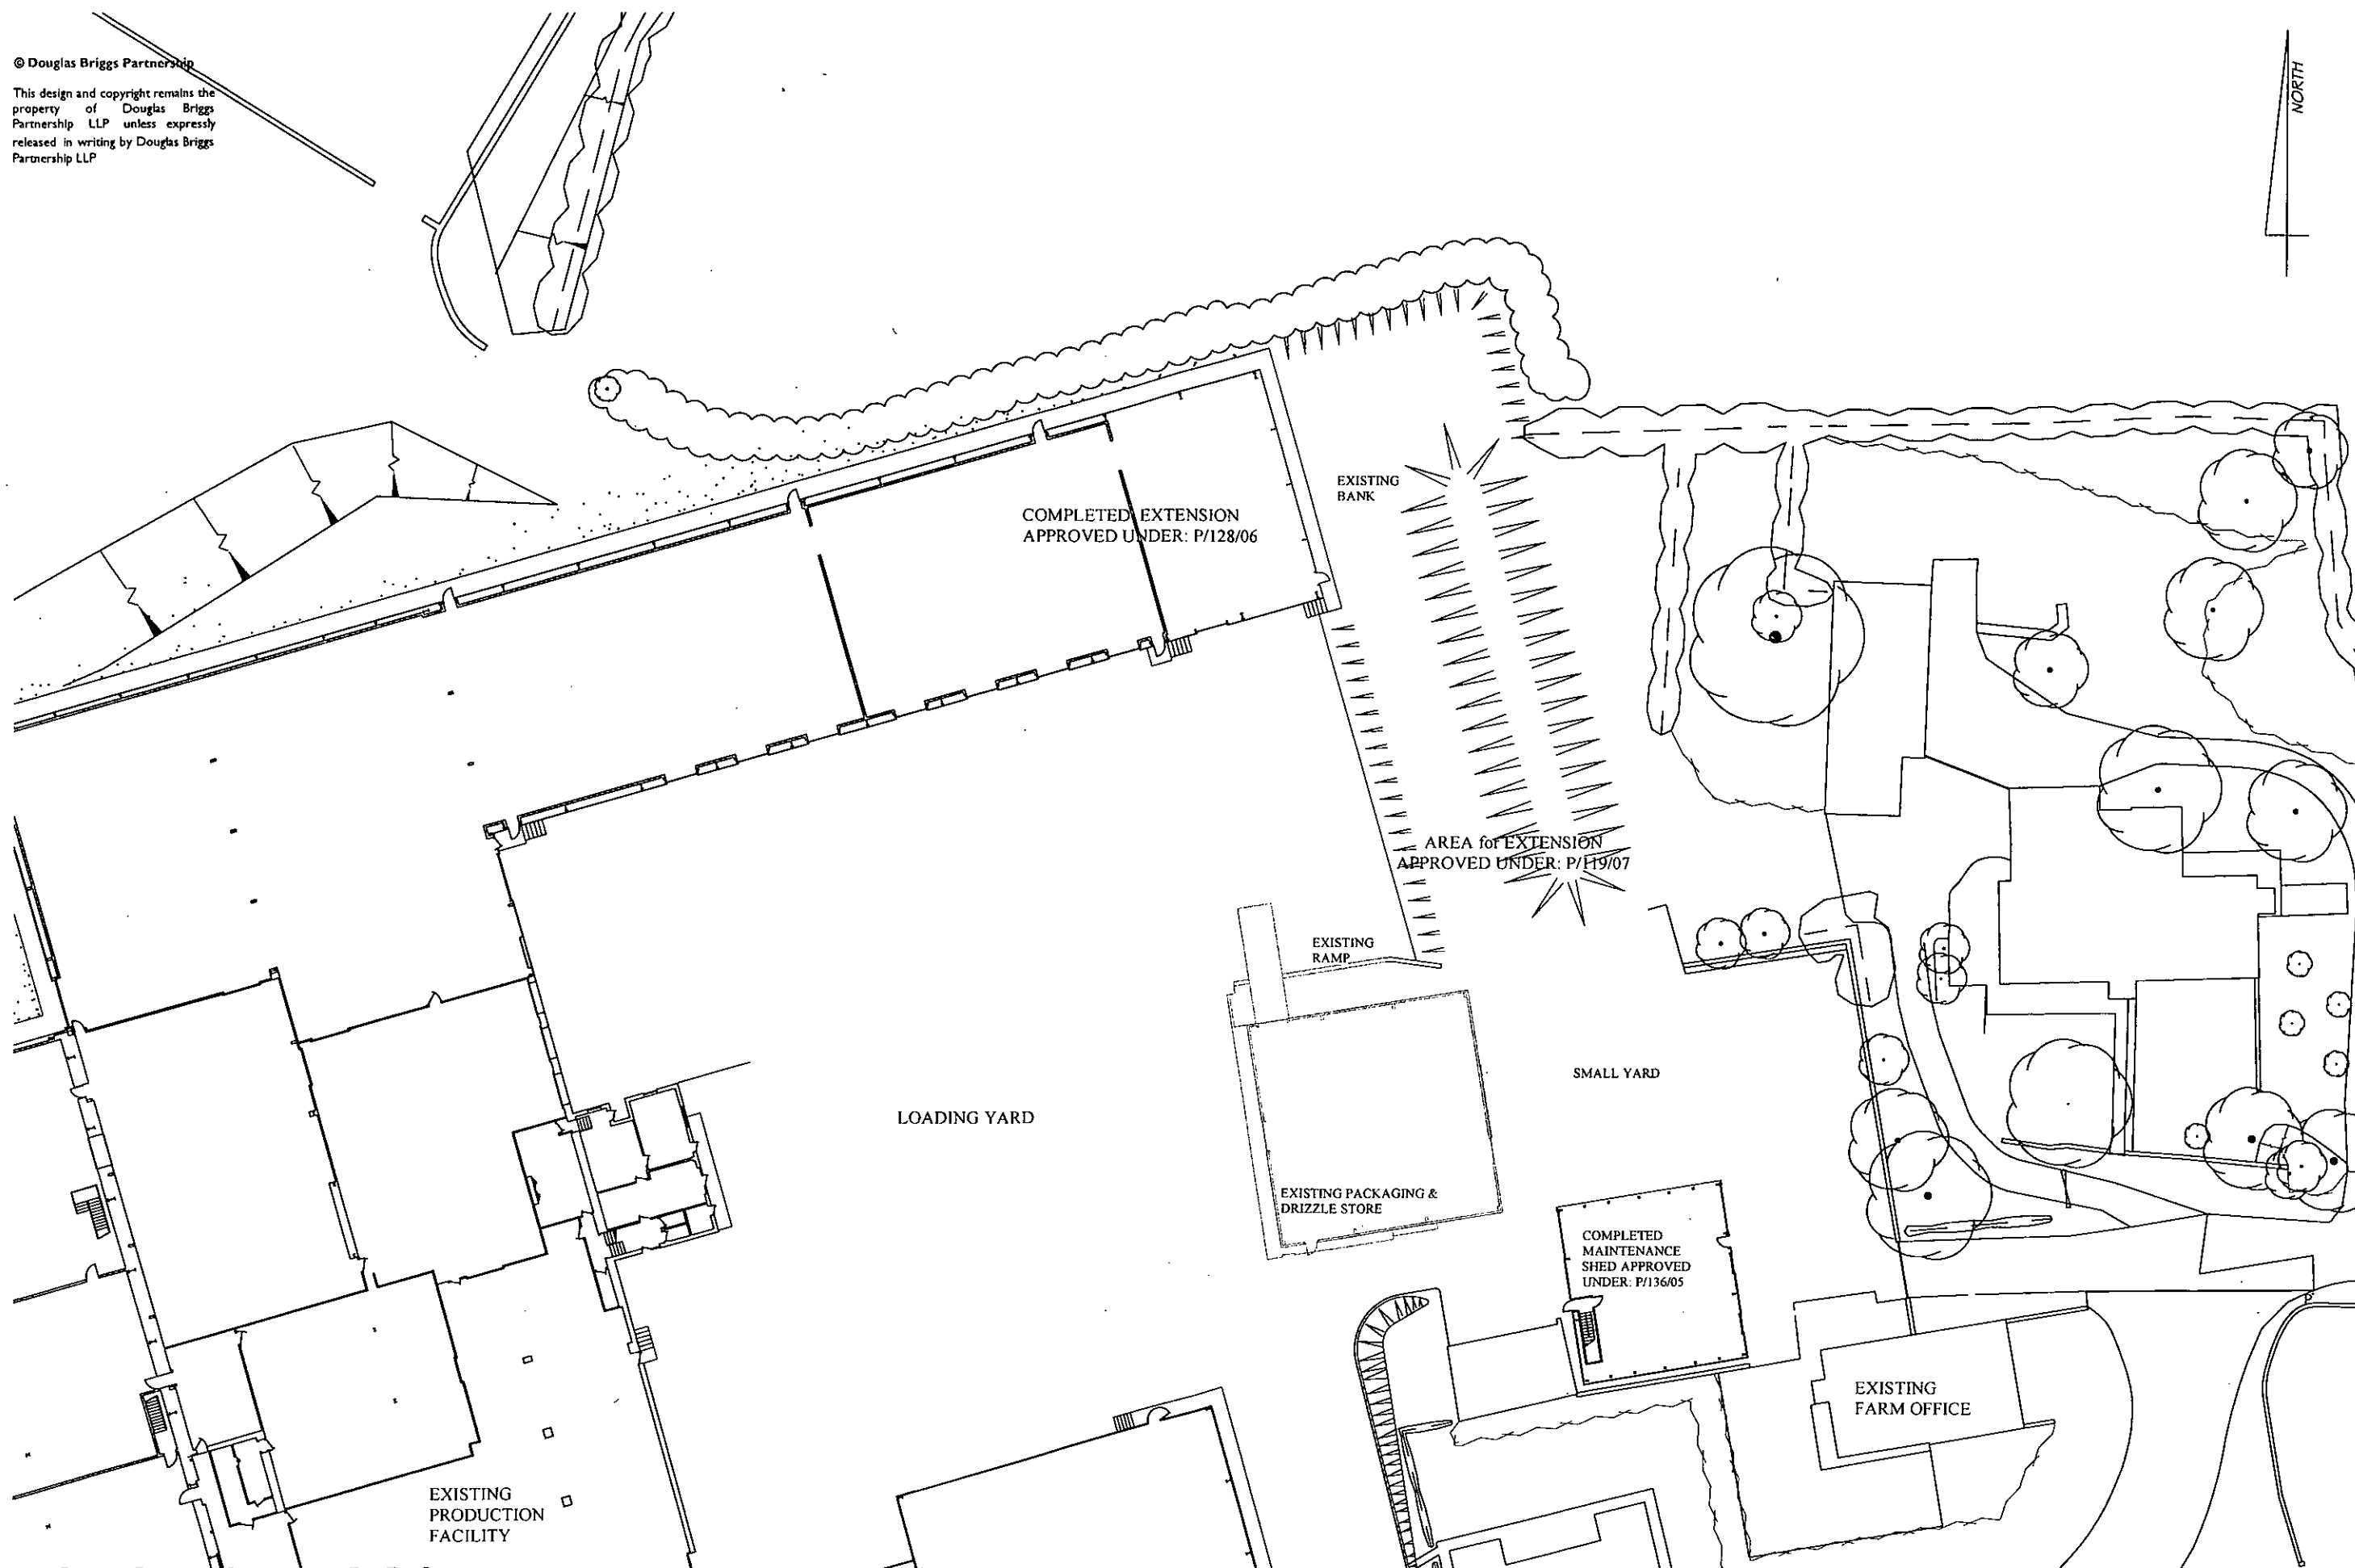


© Douglas Briggs Partnership  
 This design and copyright remains the property of Douglas Briggs Partnership LLP unless expressly released in writing by Douglas Briggs Partnership LLP

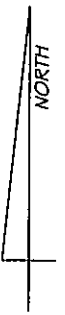

**DOUGLAS BRIGGS**  
**PARTNERSHIP**

Architects Urban Designers Town Planners

Telephone 01243 576611 Facsimile 01243 574816  
 FLINT BARN, HAM FARM, BOSHAM, WEST SUSSEX, PO18 8EH  
 ARUN DISTRICT COUNCIL P/75/14/PL

**SEFTER FARM**  
 PAGHAM ROAD, PAGHAM  
 EXTENSION TO PACKAGING STORE

Existing  
 Site Block Plan  
 July 2007  
 6807b-001  
 1:500@A3

