


© Douglas Briggs Partnership
 This design and copyright remains the property of Douglas Briggs Partnership LLP unless expressly released in writing by Douglas Briggs Partnership LLP

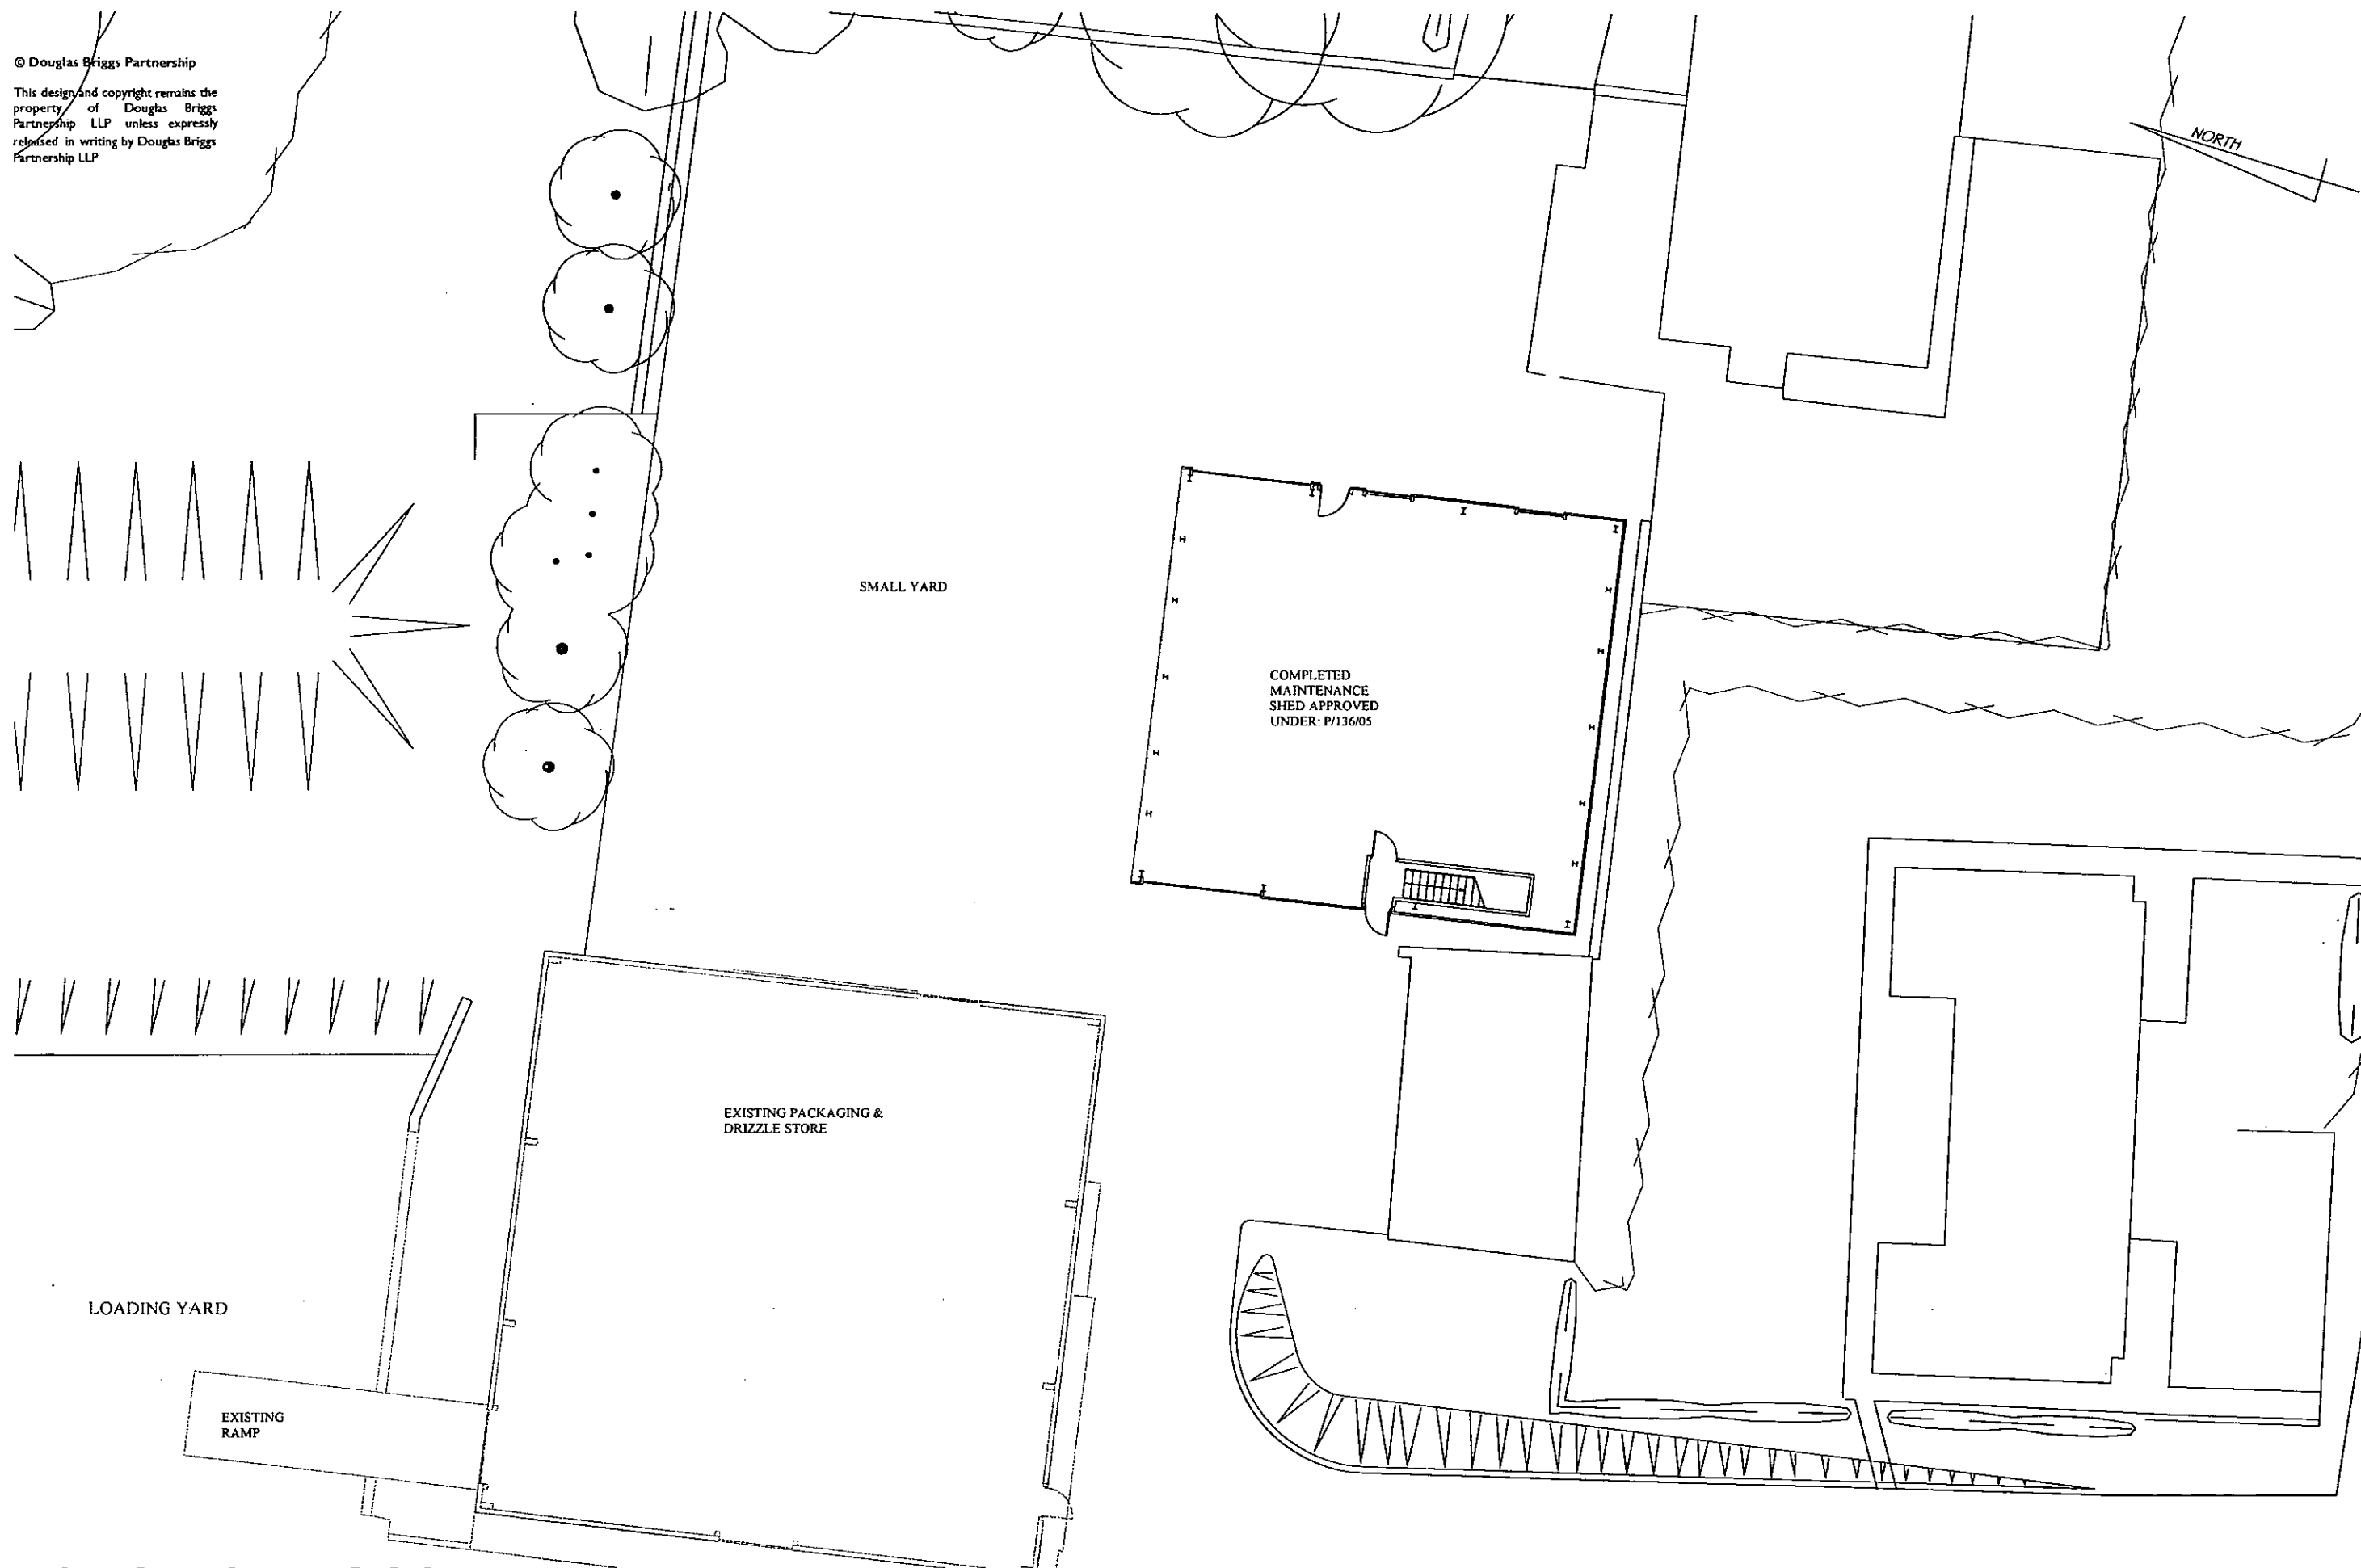

DOUGLAS BRIGGS
PARTNERSHIP

Architects Urban Designers Town Planners

Telephone 01243 576611 Facsimile 01243 574816
 ELDT BARN, HAM FARM, BOSHAM, WEST SUSSEX, PO18 8RH

SEFTER FARM
PAGHAM ROAD, PAGHAM
EXTENSION TO PACKAGING STORE

Existing
 Floor Plan
 July 2007
 6807b-002
 1:200@A3

