


© Douglas Briggs Partnership

This design and copyright remains the property of Douglas Briggs Partnership LLP unless expressly released in writing by Douglas Briggs Partnership LLP


Materials

Walls: Colour coated cladding


Roof: Colour coated cladding

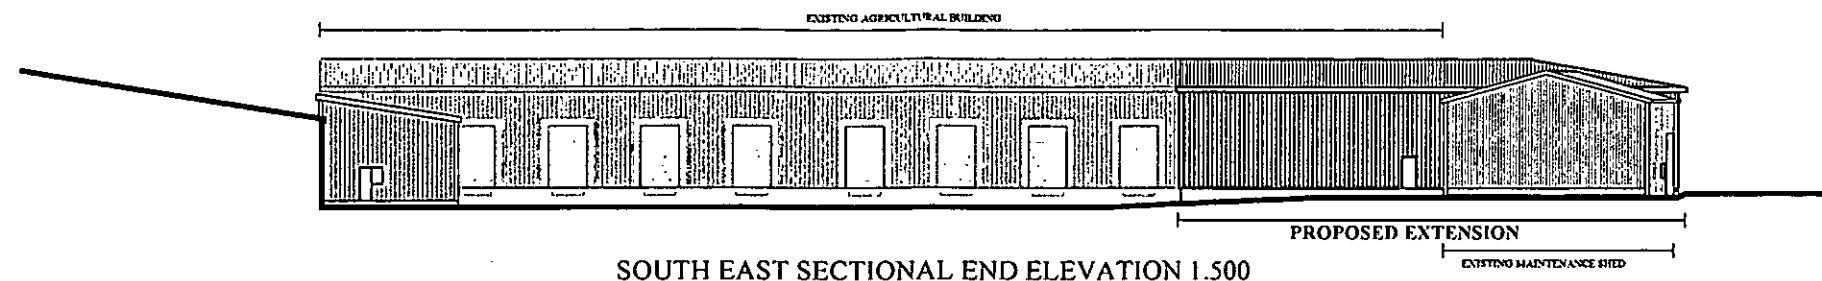


SOUTH EAST SECTIONAL END ELEVATION 1.500

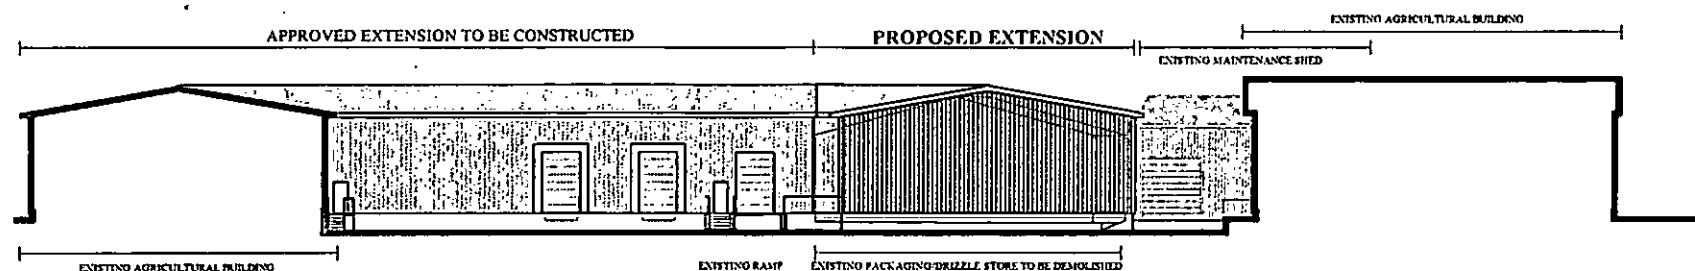


SOUTH WEST SECTIONAL SIDE ELEVATION 1.500

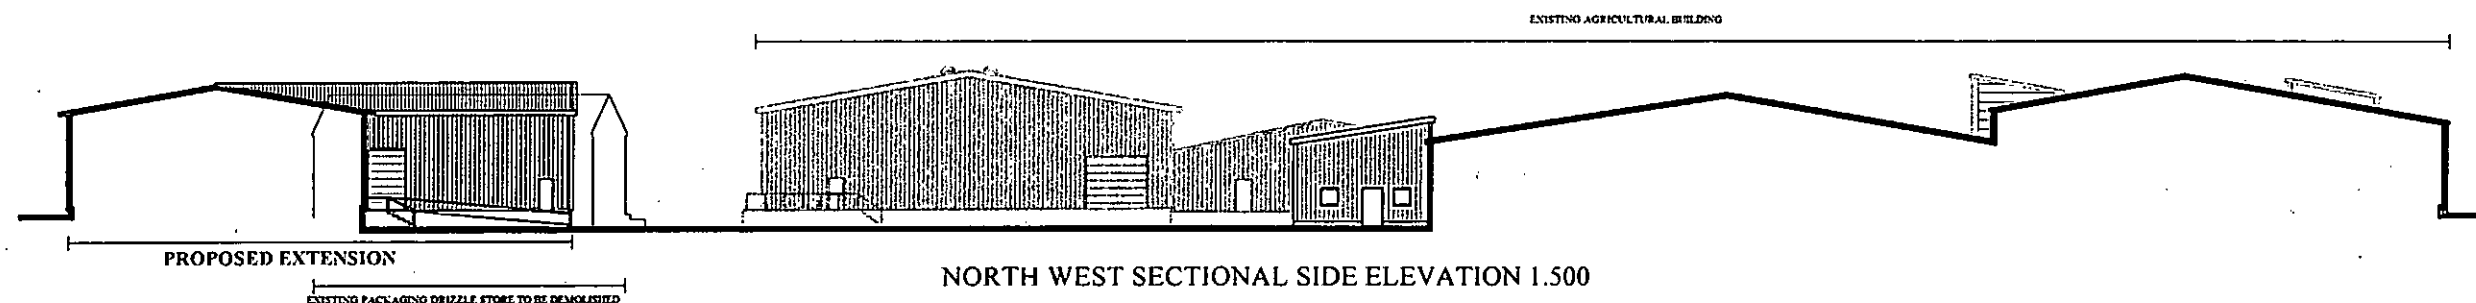

NORTH WEST SECTIONAL SIDE ELEVATION 1.500

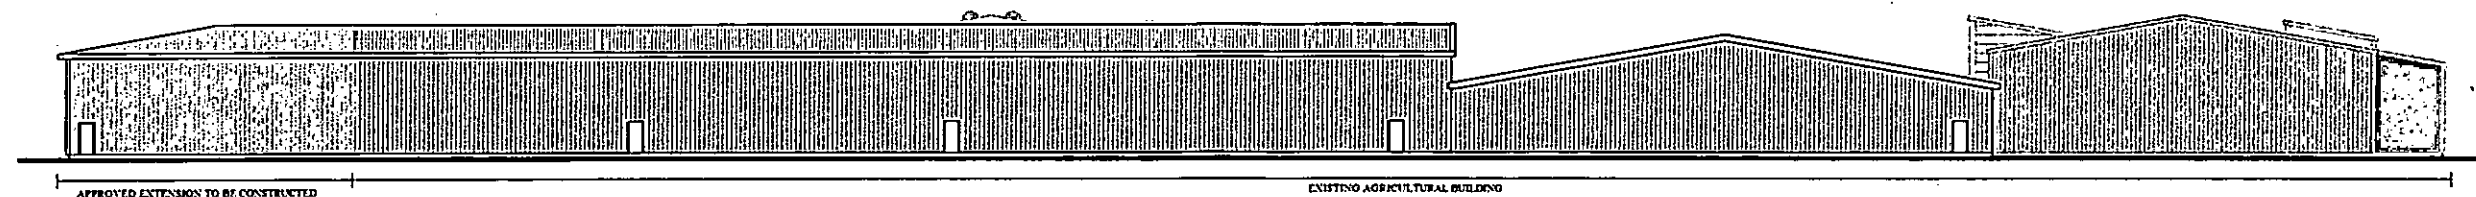

NORTH WEST SIDE ELEVATION 1.500

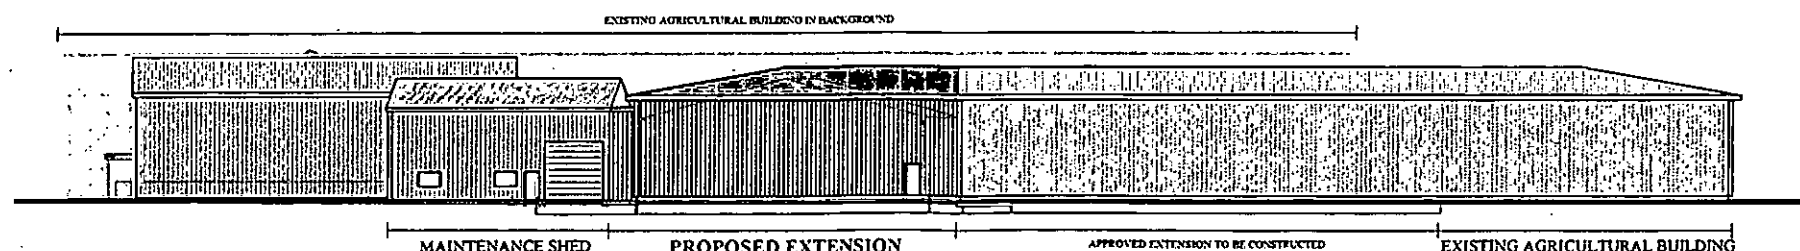

NORTH EAST SIDE ELEVATION 1.500

DOUGLAS BRIGGS
PARTNERSHIP

Architects Urban Designers Town Planners

Telephone 01243 576611 Facsimile 01243 574816
FLINT BARN, HAM FARM, BOSHAM, WEST SUSSEX, PO18 8XH

SEFTER FARM
PAGHAM ROAD, PAGHAM
EXTENSION TO PACKAGING STORE

Proposed
Elevations
July 2007
6807b-103D
1:500@A3

