



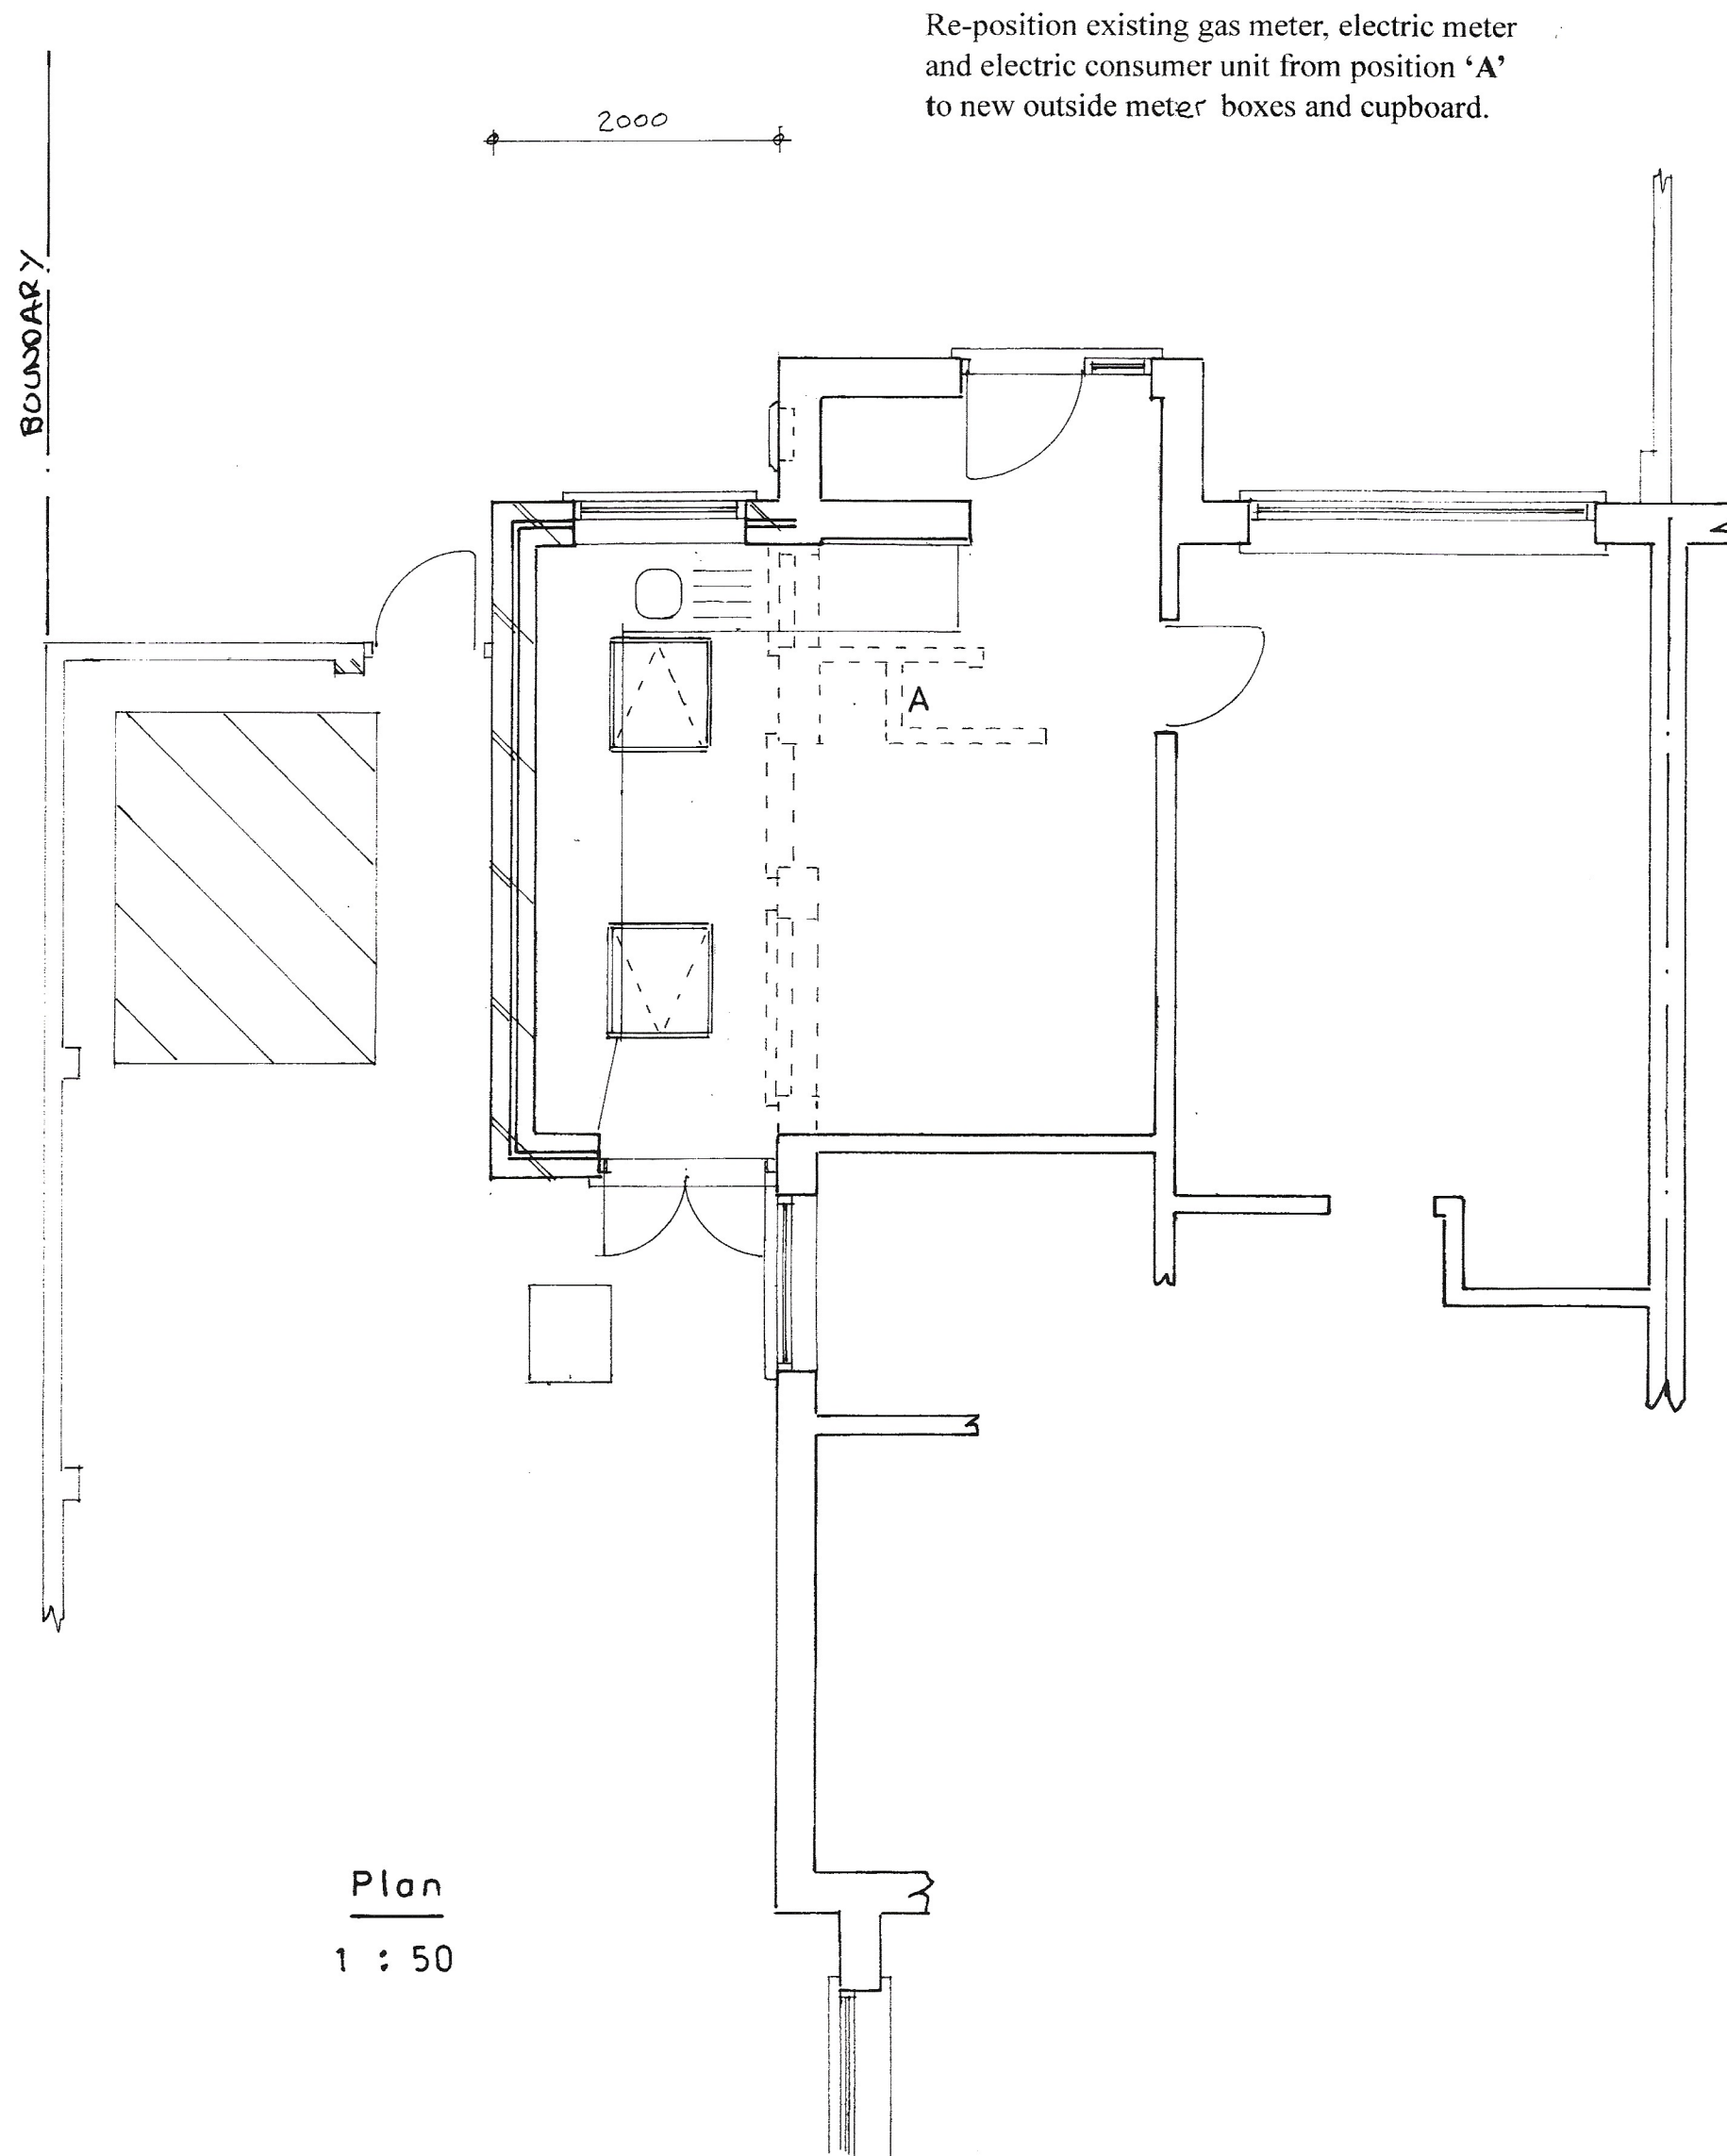

Plan
1 : 50

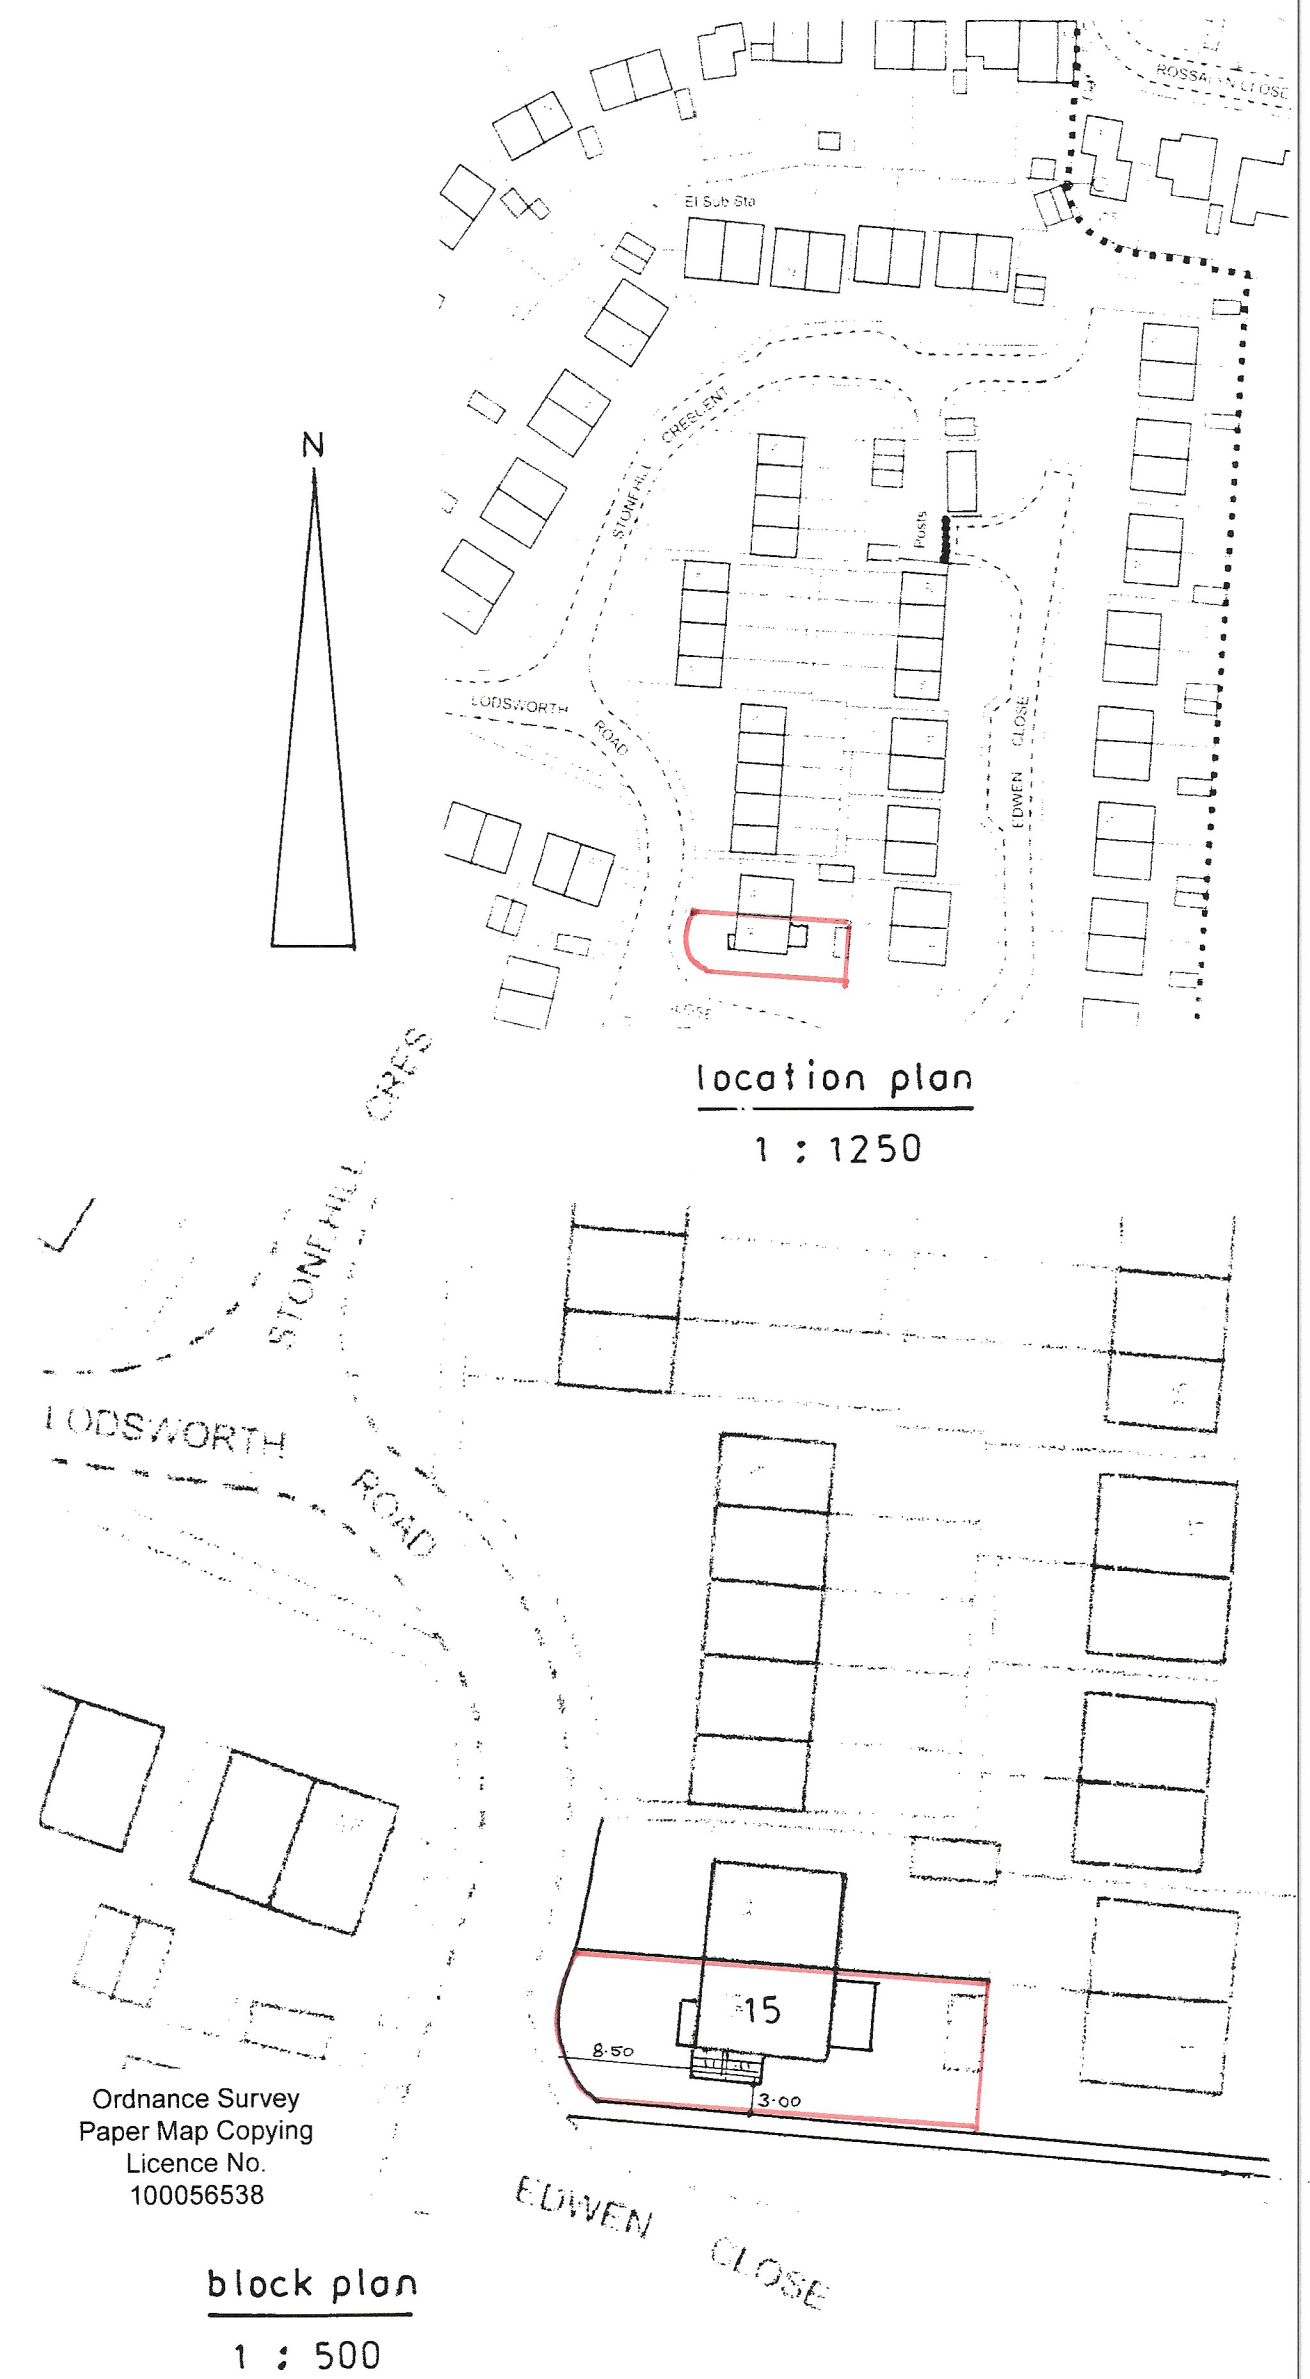

sheet 1 of 3

Proposed

PROPOSED SINGLE STOREY EXTENSION AT 15, LODSWORTH ROAD, PAGHAM FOR MRS. L. RYAN.

Bryan Butcher
Rainbow Cottage
Nyetimber Lane
Bognor Regis PO21 3JX
01243 266871
07973 233442
bryan.butcher@btinternet.com
www.bryanbutcher.com