


BOUNDARY

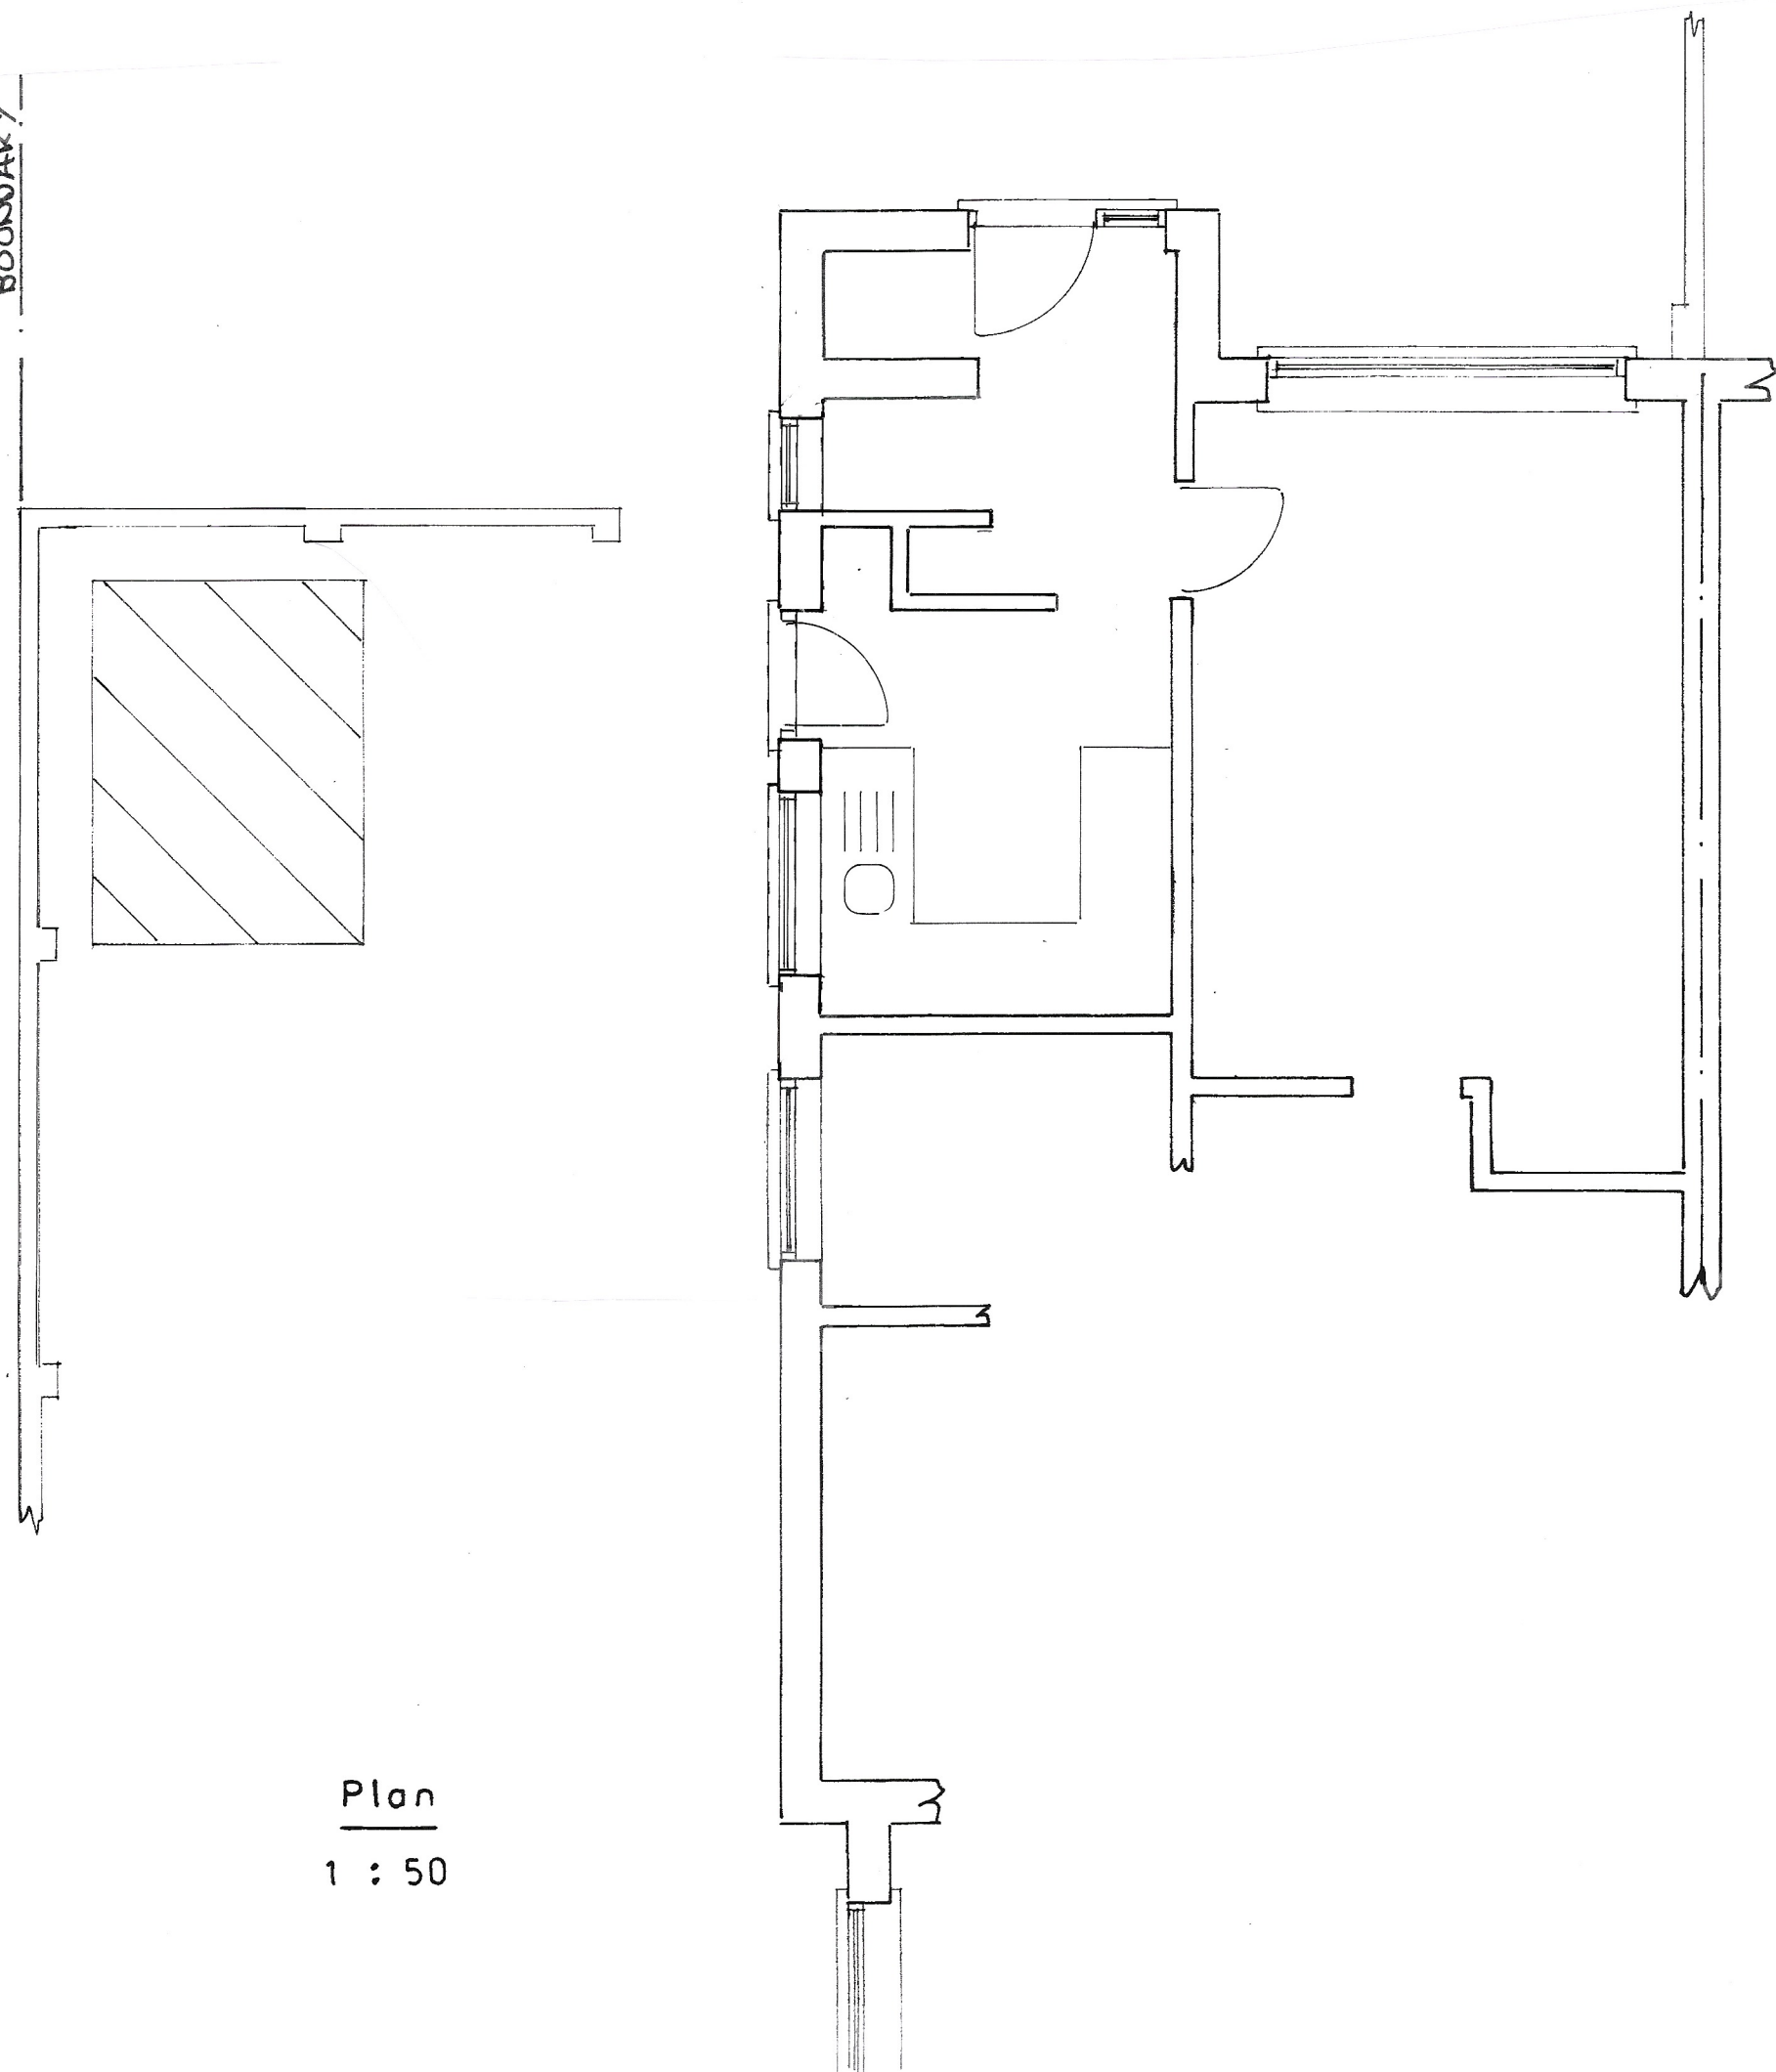


Plan
1 : 50

Existing


PROPOSED SINGLE STOREY EXTENSION AT 15, LODSWORTH ROAD, PAGHAM FOR MRS. L. RYAN.




south

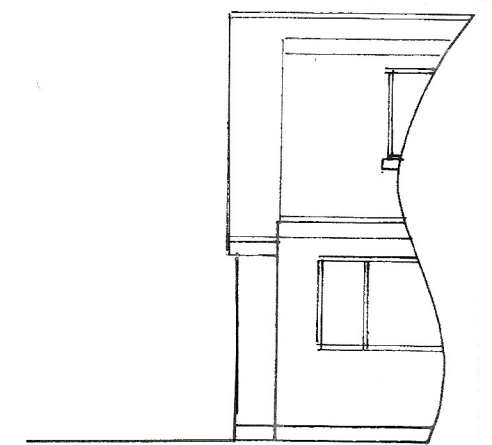


east

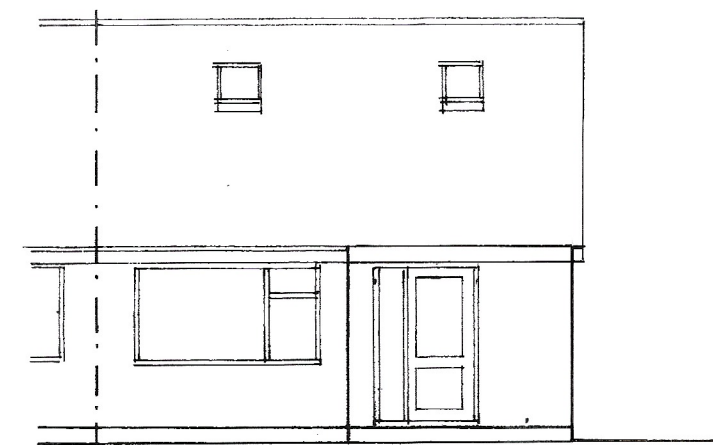

west
1 : 100

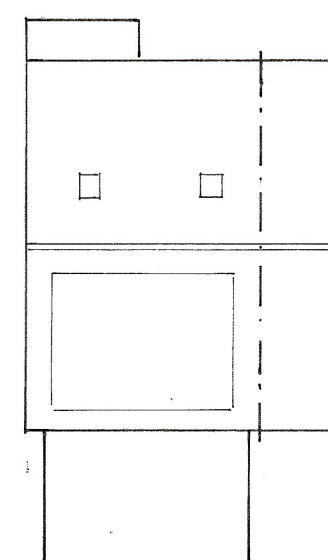

roof plan
1 : 200

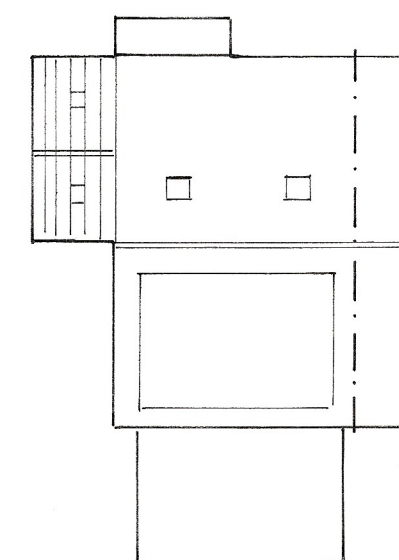

proposed roof plan

sheet 3 of 3

Bryan Butcher
Rainbow Cottage
Nyetimber Lane
Bognor Regis PO21 3JX
01243 266871
07973 233442
bryan.butcher@btinternet.com
www.bryanbutcher.com