


New Production Facility


Existing Production Building

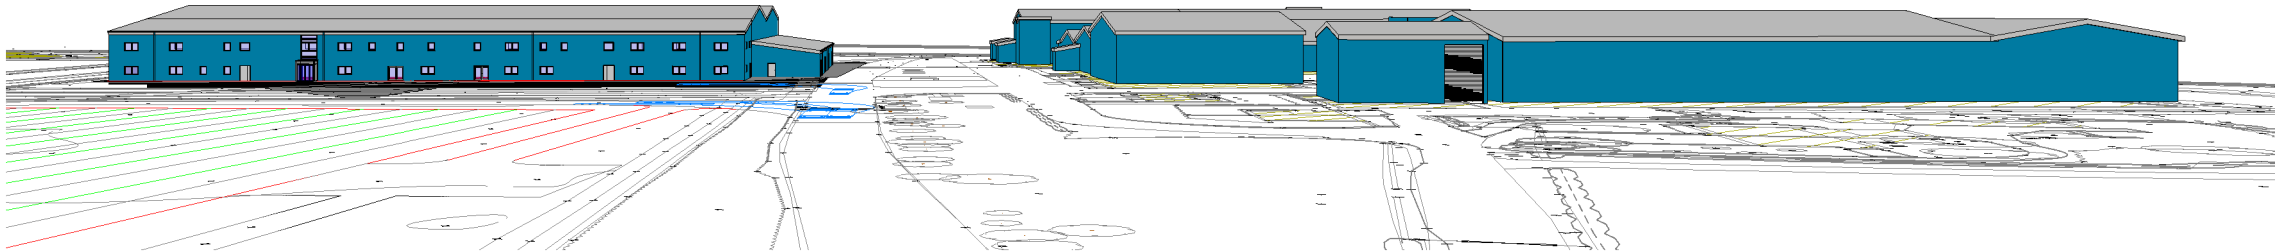

East View

Existing Production Building


New Production Facility

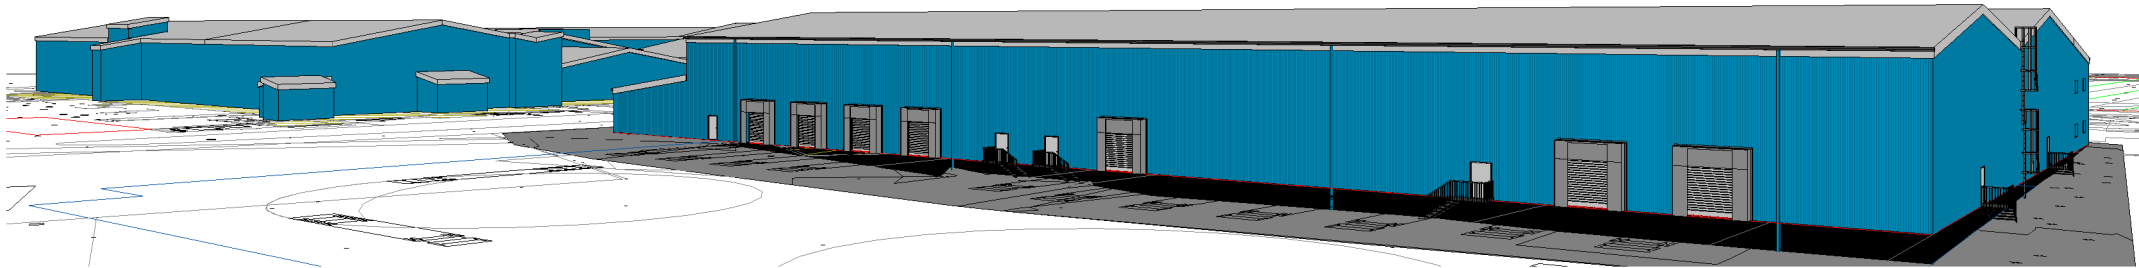

South - West View

Existing Production Building


New Production Facility

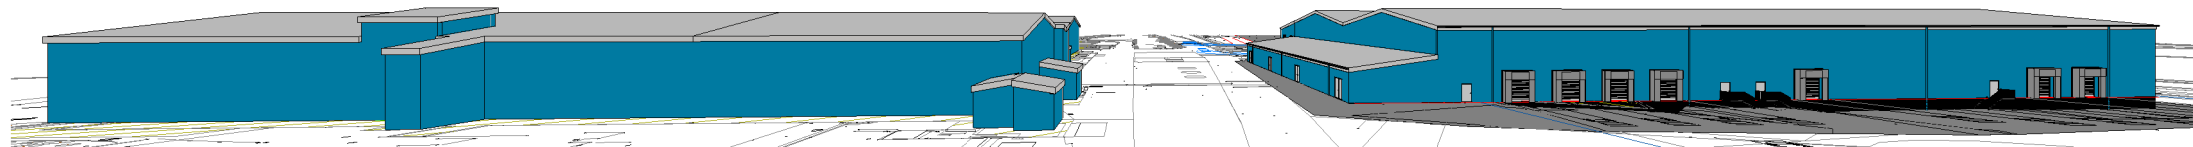

West View

New Production Facility

Existing Production Building

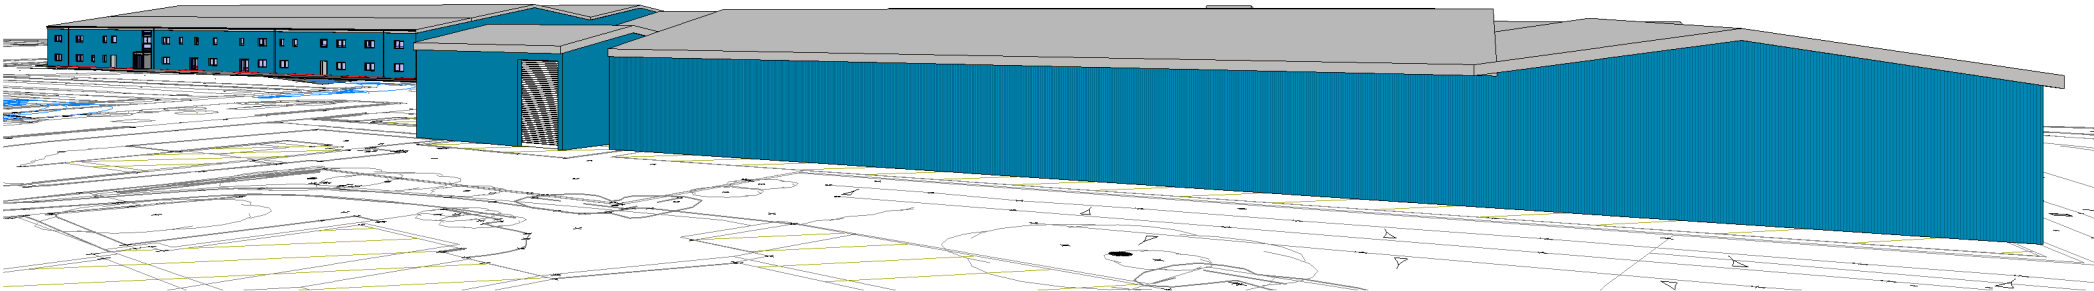

North - East View

NOTES:
Dimensions to be checked on site before commencing work. any discrepancies shall be reported to Curtis Leeves Technical Ltd immediately.
Do not scale from these drawings except for planning purposes. use figured dimensions only.
Where applicable this drawing is to be read in conjunction with other consultants' drawings.
This drawing is the copyright of Curtis Leeves Technical Ltd and may not be copied, altered or reproduced in any way, or passed to a third party, without written authority.

2	Planning Issue	01/07/16
1	Planning Issue	10/06/16
rev	revision note	date
status		PLANNING



CURTIS LEEVES TECHNICAL LTD
Unit 2A Sindles Farm, Aldsworth,
Emsworth. PO10 8QS
01243 378070
mail@cltechnical.co.uk

client BARFOOTS OF BOTLEY			
project Proposed Production Facility Seftor Farm Pagham			
title Contextual 3D Site Views			
date April 2016	scale @ A3 n.t.s.	drawn KJB	chkd GBC
project no. 1603	drawing no. P109	rev 2	