




STREET SCENE WEST TO MANOR PARK 1-200.

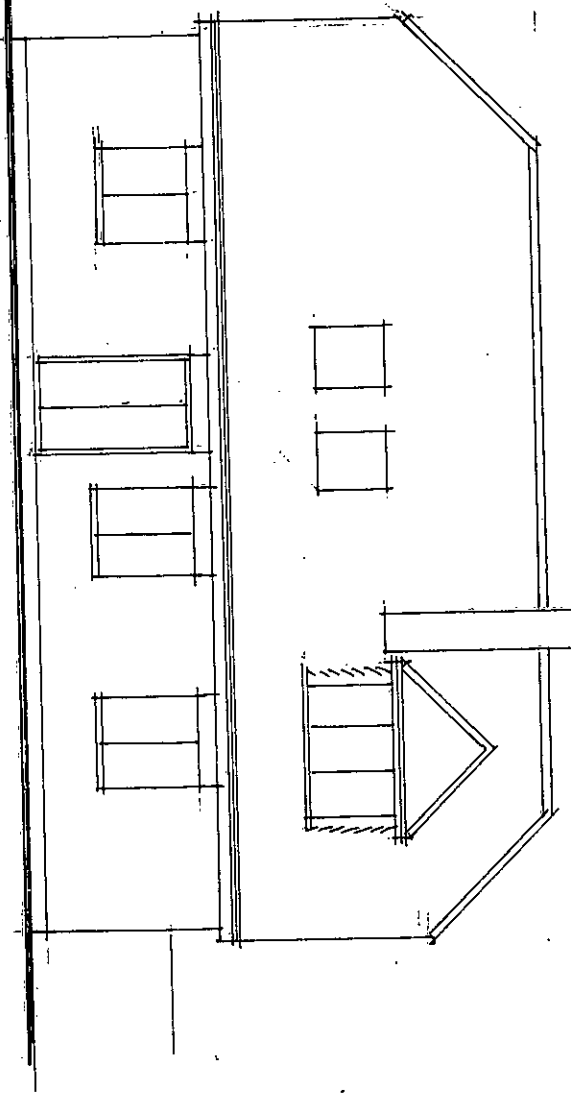


WEST ELEVATION 1-100

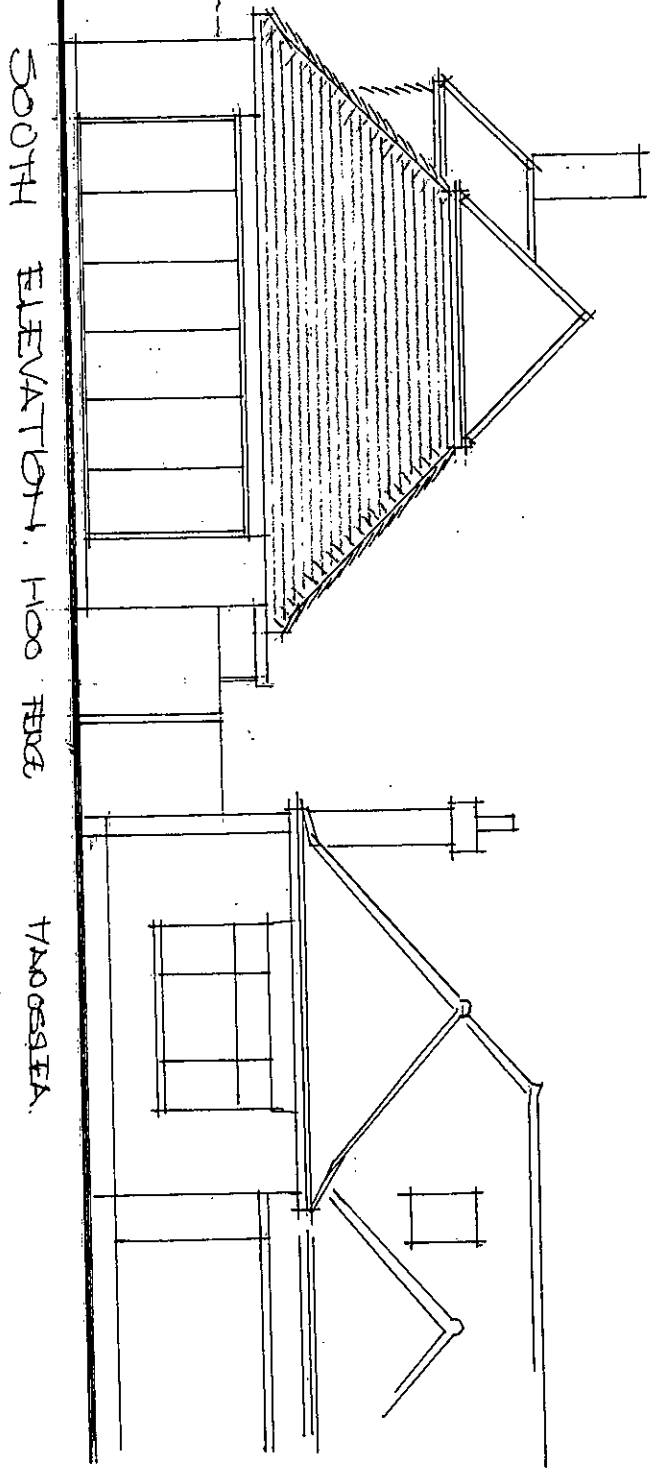

SOUTH ELEVATION 1-100

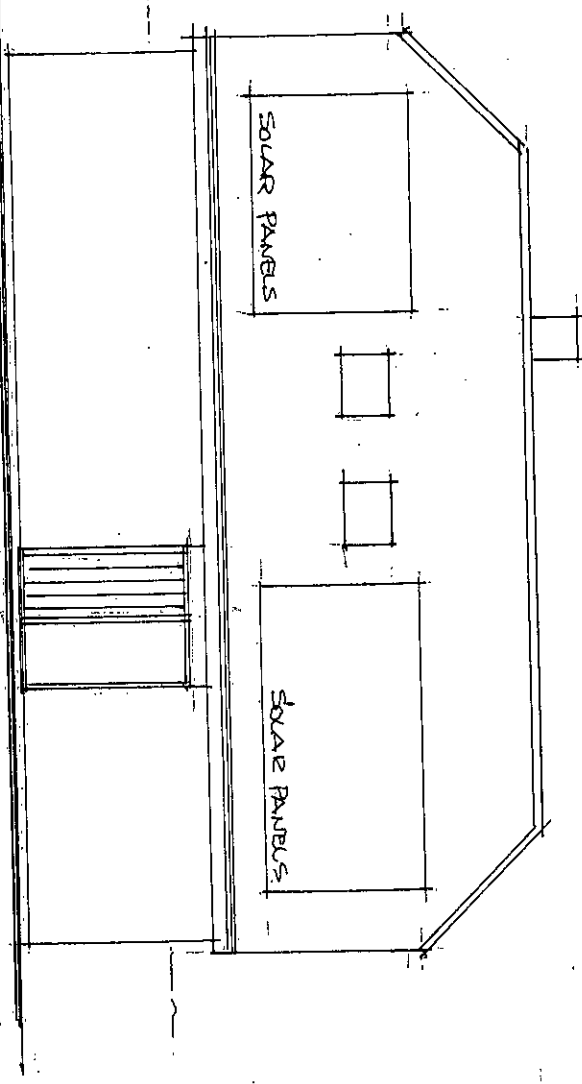

EAST ELEVATION 1-100

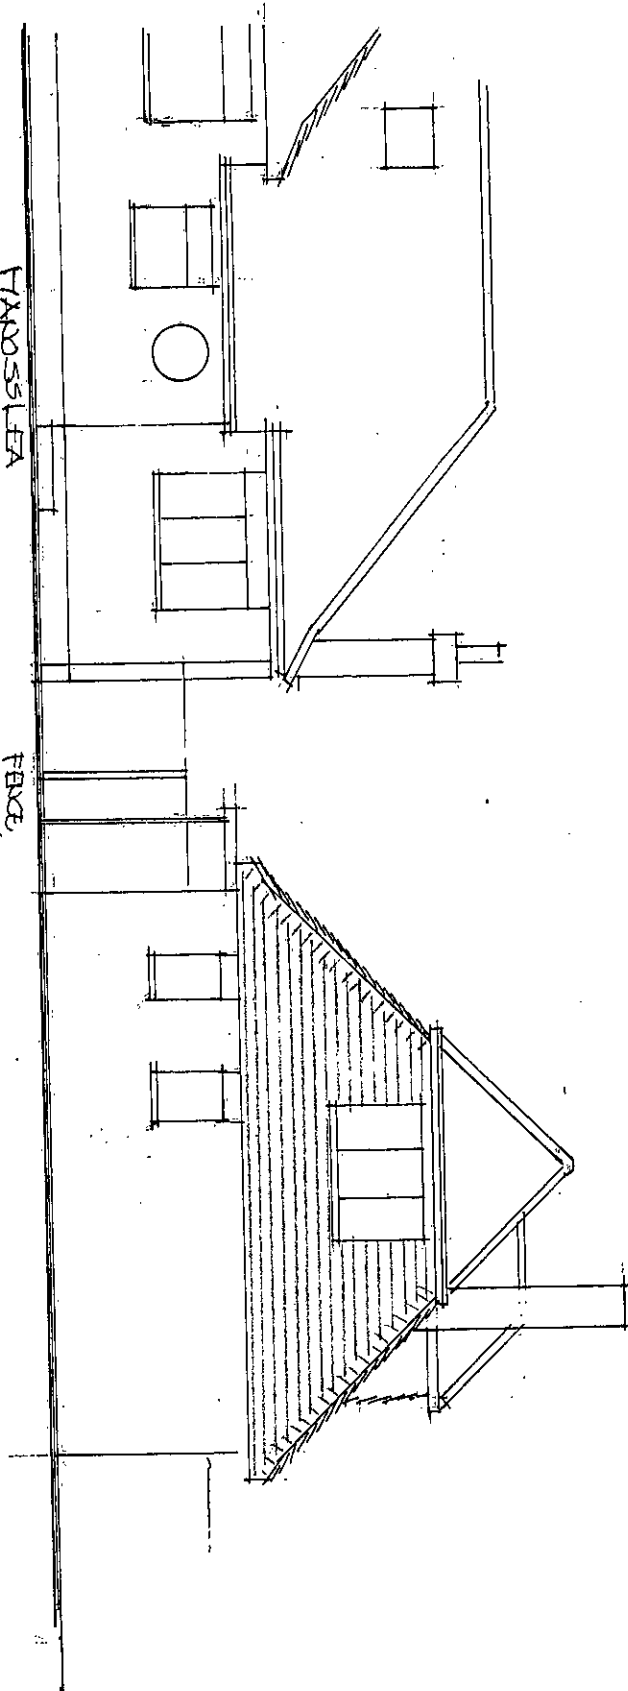

NORTH ELEVATION 1-100

ELEVATION OF MANORSS LEA
INCLUDES PROPOSED
BEDROOM WINDOW.

PROPOSED DWELLING ADJACENT TO MANORSS LEA, MANOR PARK, PACHAM

APRIL 2017
DRC 2.