




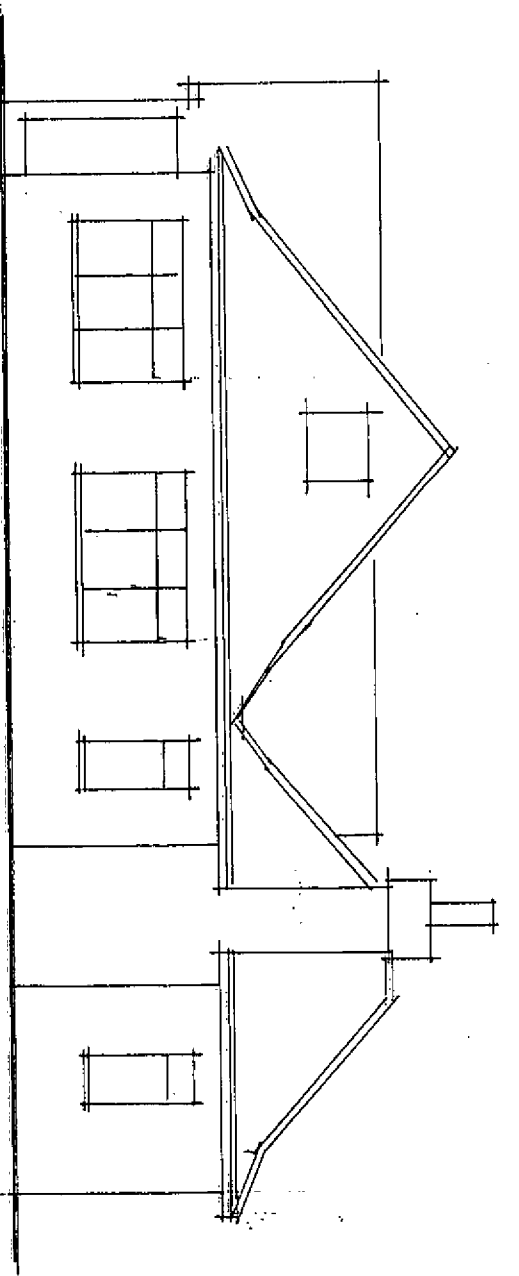


MANOROS LEA WEST ELEVATION EXISTING. 1-100

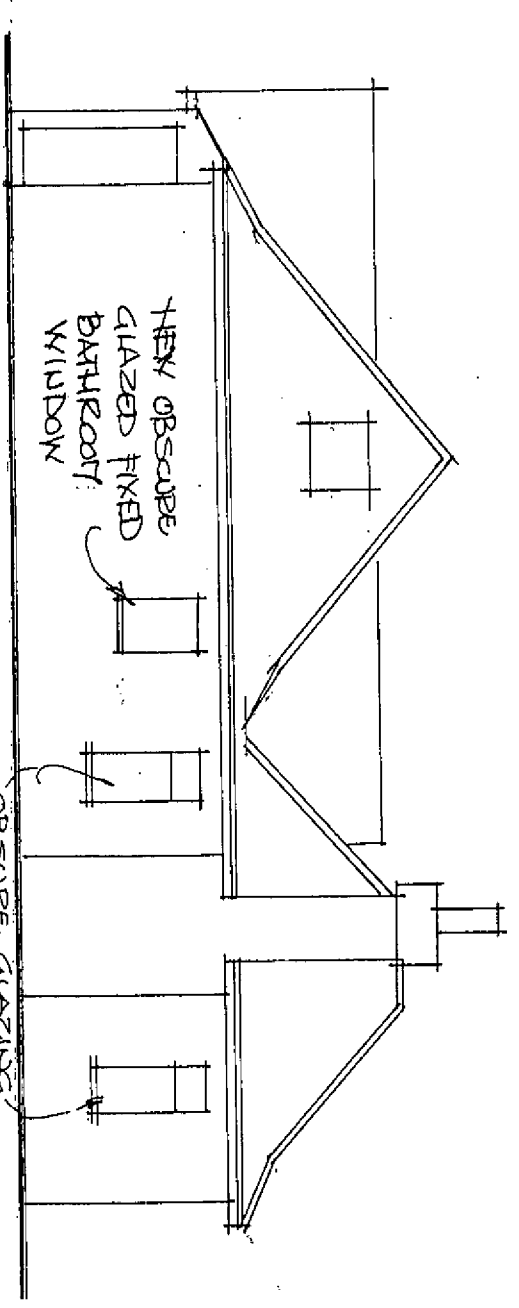


MANOROS LEA WEST ELEVATION PROPOSED. 1-100

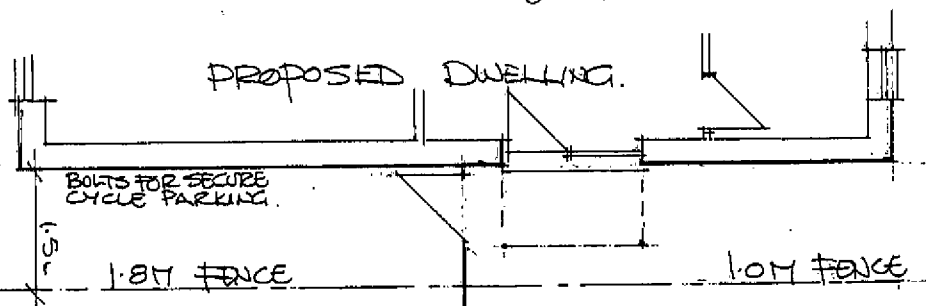


PROPOSED DWELLING.

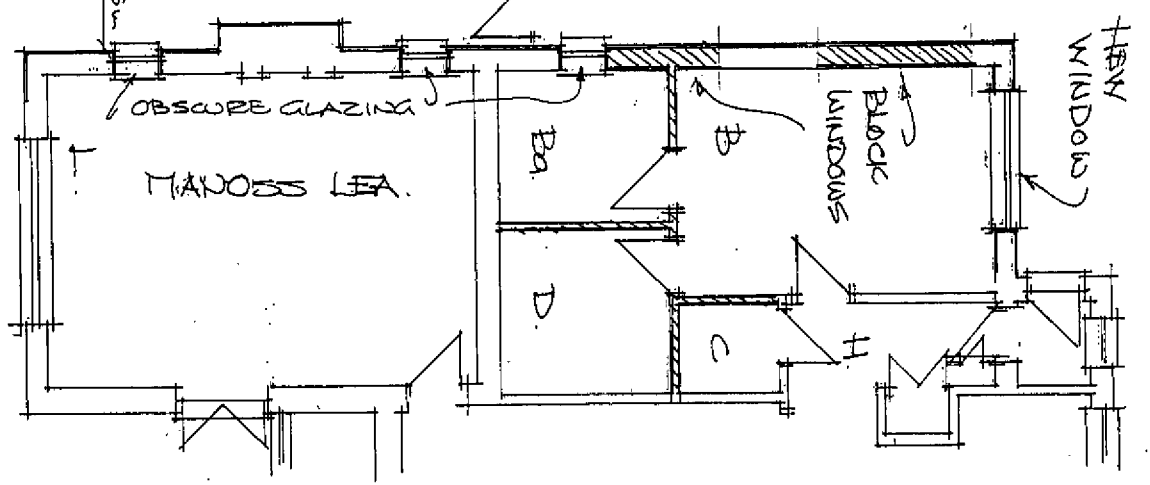

MANOROS LEA G.F. PLAN PROPOSED 1-100

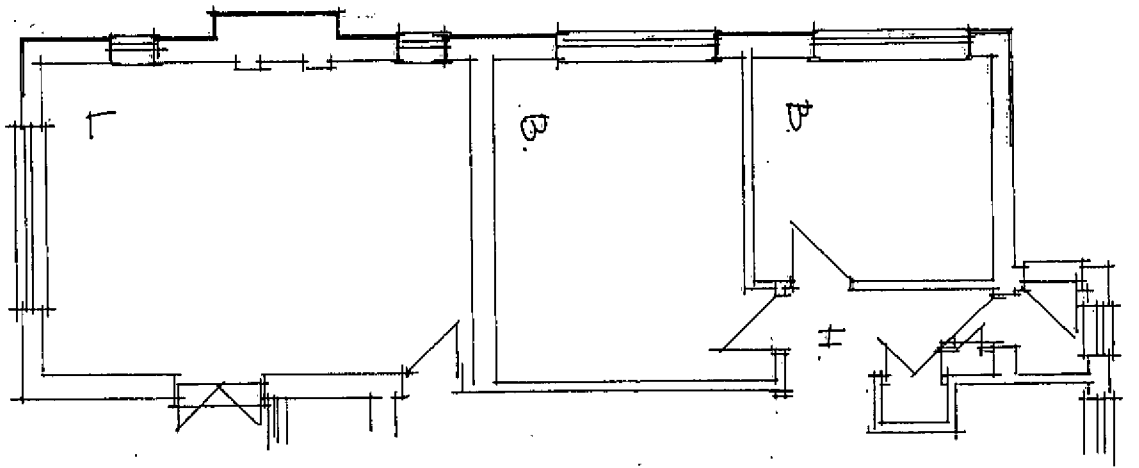


MANOROS LEA G.F. PLAN EXISTING. 1-100

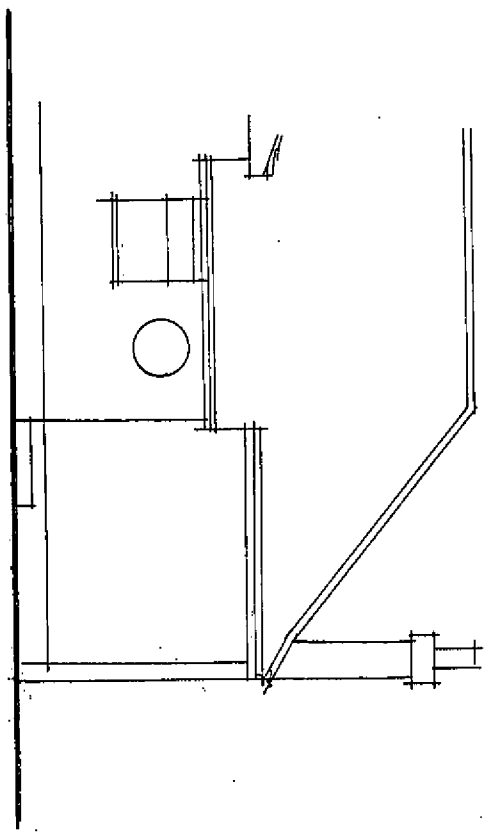


MANOROS LEA NORTH ELEVATION - EXISTING. 1-100


FOR PROPOSED ELEVATION SEE DRAWING 2.

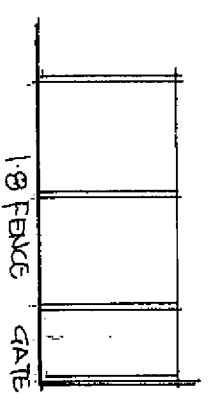

ELEVATION W PROPOSED FENCE NORTH OF NEW DWELLING. 1-100

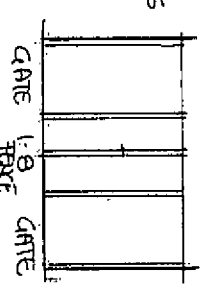

ELEVATION N PROPOSED FENCE/GATES BETWEEN MANOROS LEA & NEW DWELLING. 1-100.

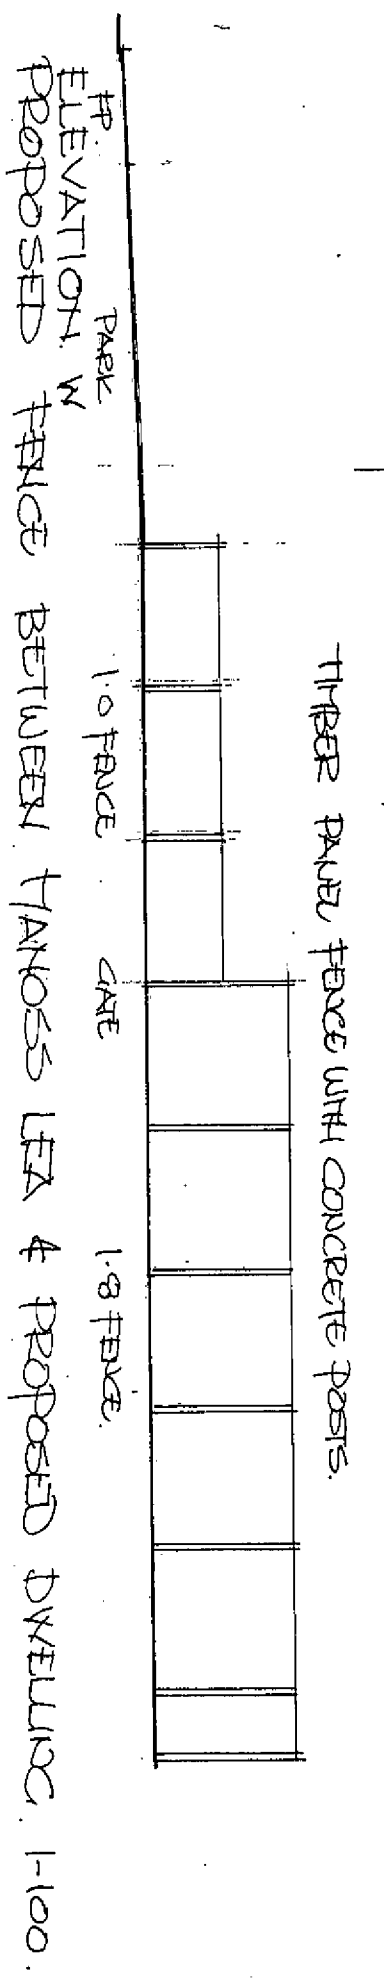

THREE PAUL FENCE WITH CONCRETE POSTS.

PROPOSED DWELLING ADJACENT TO MANOROS LEA, MANOR PARK, PACHAT

APRIL 2017

DRG 3.