
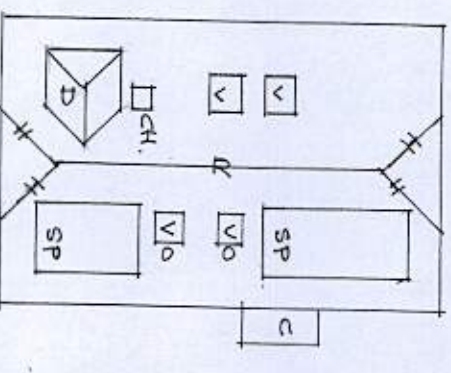
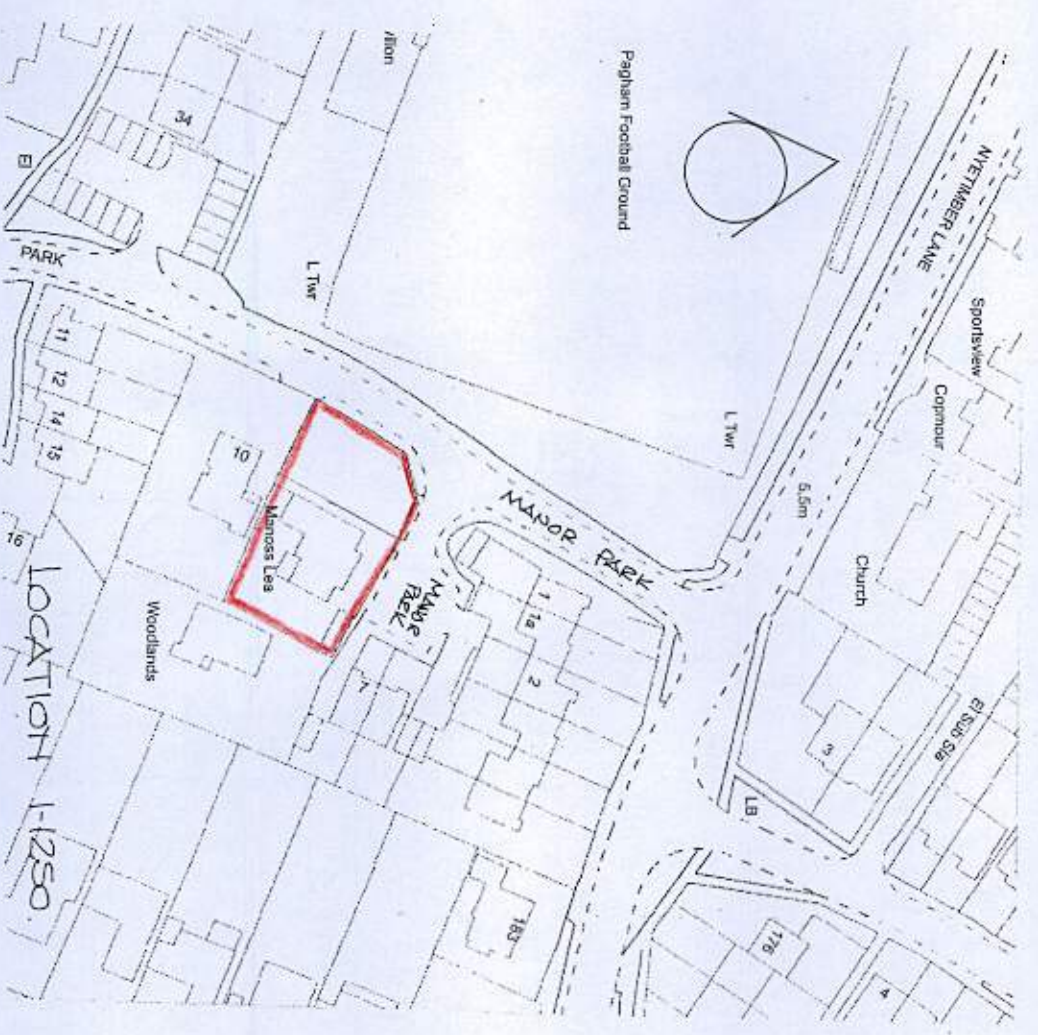
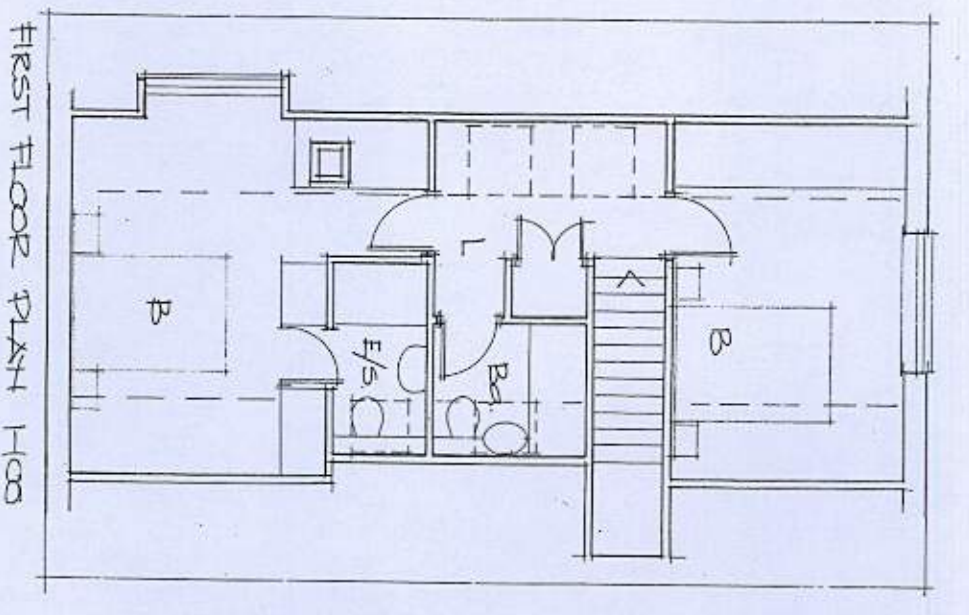
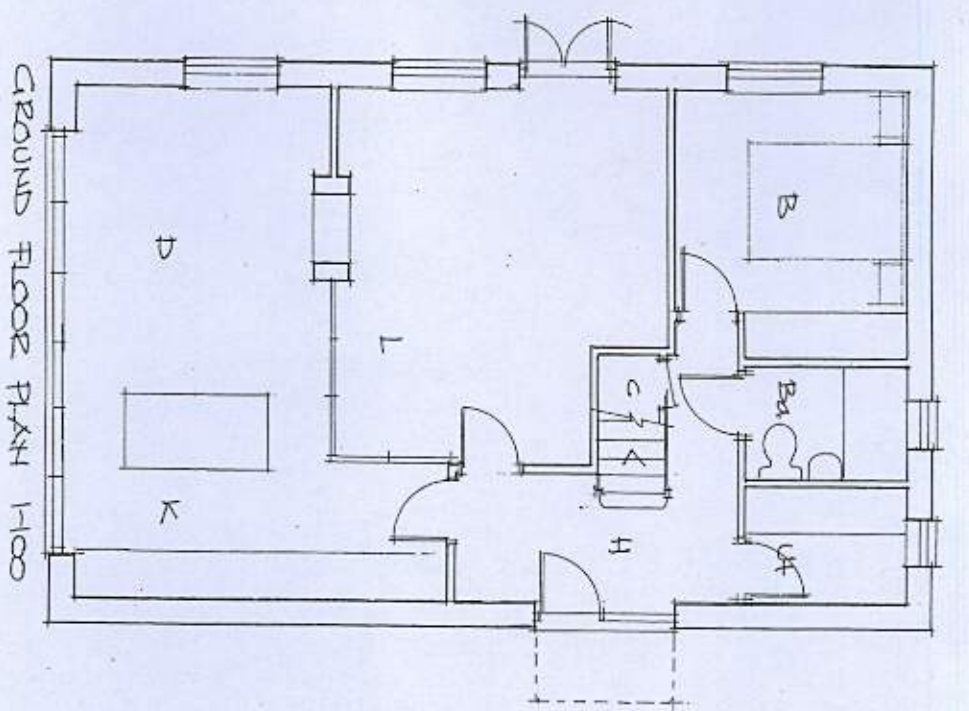


COMPARISON HOUSE
AND GARDEN SIZES
INDICATED - 82m²

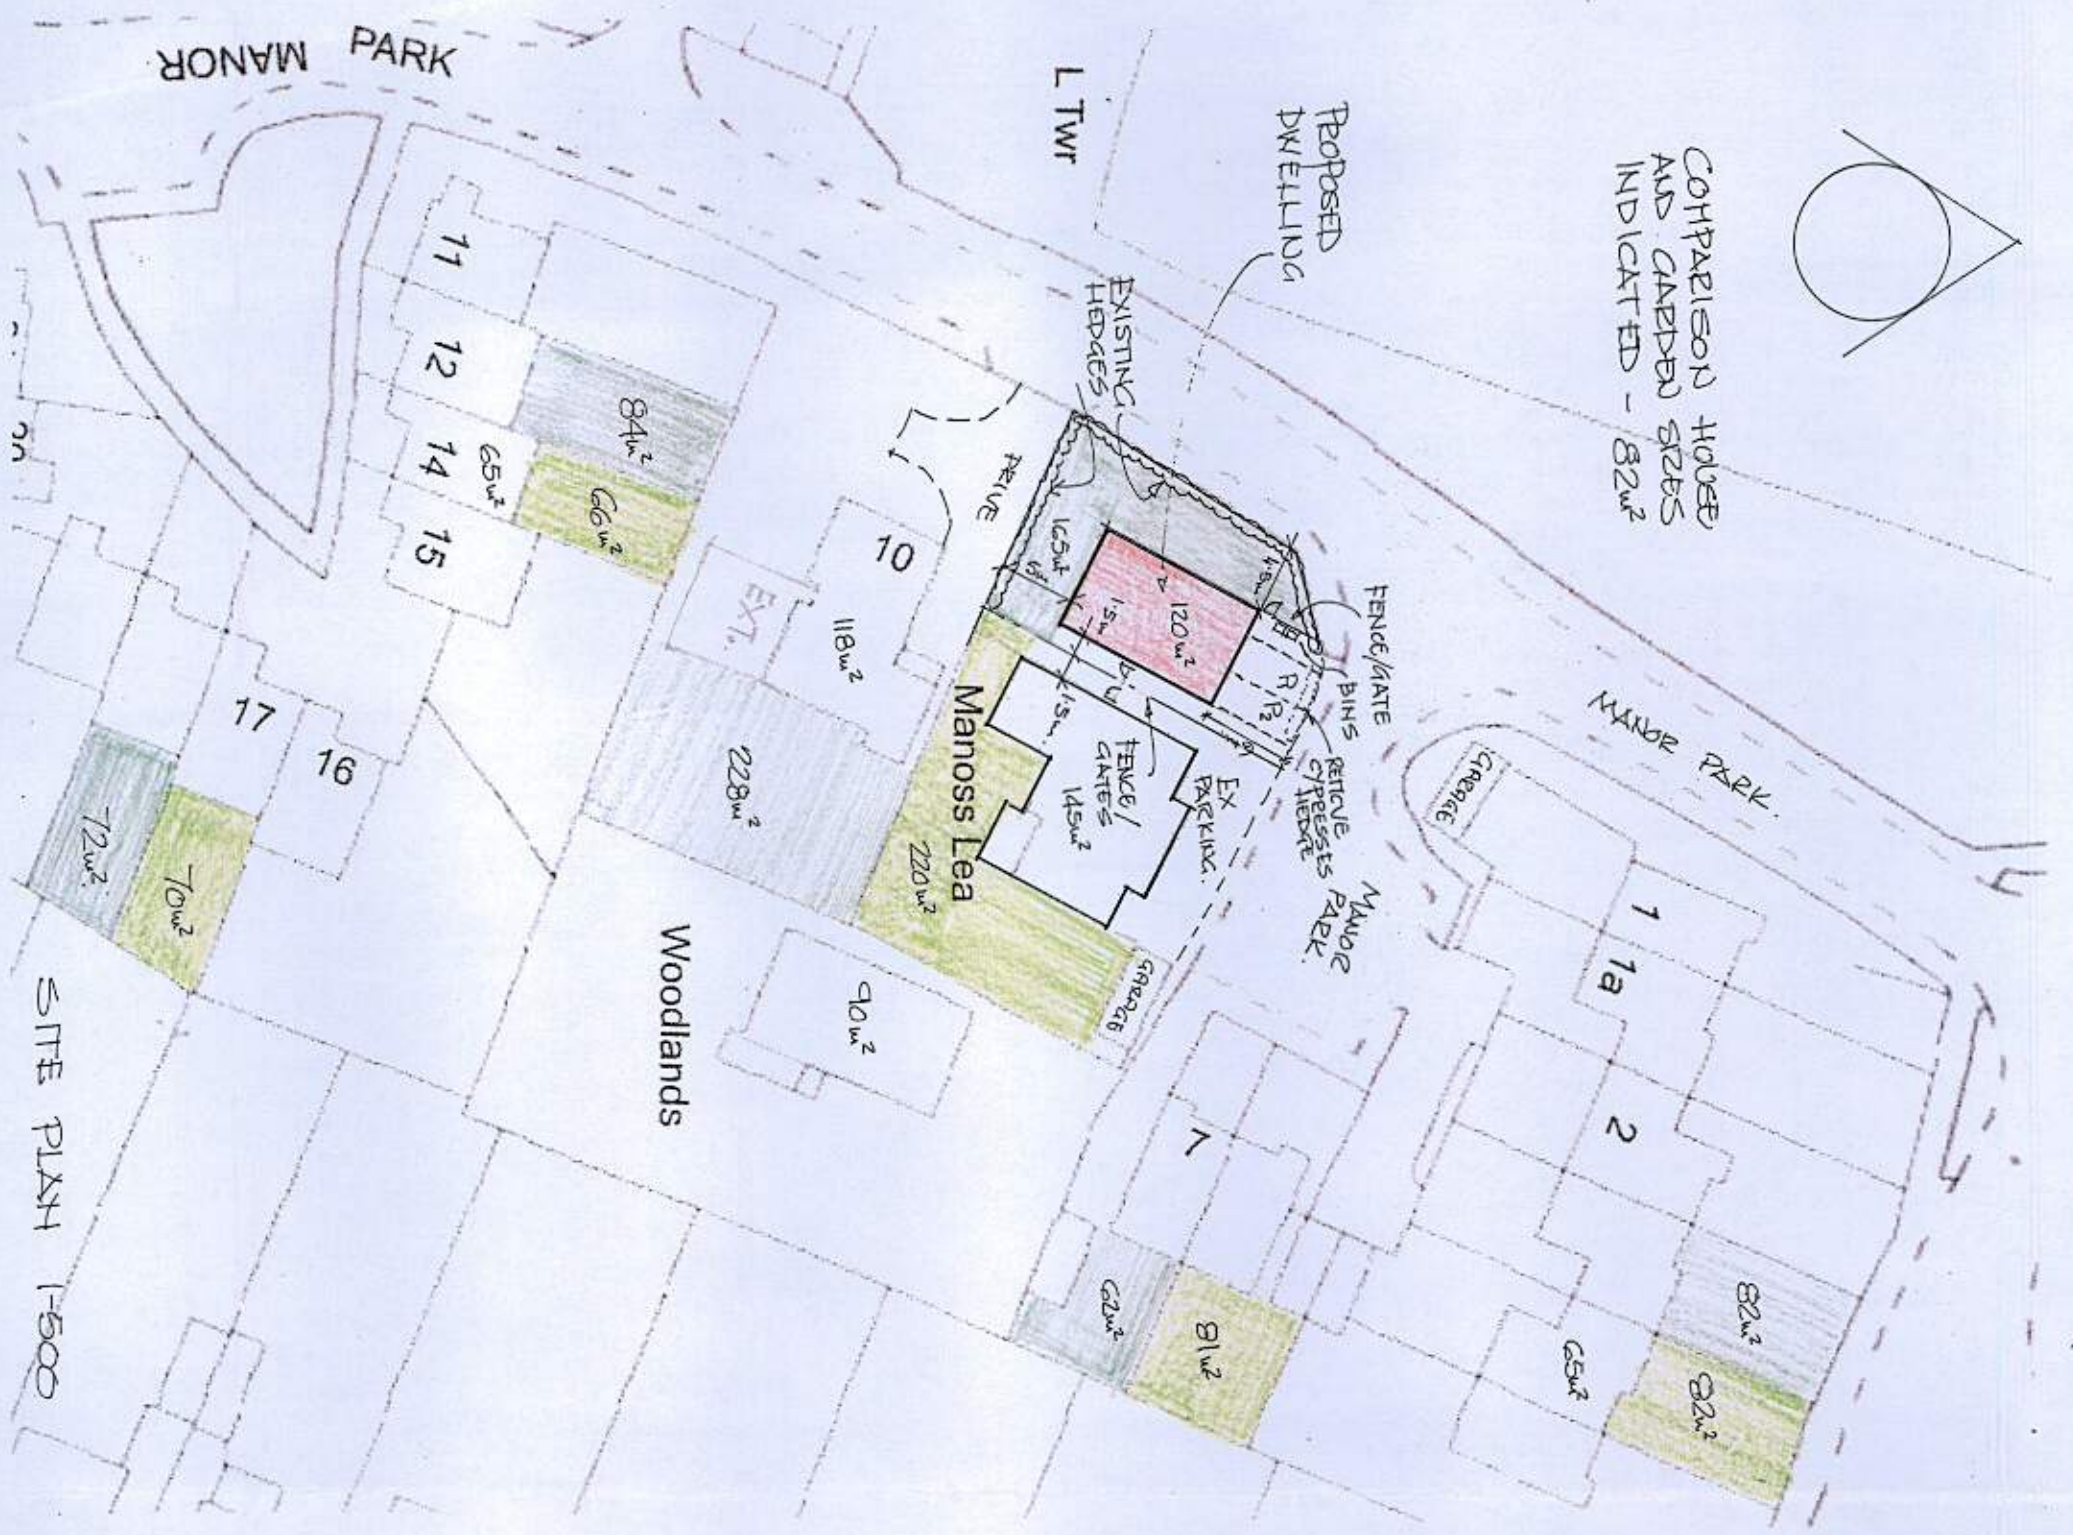

ROOF PLAN 1-200
D - DORMER
V - VELUX WINDOWS
VO - VELUX OBSCURE GLASS
SP - SQUARE PAVEL
R - RIDGE
H - HIPP
CH - CHIMNEY
CANOPY
CLIMBING

APRIL 2017
DRA 1

PROPOSED DWELLING ADJACENT TO MANOR LEA, MANOR PARK, PAGHAM