




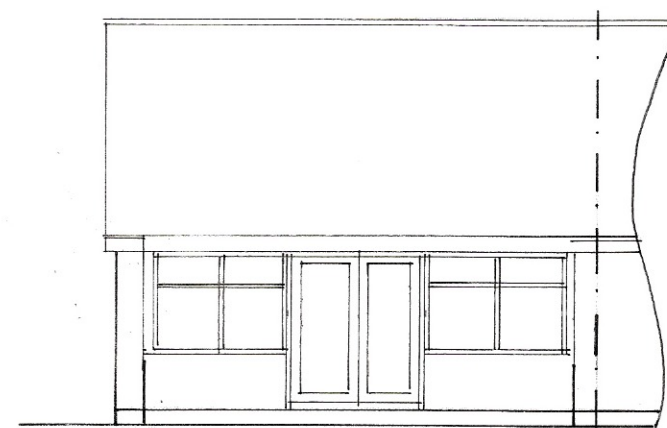


east

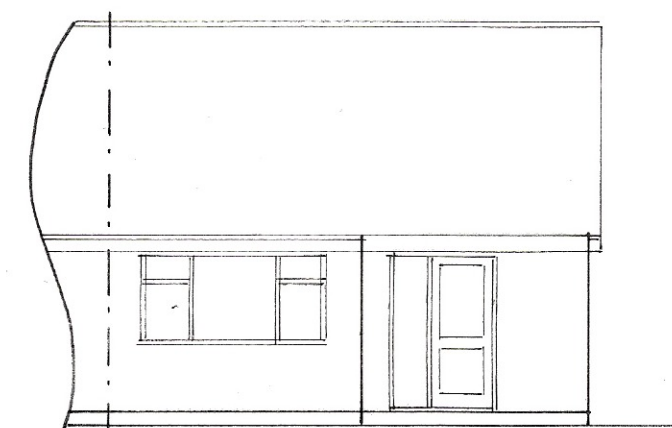


west
1 : 100

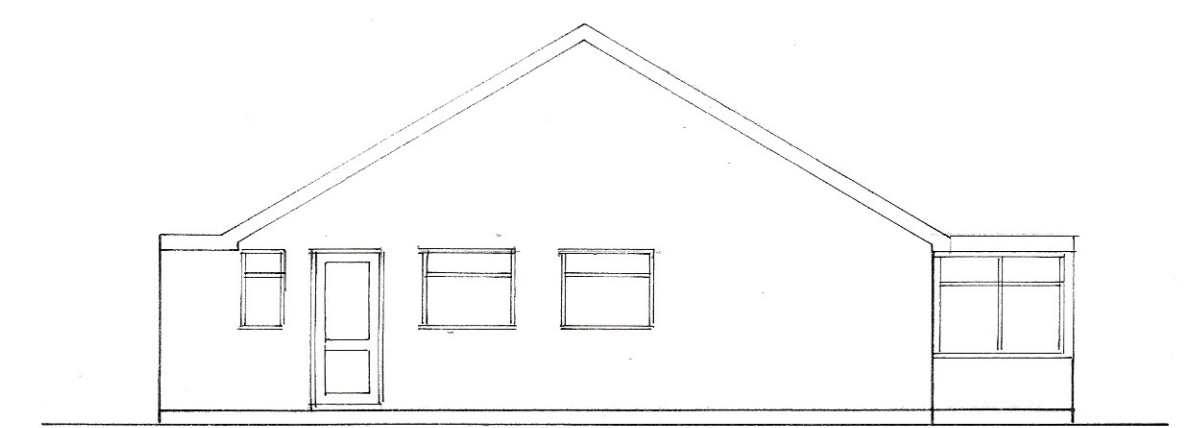

south

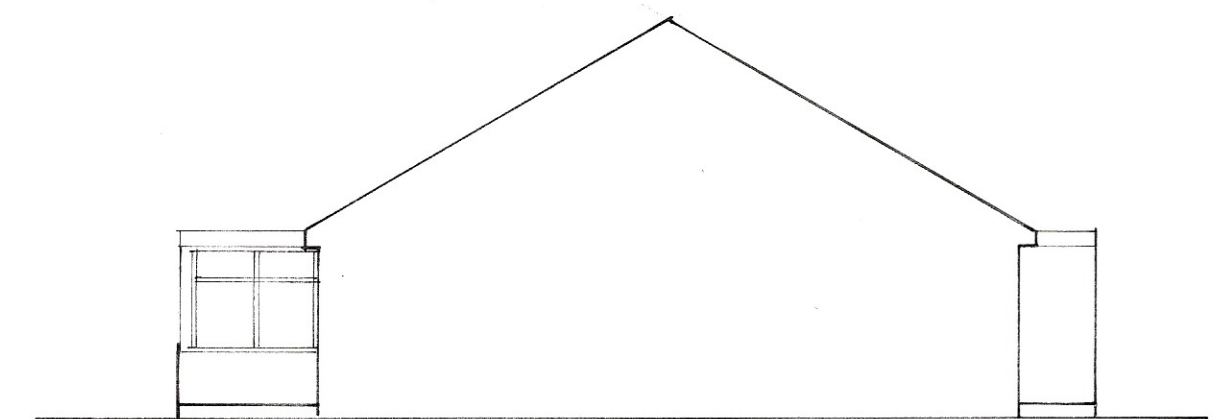


north

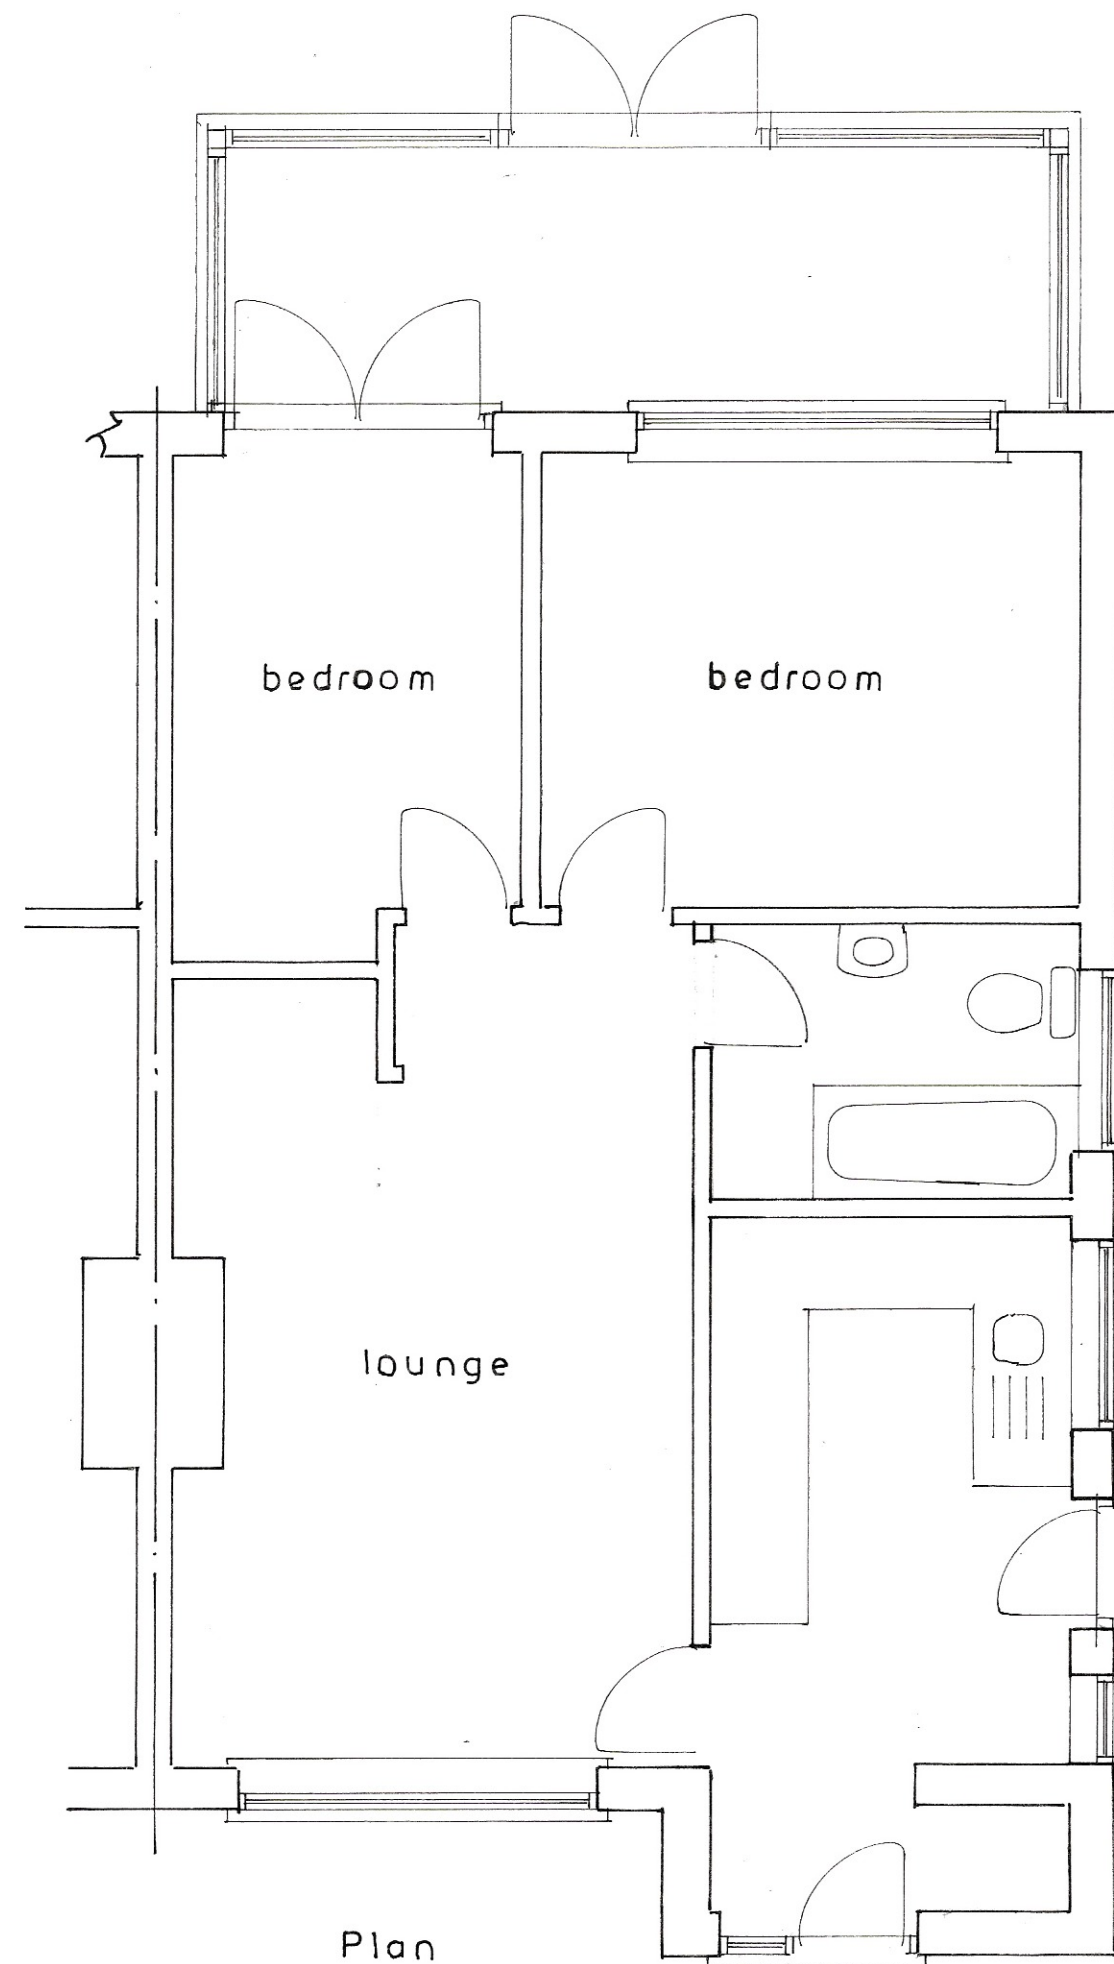


Existing

Plan
1 : 50

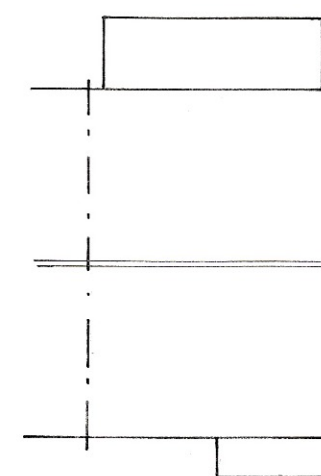

roof plan
1 : 200

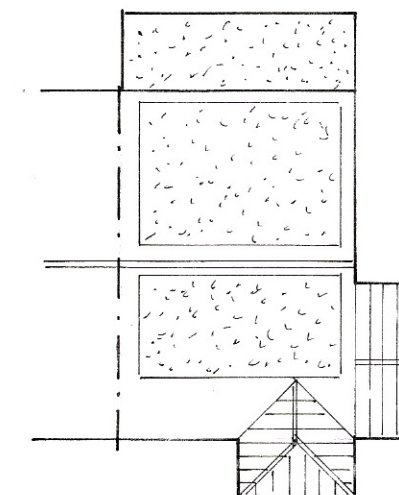

proposed roof plan

PROPOSED SINGLE STOREY EXTENSIONS AND LOFT CONVERSION TO FORM
NEW 1ST FLOOR AT 10, DUKES MEADOW, PAGHAM FOR MISS. H. BURLEY.

sheet 3 of 3

Bryan Butcher
Rainbow Cottage
Nyetimber Lane
Bognor Regis PO21 3JX
01243 266871
07973 233442
bryan.butcher@btinternet.com
www.bryanbutcher.com