


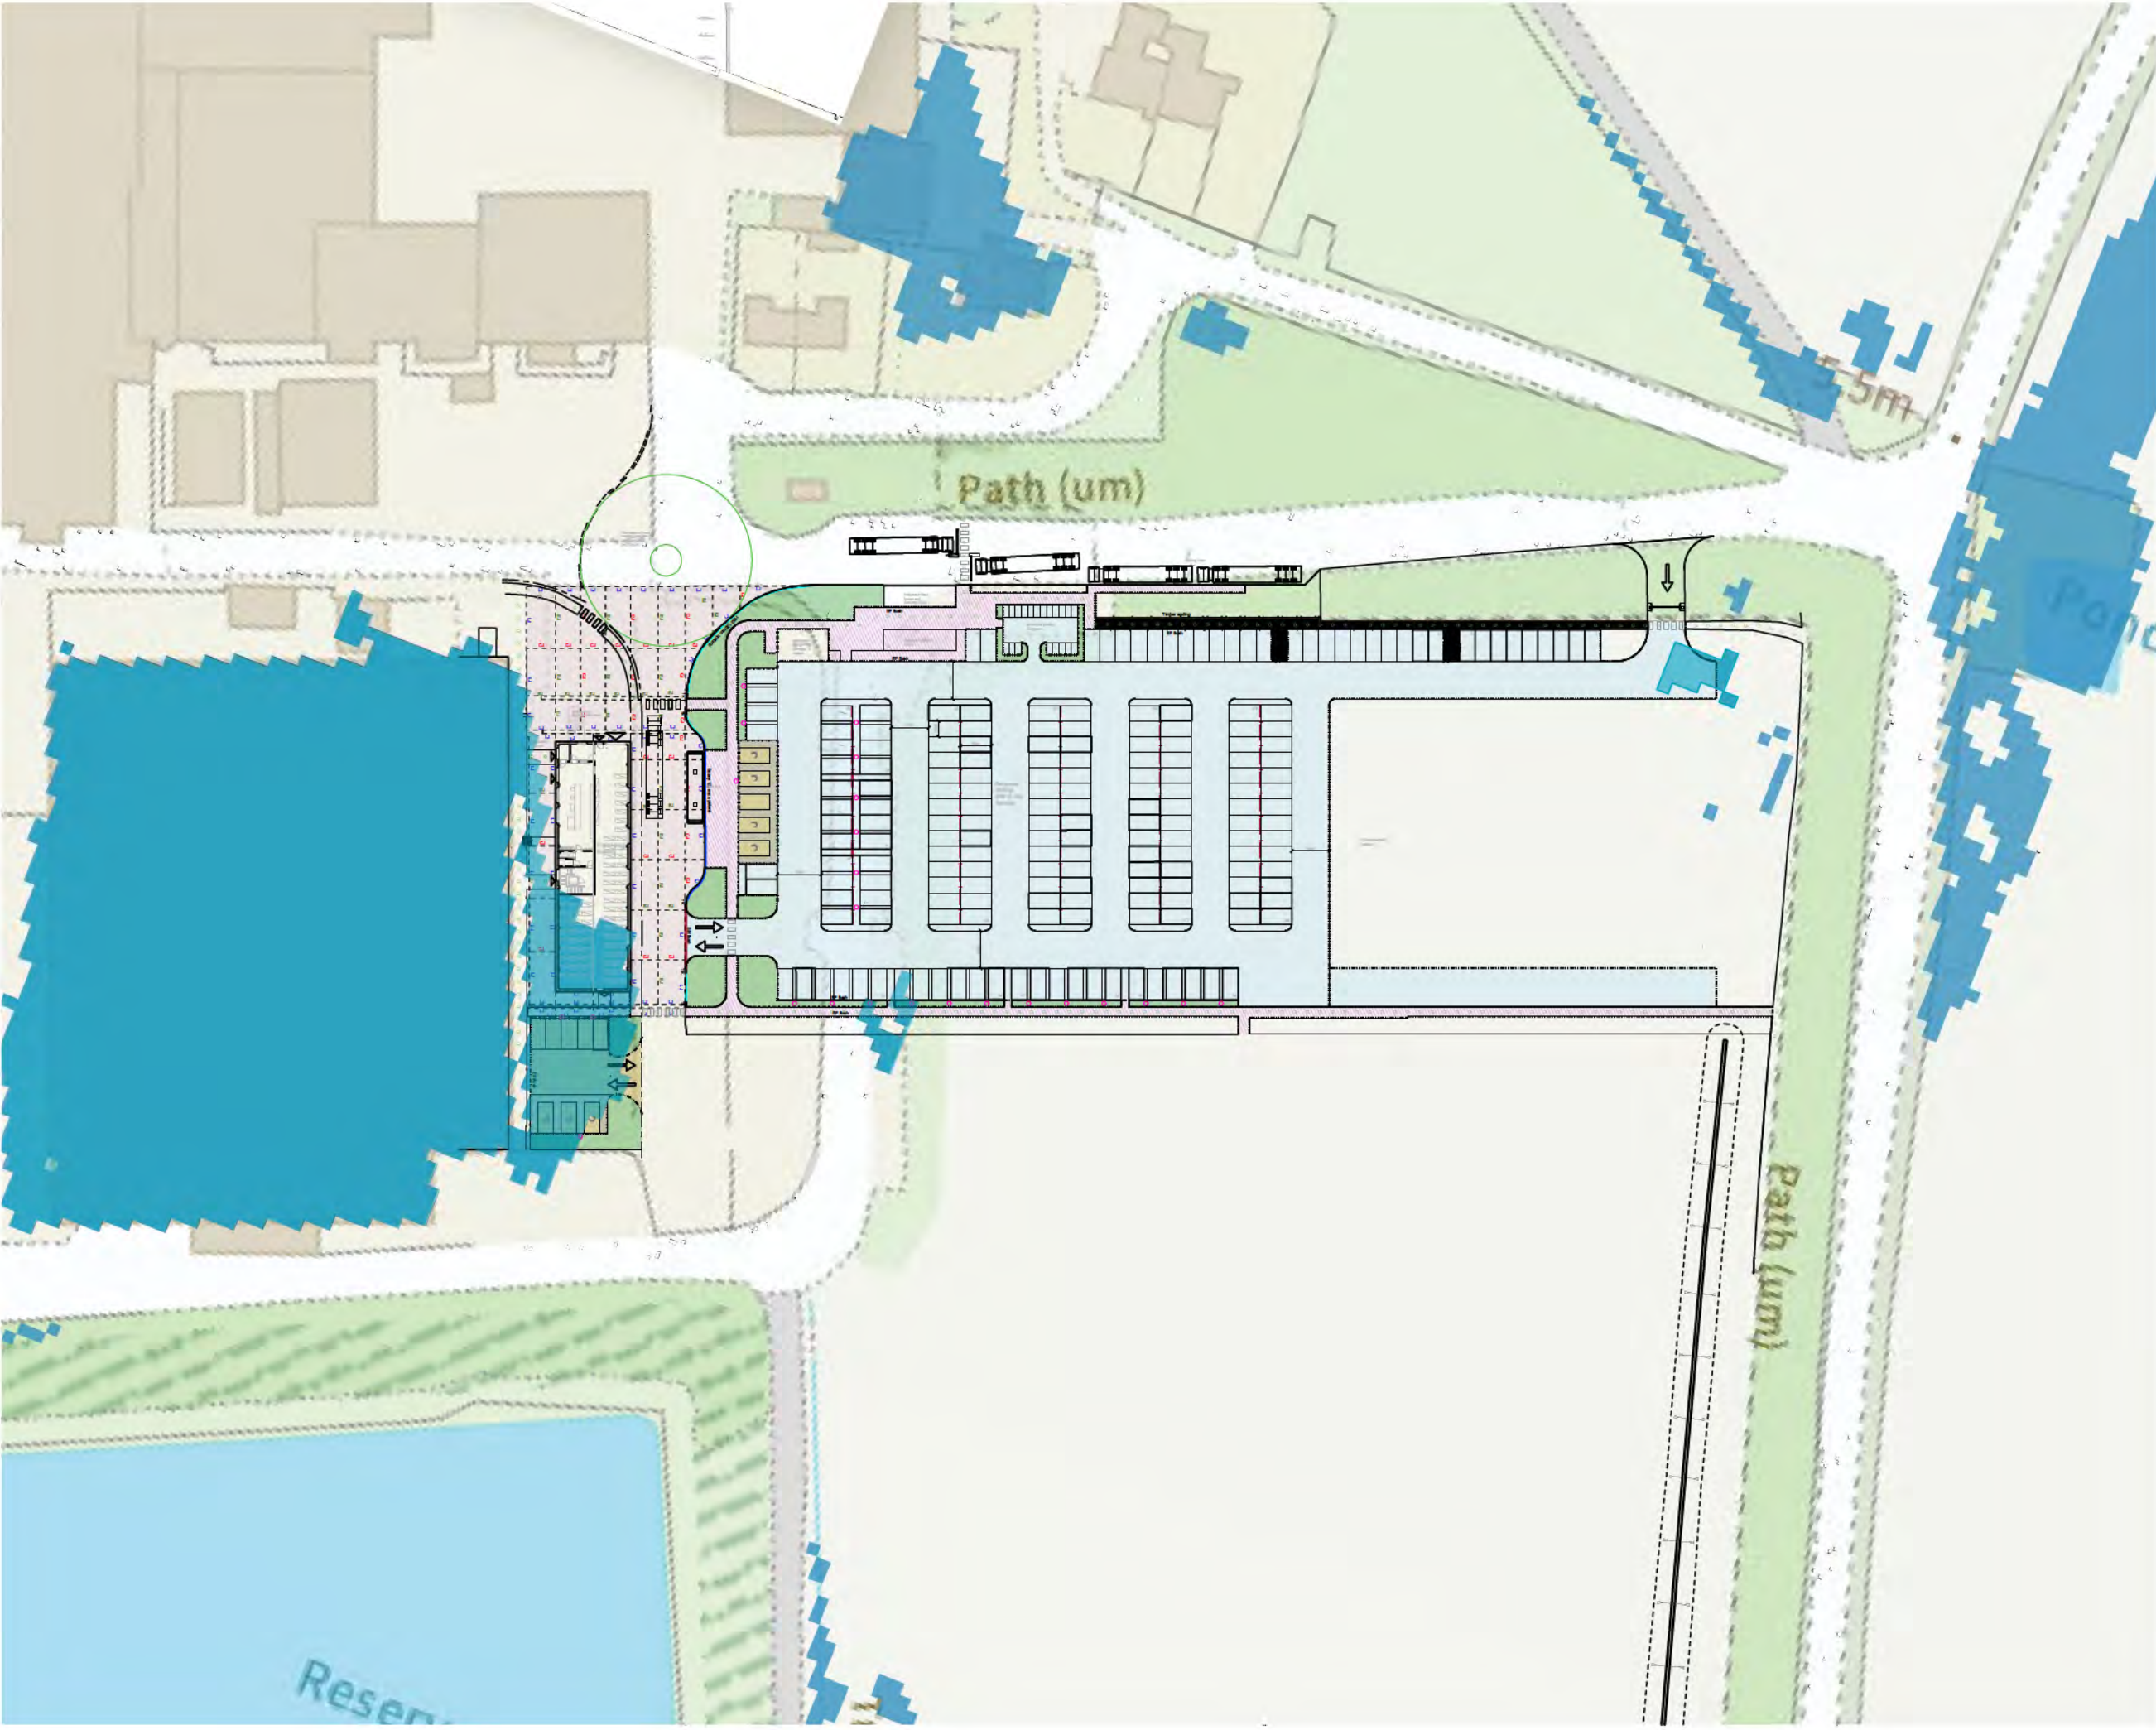


- GENERAL NOTES:
1. All dimensions to be checked on site. All details and dimensions relating to sub-Contractors work must be checked and agreed between the sub-Contractor or supplier and the general Contractor.
 2. This drawing is to be read in conjunction with all relevant Architects and Engineer's drawings and specification.
 3. The main Contractor is responsible for ensuring the stability of the structure whilst the works are in progress.
 4. Any information given regarding existing underground services is given in good faith after consultation with the relevant authority. No liability is accepted by the Consultant and the main Contractor is responsible for obtaining and checking all information and taking due care and attention whilst undertaking the works.

Climate Change
2061 to 2125

Depth in Millimetres
Extent over 150mm

Key

Extent over 150mm

 

NO	DATE	BY	DESCRIPTION	CHK
----	------	----	-------------	-----

Issue Status **FOR INFORMATION**



The Civil Engineering Practice
11 Tungsten Building
George Street
Fishergate
Sussex
BN41 1RA
01273 424424
reception@civil.co.uk
www.civil.co.uk

CLIENT Barfoots Of Botley		PROJECT NO. 24125	
PROJECT Setter Engineering Block And Parking		REV.	
TITLE Flood map 150mm - Site layout		103	
DESIGN S.Cook	DATE May 2026	SCALE 1:500 @ A1, 1:1,000 @ A3	
ENGINEER S.Magowan	CHECKED -		