


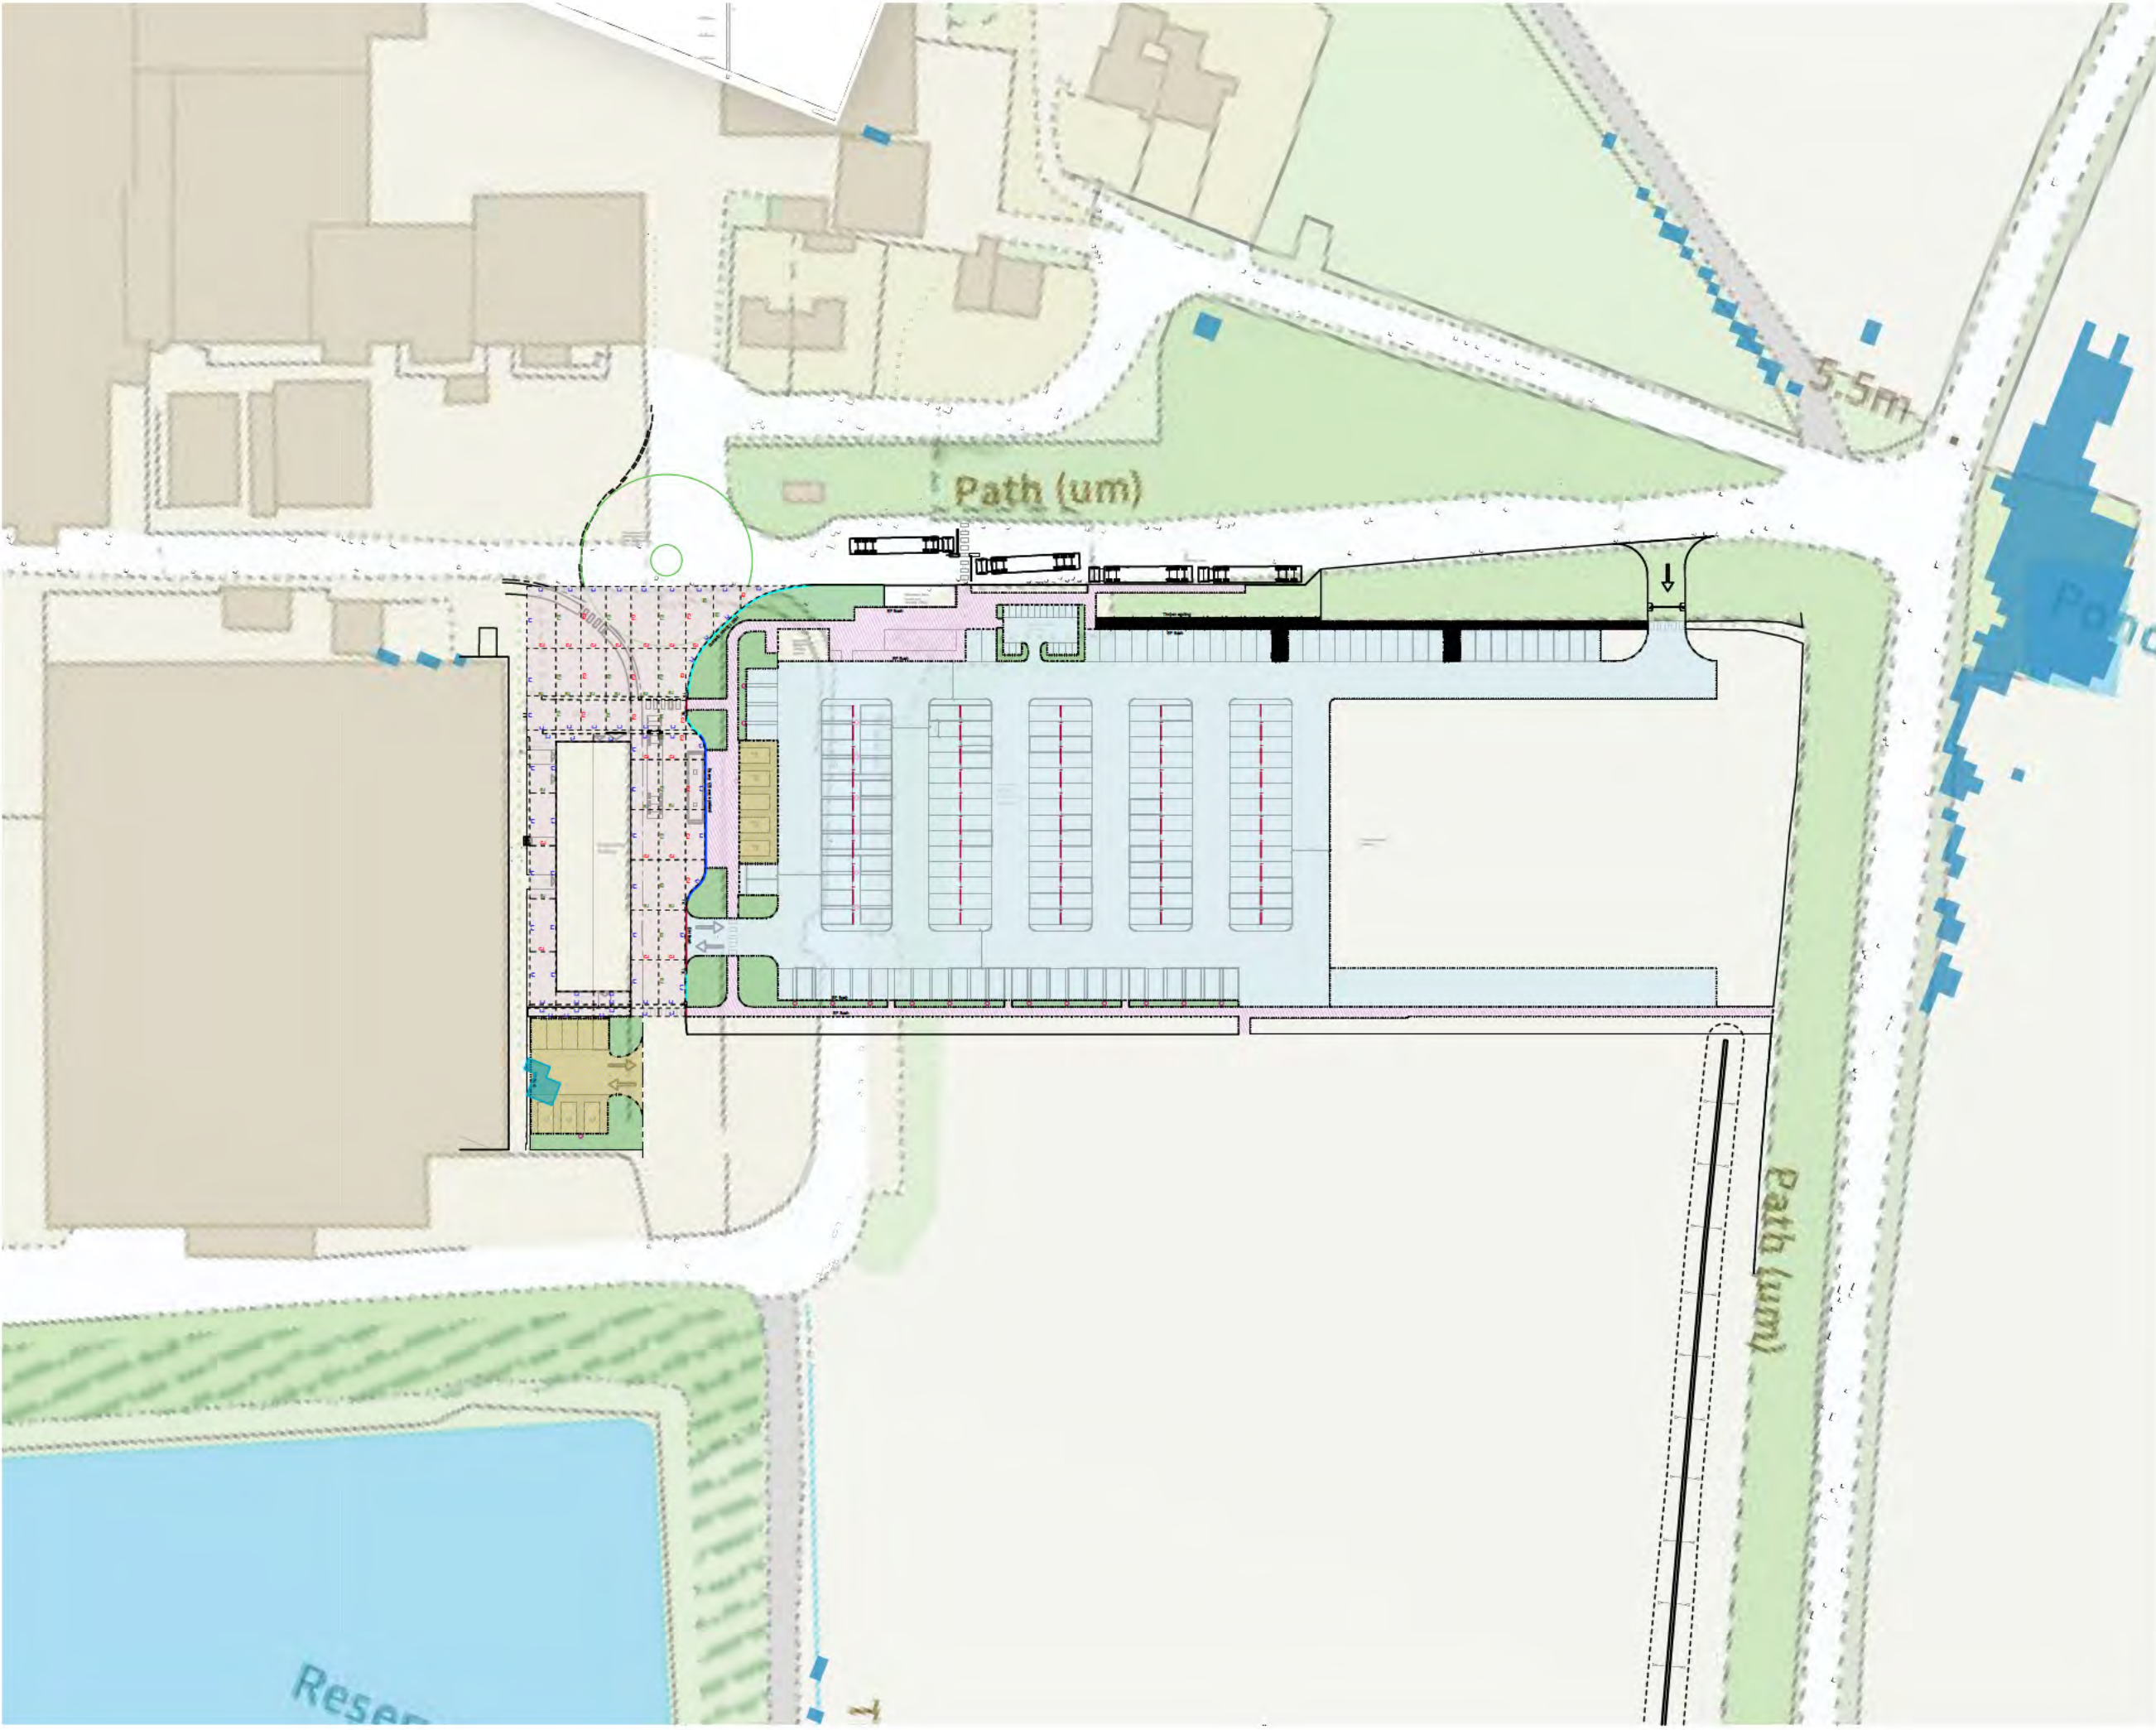


- GENERAL NOTES:
1. All dimensions to be checked on site. All details and dimensions relating to sub-Contractors work must be checked and agreed between the sub-Contractor or supplier and the general Contractor.
 2. This drawing is to be read in conjunction with all relevant Architect's and Engineer's drawings and specification.
 3. The main Contractor is responsible for ensuring the stability of the structure whilst the works are in progress.
 4. Any information given regarding existing underground services is given in good faith after consultation with the relevant authority. No liability is accepted by the Consultant and the main Contractor is responsible for obtaining and checking all information and taking due care and attention whilst undertaking the works.

Climate Change
2061 to 2125

Depth in Millimetres
Extent over 300mm

Key

Extent over 300mm

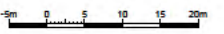

NO	DATE	AUT	DESCRIPTION	CHK
----	------	-----	-------------	-----

Issue Status FOR INFORMATION

The Civil Engineering Practice
11 Tungsten Building
George Street
Fishergate
Sussex
BN41 1RA
01273 424424
reception@civil.co.uk
www.civil.co.uk

CLIENT Barfoots Of Botley
PROJECT Selter Engineering Block And Parking

TITLE Flood map 300mm - Site layout

DESIGN	DATE	PROJECT NO.
S.Cook	May 2026	24125
ENGINEER	CHECKED	REV.
S.Magowan	-	104 -
SCALE		
1:500 @ A1, 1:1,000 @ A3		