

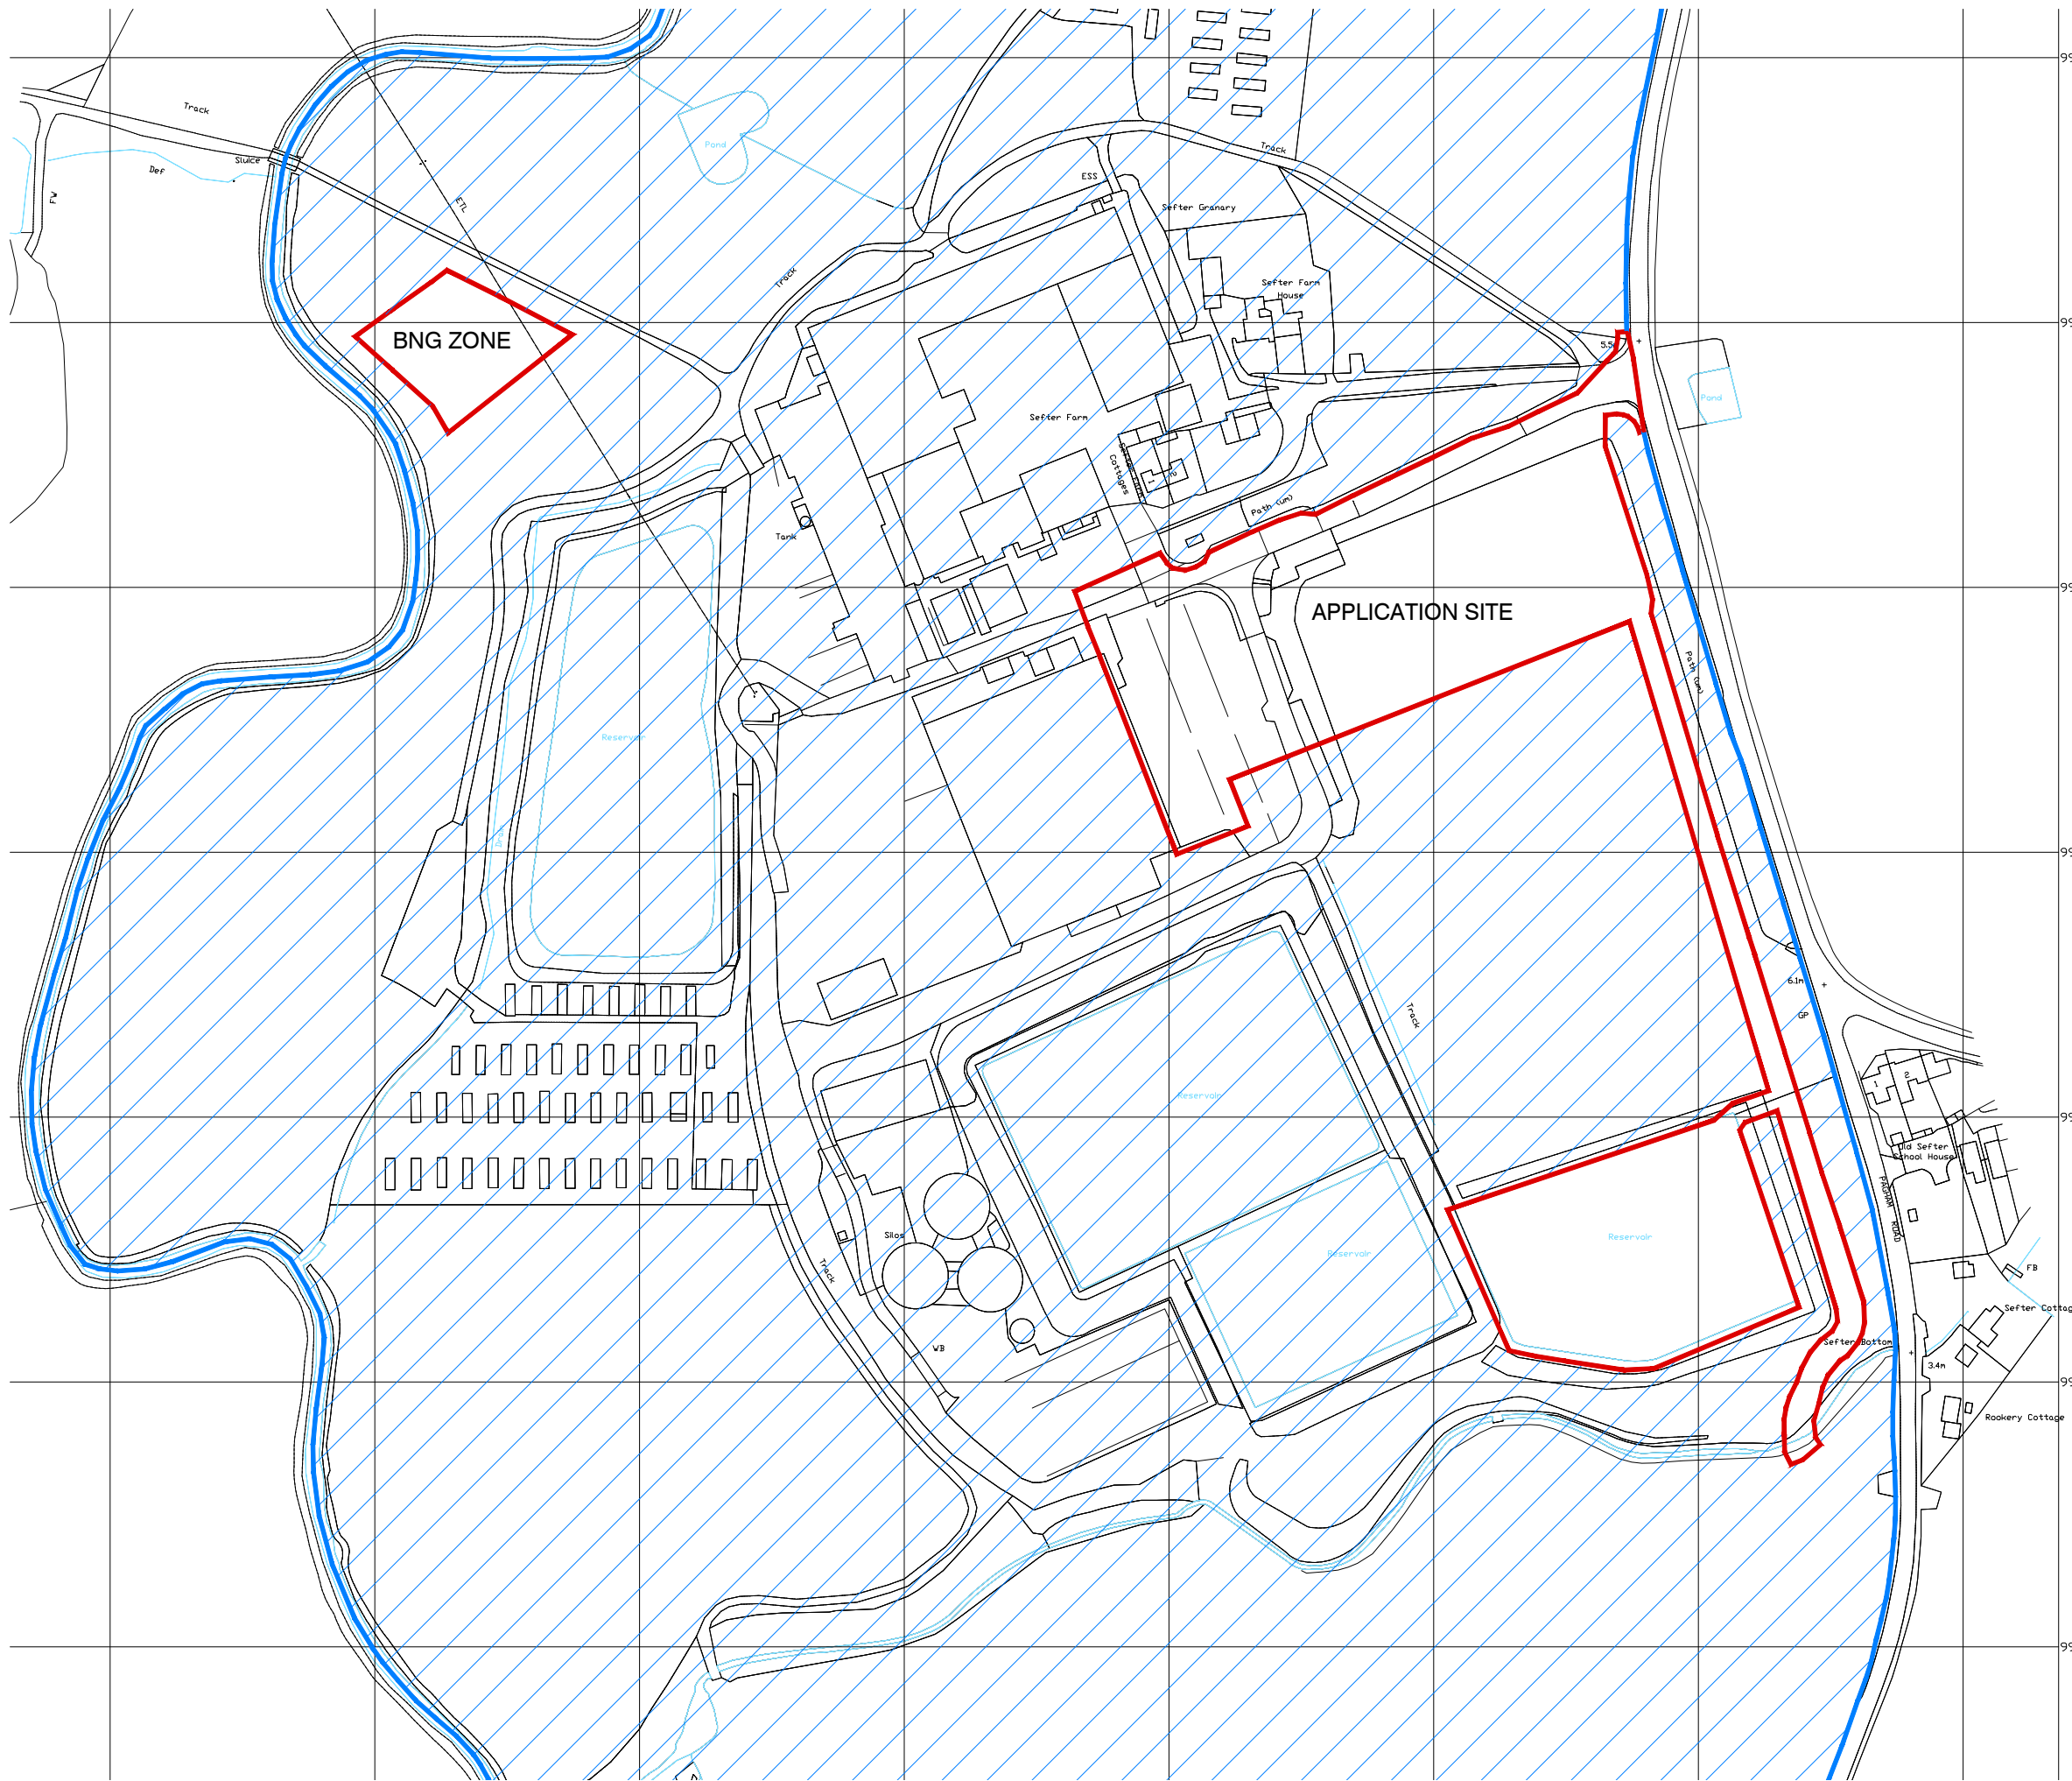


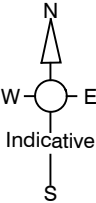

NOTES:
Dimensions to be checked on site before commencing work. any discrepancies shall be reported to Curtis Leeves Technical Ltd. immediately.
Do not scale from these drawings except for planning purposes. Use figured dimensions only.
Where applicable this drawing is to be read in conjunction with other consultants' drawings.
This drawing is the copyright of Curtis Leeves Technical Ltd. and may not be copied, altered or reproduced in any way, or passed to a third party, without written authority.

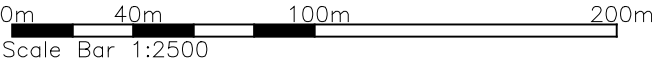

05	Issued for Planning	19.05.26
04	Issued for Planning	18.05.26
03	Issued for Planning	14.05.26
02	Issued for Planning	07.05.26
01	Issued for comment.	12.02.26

rev	description	date
status		
PLANNING		



CURTIS LEEVES TECHNICAL LTD
01243 378070 | mail@cltechnical.co.uk

client BARFOOTS OF BOTLEY			
project Sefton Engineering Building Sefton Farm Pagham			
title Location Plan			
date Feb 2026	scale @ A3 1:2500	drawn JP	chkd GBC
project no. 2601	drawing no. P001	rev 05	

Location Plan