
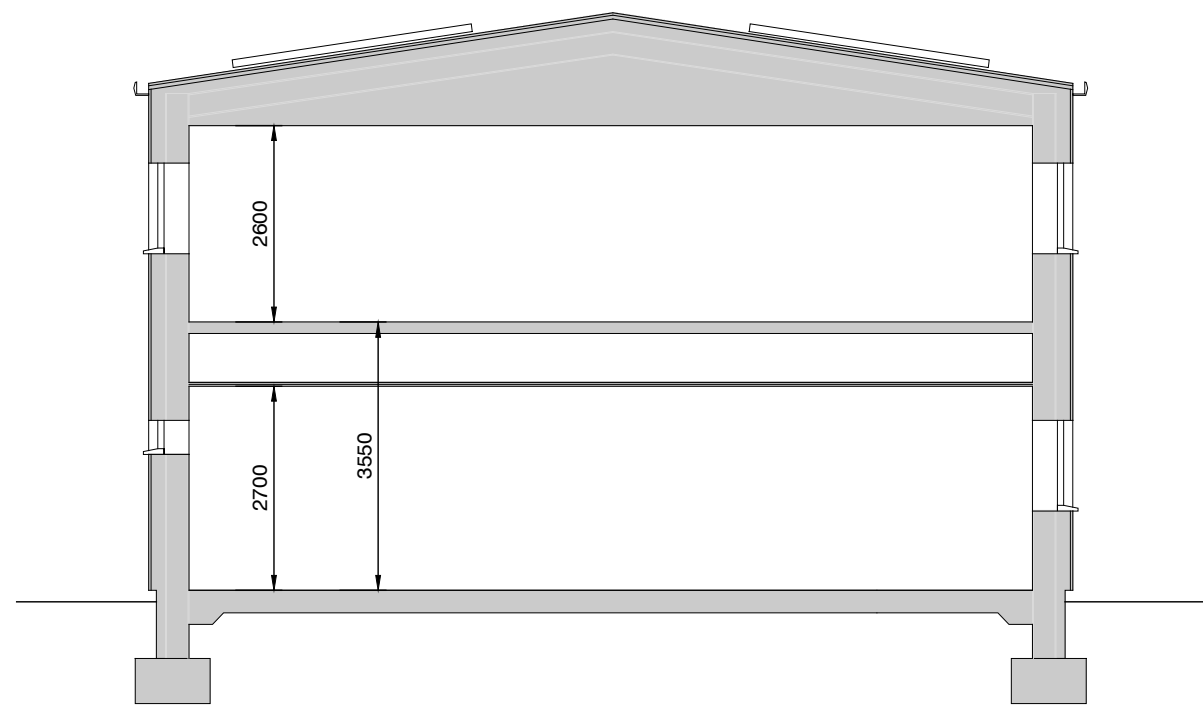
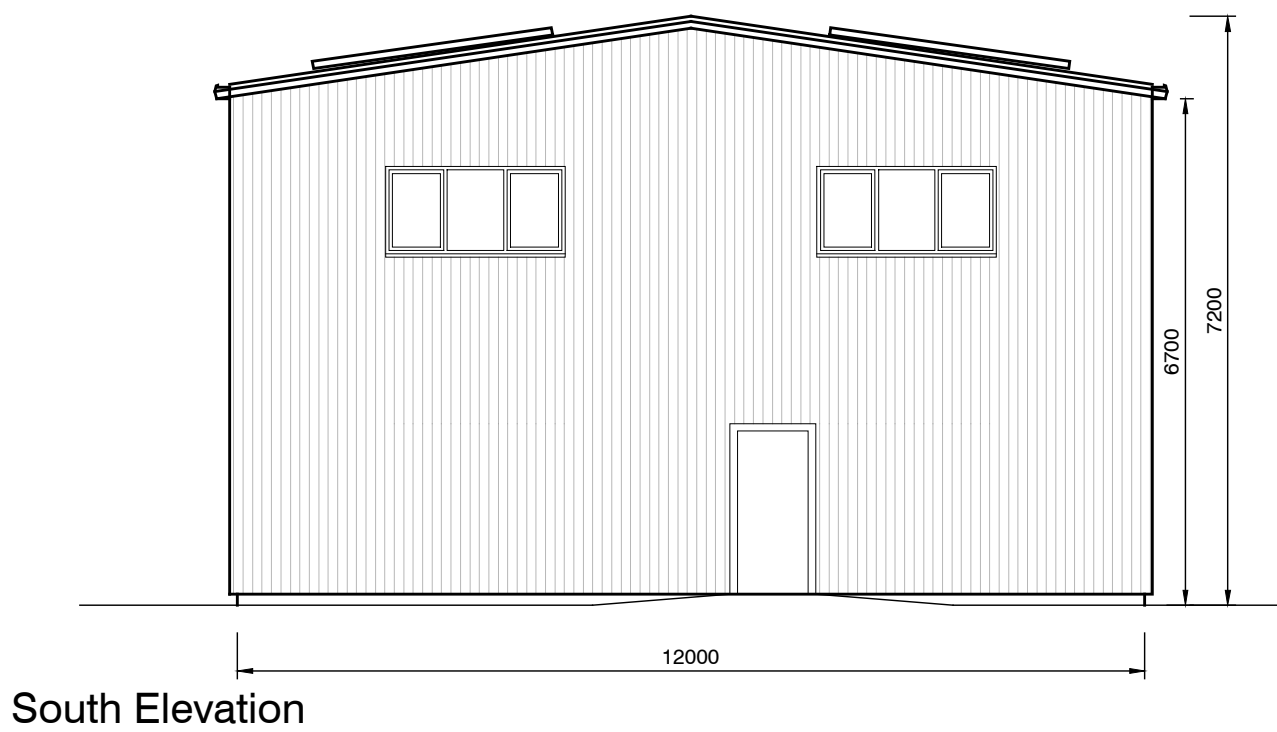
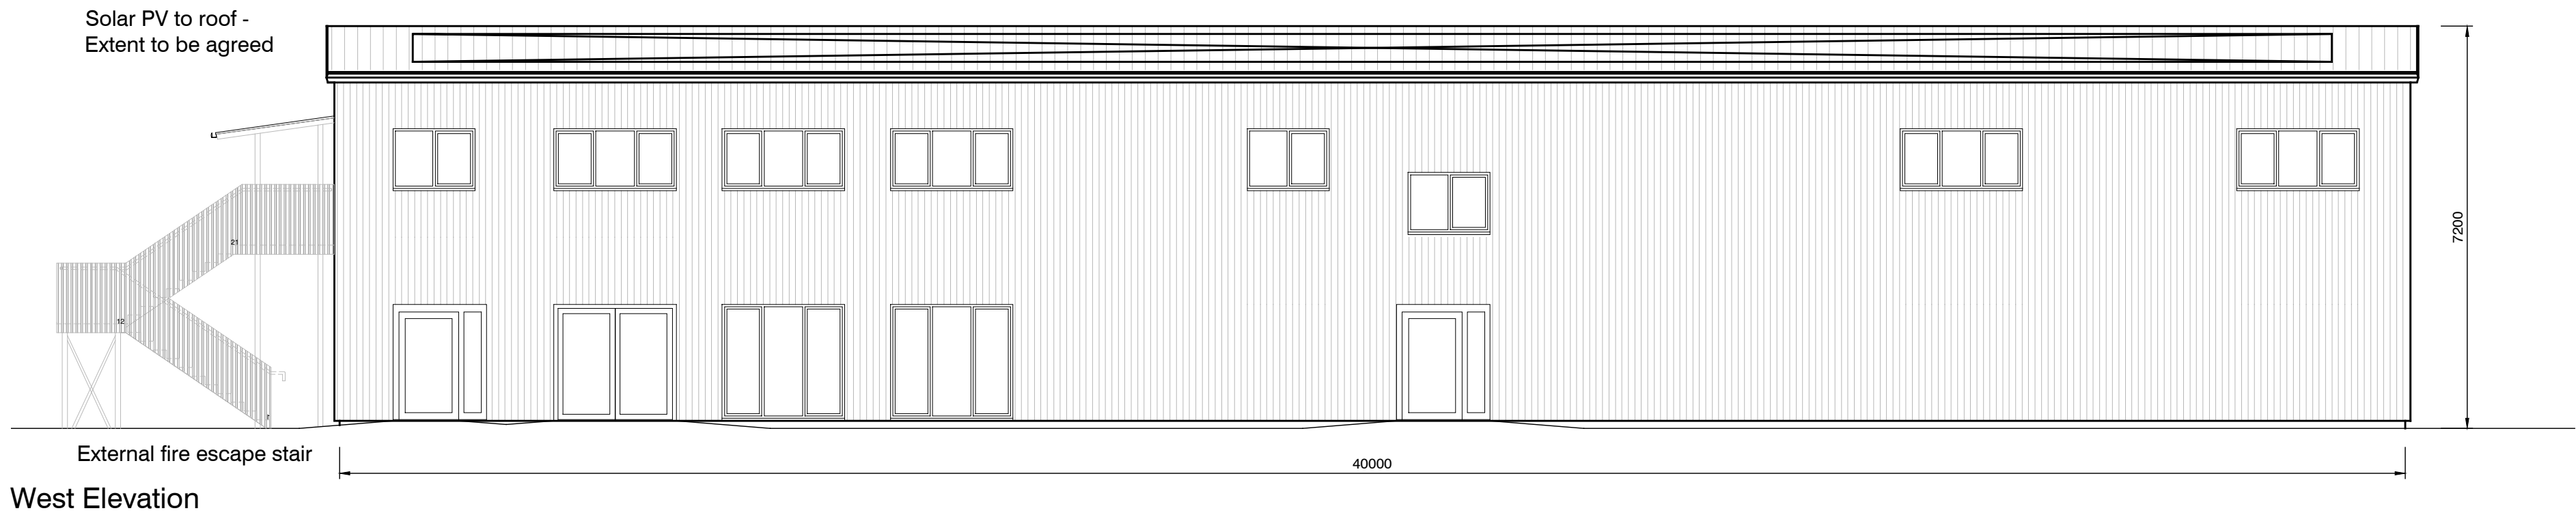


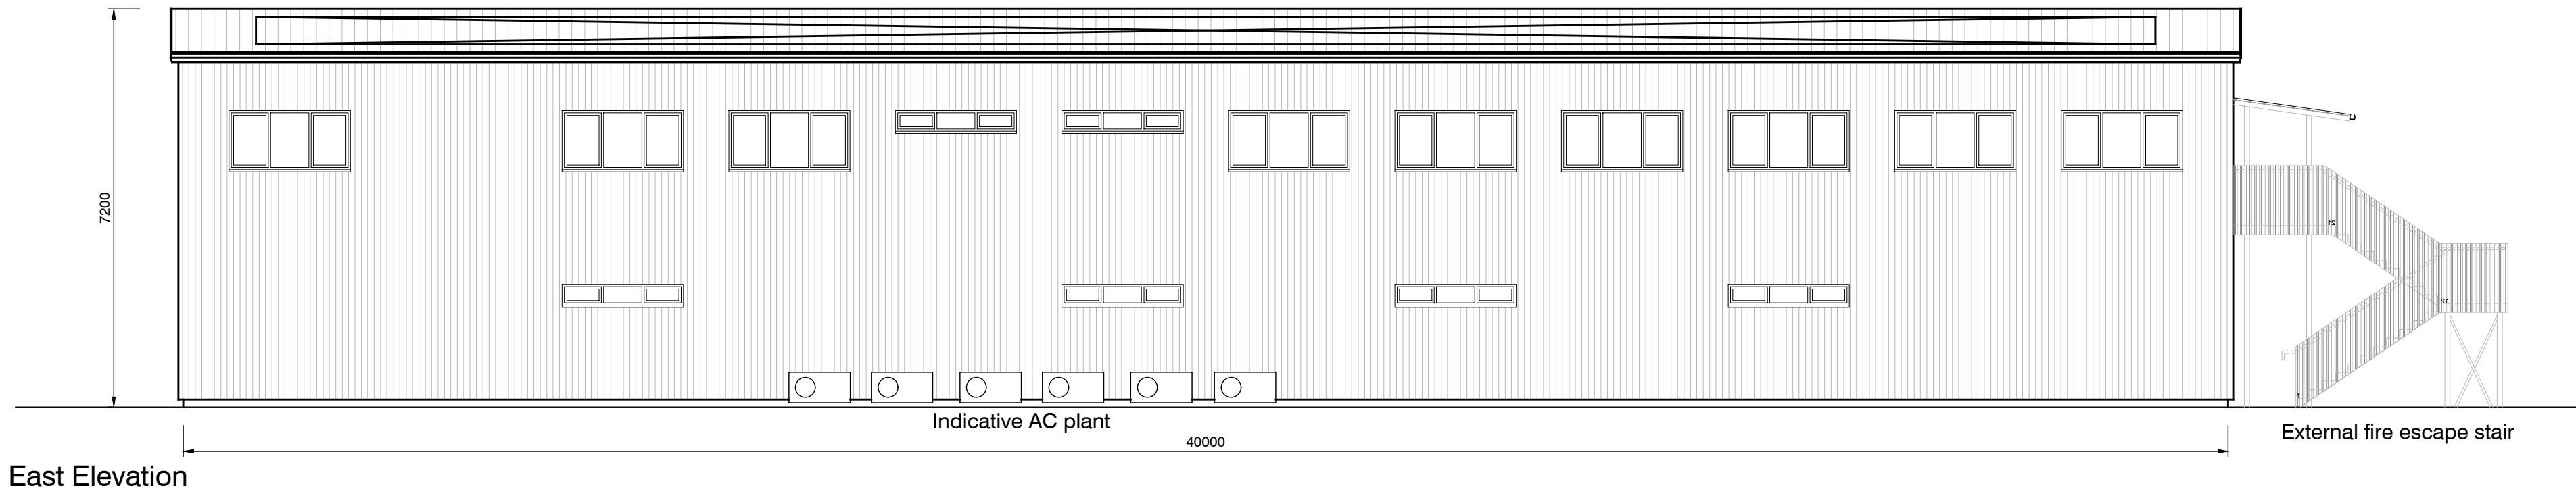

Materials:

- A. Roof - Profile roof sheeting - Goosewing Grey RAL 7038
- B. Walls - Profile Cladding - Ocean Blue RAL 220 30 25
- C. Vehicle Door - Sectional Overhead Door - White
- D. Personnel Doors - Aluminium Double Glazed - White
- E. Fire Exit Doors - Solid Core - Ocean Blue
- F. Windows - Aluminium Double Glazed - White

All to match existing buildings.

03	Issued for Planning	14.05.26
02	Issued for Planning	07.05.26
01	Issued for comment	16.04.26
rev	description	date

status



CURTIS LEEVES TECHNICAL LTD
01243 378070 | mail@cltechnical.co.uk

client			
BARFOOTS OF BOTLEY			
project			
Seffer Engineering Block			
Seffer Farm			
Pagham			
title			
Proposed Elevations and Section			
date	scale @ A1	drawn	chkd
May 2026	1:100	JP	GBC
project no.	drawing no.	rev	
2601	P012	03	

