


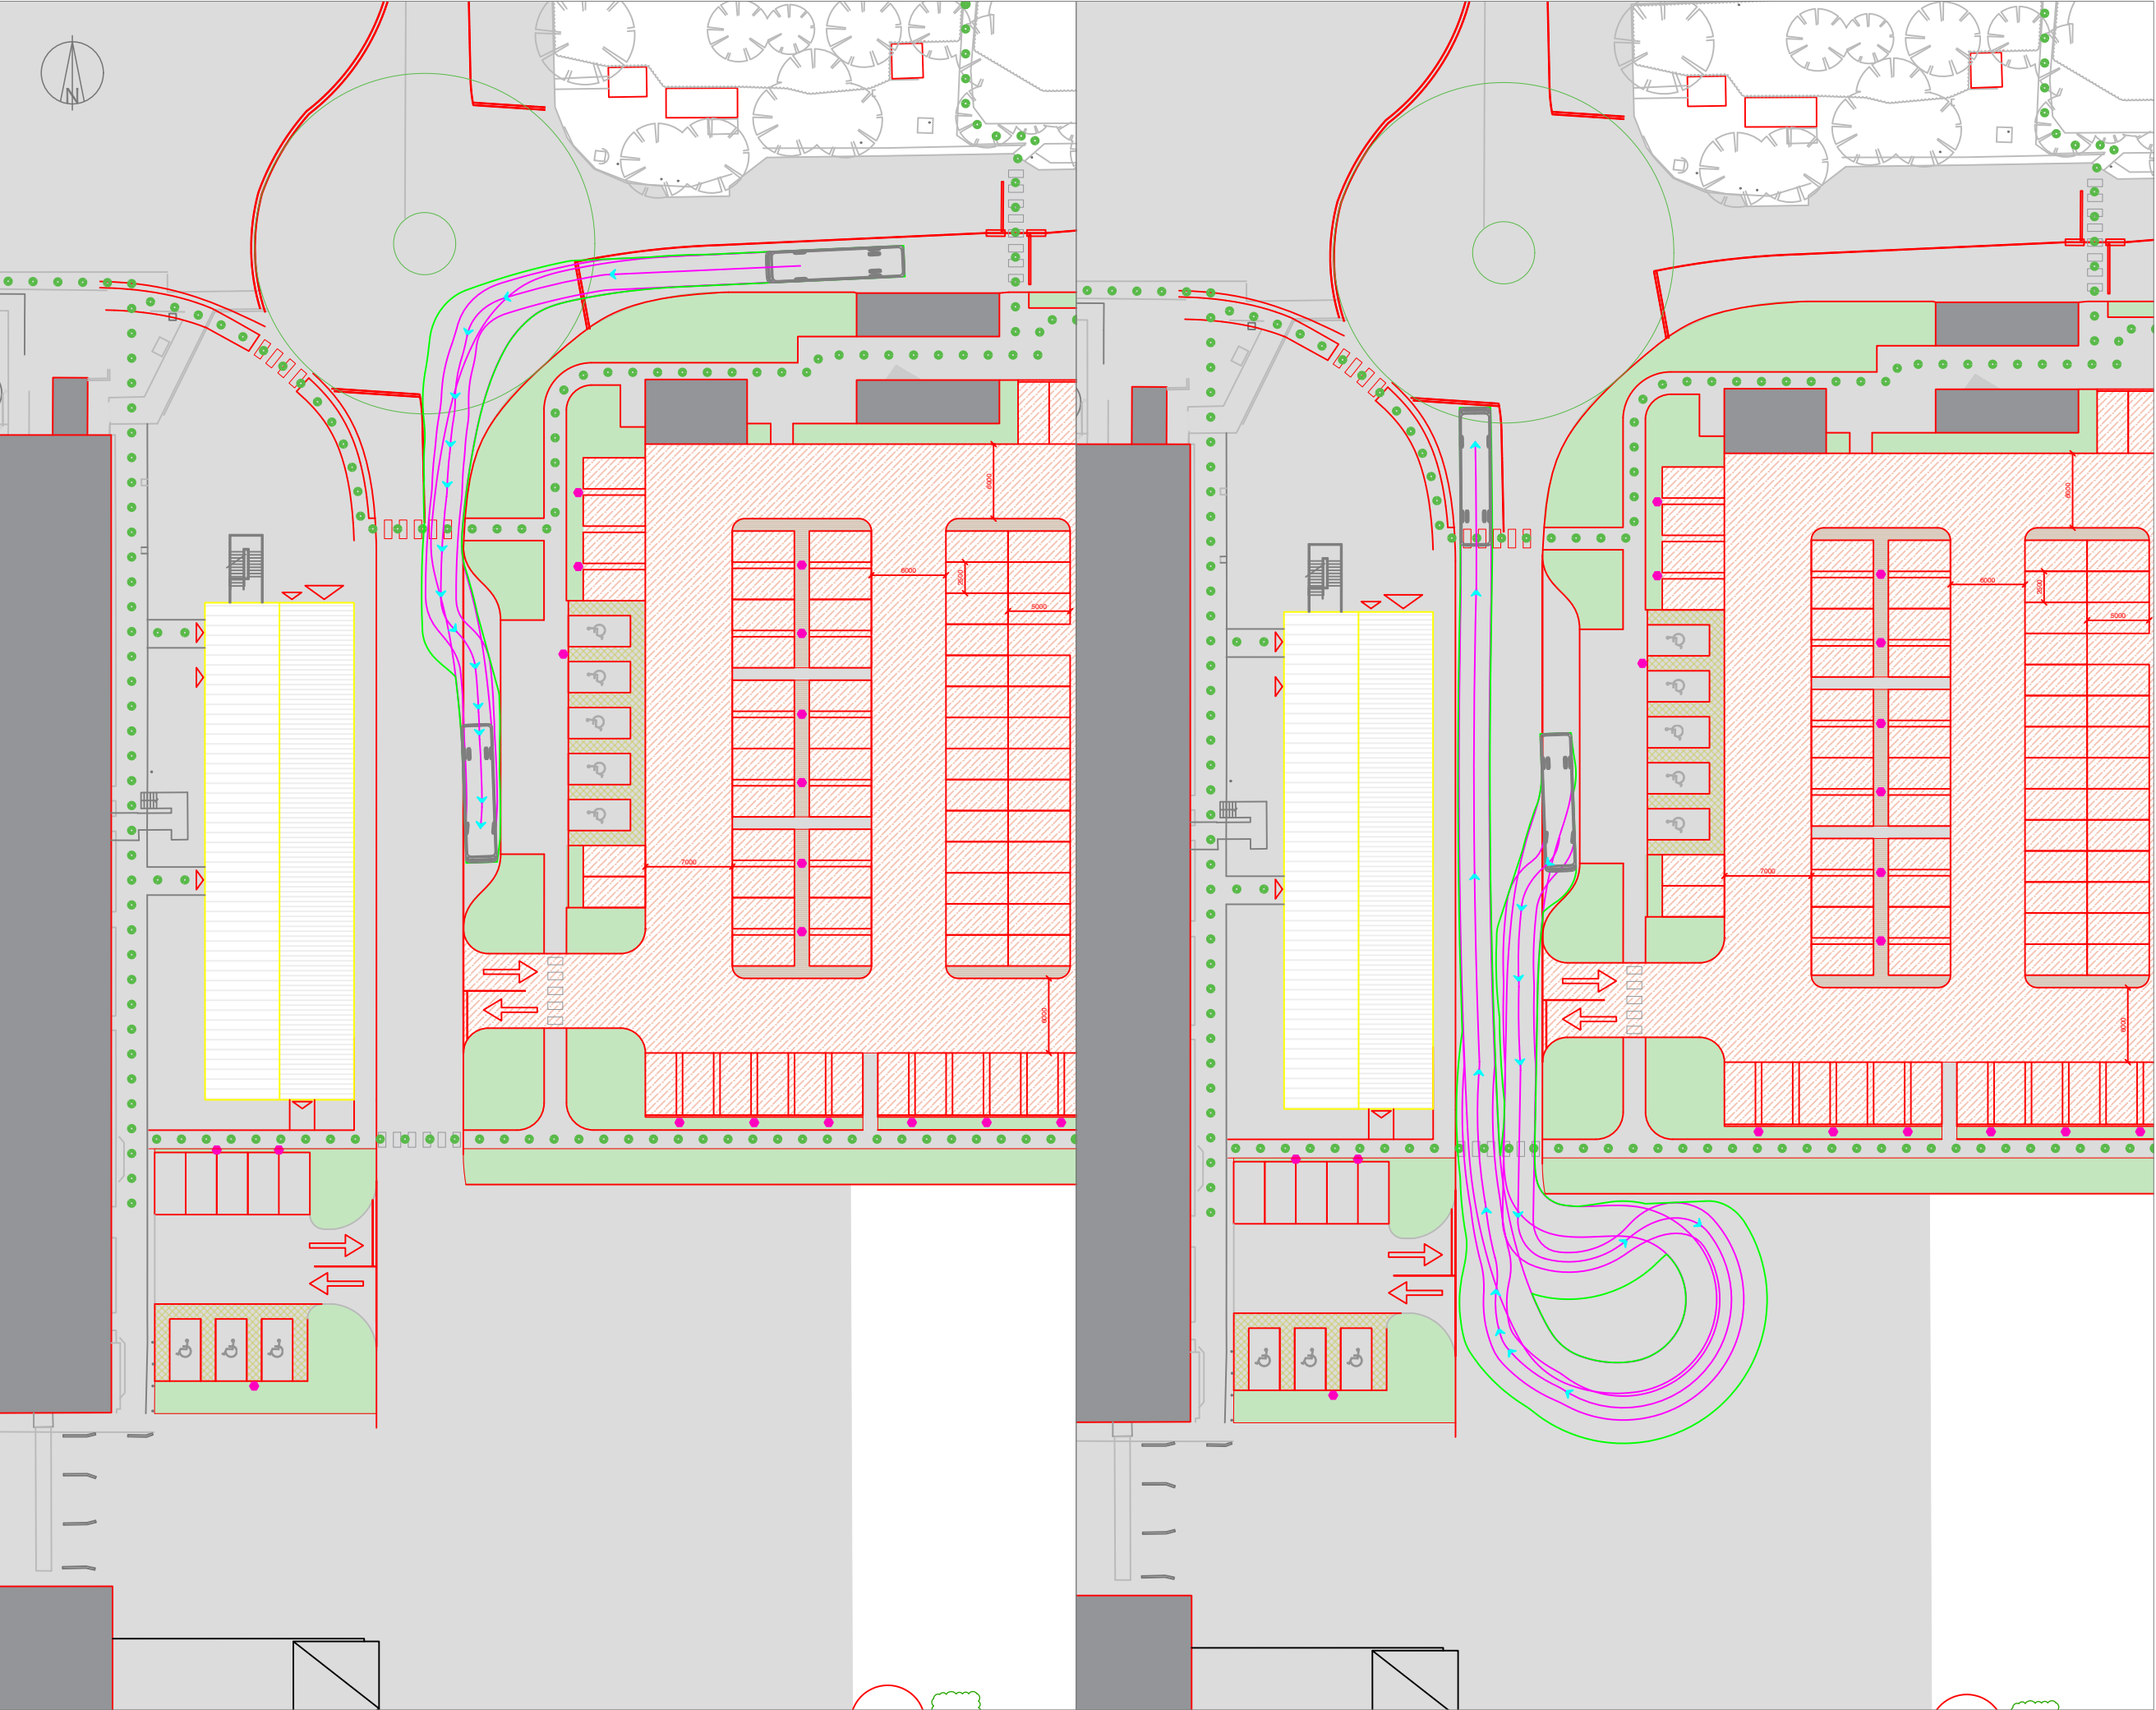

NOTES:

© Crown copyright and database rights 2026 OS Licence AC0000855217.

Drawing based on Curtis Leeves Technical Ltd "Proposed Site Layout Plan" ref 2601-P005 Rev 05, dwg received 21/07/26

A	Updated layout	BE	22.07.26
A	Suggested minor layout change	BE	20.07.26
ISSUE	REASON FOR REVISION	BY	DATE

11140

2760 6000

2018 Optare Metrodecker MD11140

Width : 2500mm
Track : 2469mm
Lock to Lock Time : 6.0
Steering Angle : 57.1

PROJECT:

BARFOOTS
ENGINEERING
BUILDING

CLIENT:

BARFOOTS
OF BOTLEY

PROJECT REF:	DRAWING NUMBER:	SCALE (AT A3):
2632	TR04	1:500

SHEET NUMBER:

SHEET NUMBER 1 OF 1

SCALE BAR:

0m 5m 10m 15m 20m

Highgate*Transportation*

www.highgatetransportation.co.uk

First Floor, 43-45 Park Street
Bristol BS1 5NL
01179 349 121

© Highgate Transportation Limited

TITLE:

SWEPT PATH ANALYSIS -
BUS

DATE:	DRAWN BY:	CHECKED:
15/07/2026	DB	FB