# MASH & BARREL

## CHURCH FARM HOLIDAY PARK
## PROPOSED COMPLEX SECTIONS

Finishes Key:-


1. Existing openings infilled with brickwork to match existing
2. New Air Intake & Exhaust ducts to M&B Kitchen (Self Colour Metal)
3. New circular rooflights to Arcade
4. New M&B jumbrellas to external deck area
5. New aluminium polyester powder coated doors/windows (Colour: White RAL 9010)
6. New Stainless Steel & glass balustrading to external deck
7. Timber framed external walling covered with Eternit Weather Boarding (Ref: S14 Atlas Brown) with 100mm wide Siding Trims (Ref: S01 White)
8. New aluminium polyester powder coated parapet capping (Colour: White RAL 9010)
9. Existing & extended decking area re-boarded/boarded in tanalised SW decking boards
10. Feature external wall mounted lights

Copyright. This drawing is the property of A&M Architectural Partnership LLP. Its copyright and design content is reserved by them and the drawing is issued on the condition that it is not copied, reproduced, retained or disclosed to any other unauthorised person, either wholly or in part without the consent in writing of A&M Architectural Partnership LLP.
Do not scale this drawing.

Verify all dimensions on site before commencing any work or preparing any shop drawings. All dimensions are in mm unless otherwise stated. Report any alterations or omissions to the Architect. This drawing incorporates information from other professions. A&M Architectural Partnership LLP cannot accept responsibility for the integrity and accuracy of such information. Any clarification and/or additions that are required appertaining to such information should be sought from the relevant profession or their appointed representative.


| Rev | Details | Name | Date |
|---|---|---|---|
| A | Revised as Client comments. | tf | 29.07.09 |
| B | Proposed Kitchen Air Intake & extract revised as M&E consultants comments. | tf | 09.10.09 |
| C | Revised as Arun DC comments. | tf | 09.10.09 |

ARUN DISTRICT COUNCIL
No. P/77/09
SUBSTITUTION
Received 15/10/09

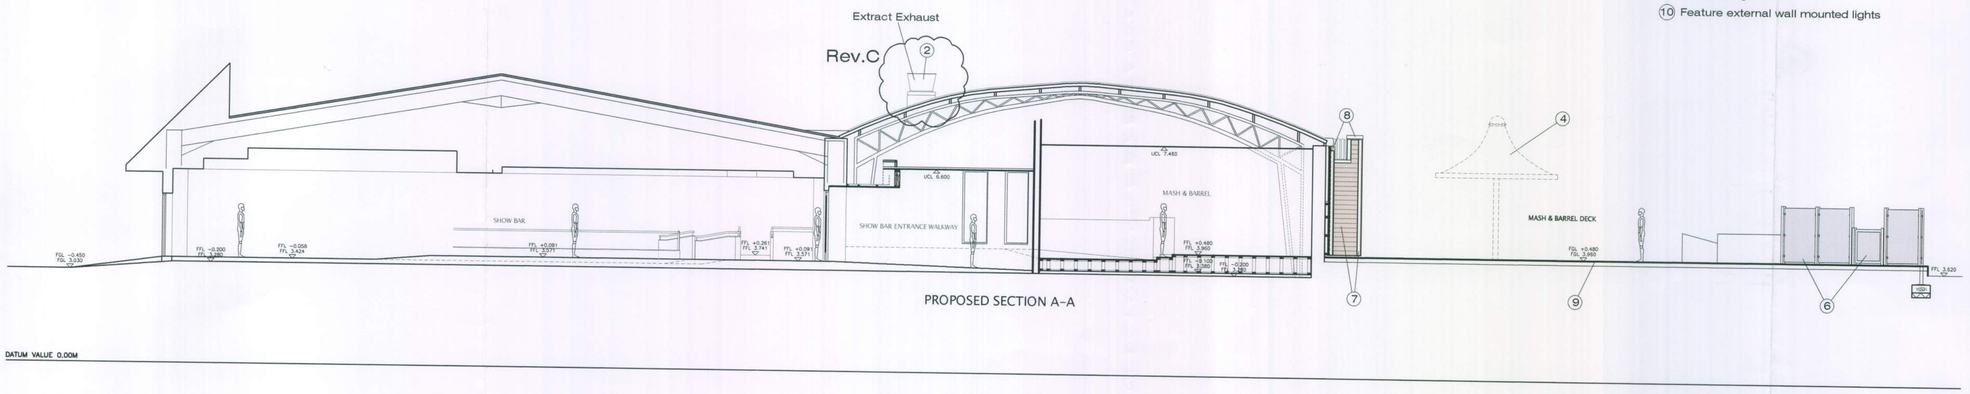



PROPOSED SECTION A-A

DATUM VALUE 0.00M

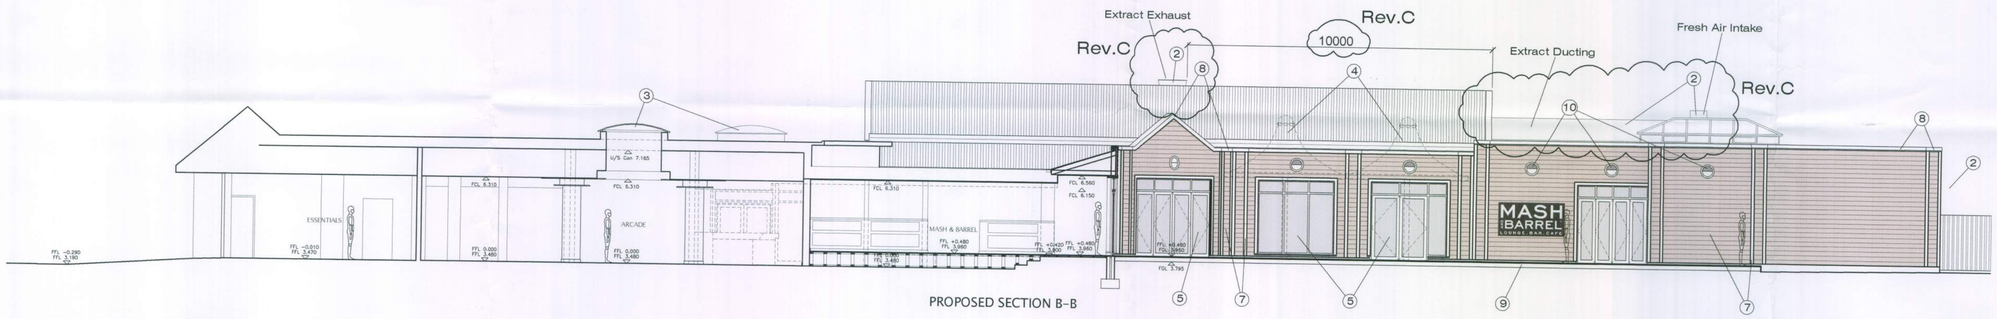


PROPOSED SECTION B-B

DATUM VALUE 0.00M

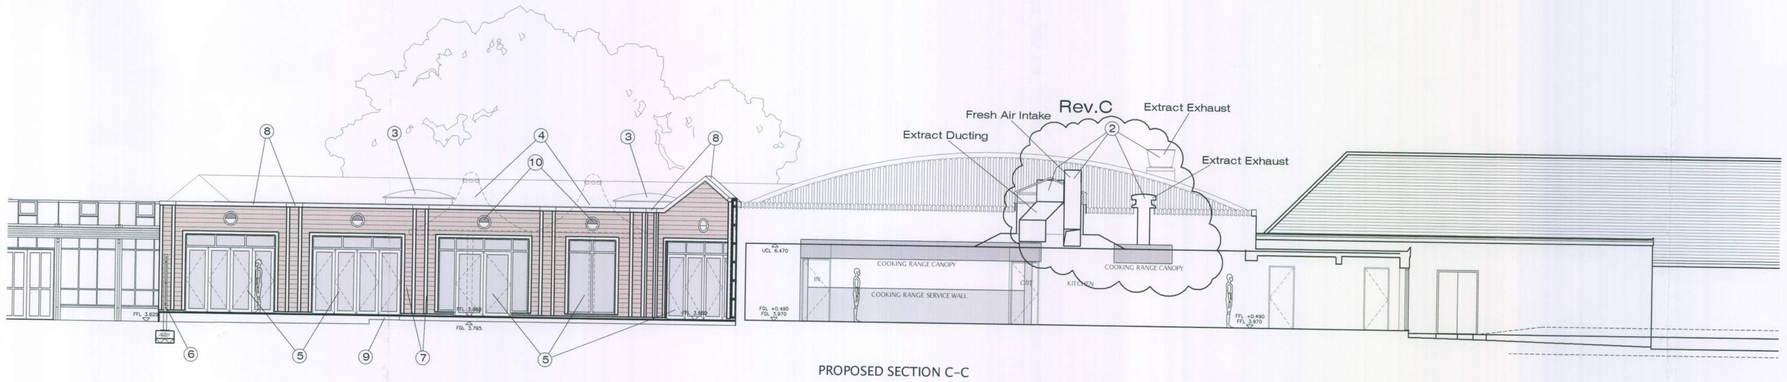


PROPOSED SECTION C-C

DATUM VALUE 0.00M

MASH AND BARREL LOUNGE.BAR.CAFE

CHURCH FARM HOLIDAY VILLAGE

BOURNE LEISURE LIMITED

Haven

ARCHITECTURAL PARTNERSHIP LLP
40 CAMBRIDGE ROAD,
HASTINGS, EAST SUSSEX
TN34 1DT
T. 01424 200222
F. 01424 200333
E. admin@a-and-m.co.uk

Client: BOURNE LEISURE LTD.

Project: CHURCH FARM HOLIDAY VILLAGE
PAGHAM, Nr CHICHESTER, WEST SUSSEX. PO21 4NR

Drawing Name: PROPOSED COMPLEX SECTIONS

Status: PLANNING

| Scale | Date |
|---|---|
| 1:100 @ A1 | JULY 2009 |
| Drawn By: tf | Checked By: . |

Computer File Name: 3010-135 Proposed Complex Sections.dwg

| Drawing No | Revision |
|---|---|
| 3010-135 | C |

ARUN DISTRICT COUNCIL P/77/09/