


ARUN DISTRICT COUNCIL:P/77/08

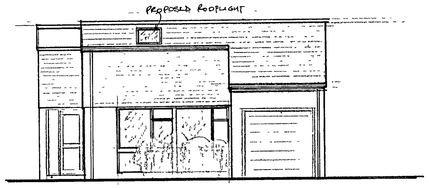


NORTH ELEVATION

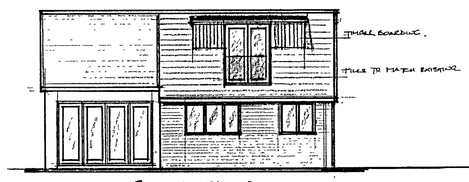


SOUTH ELEVATION

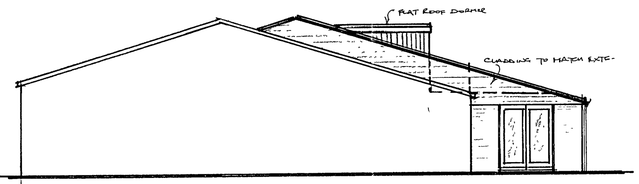


WEST ELEVATION

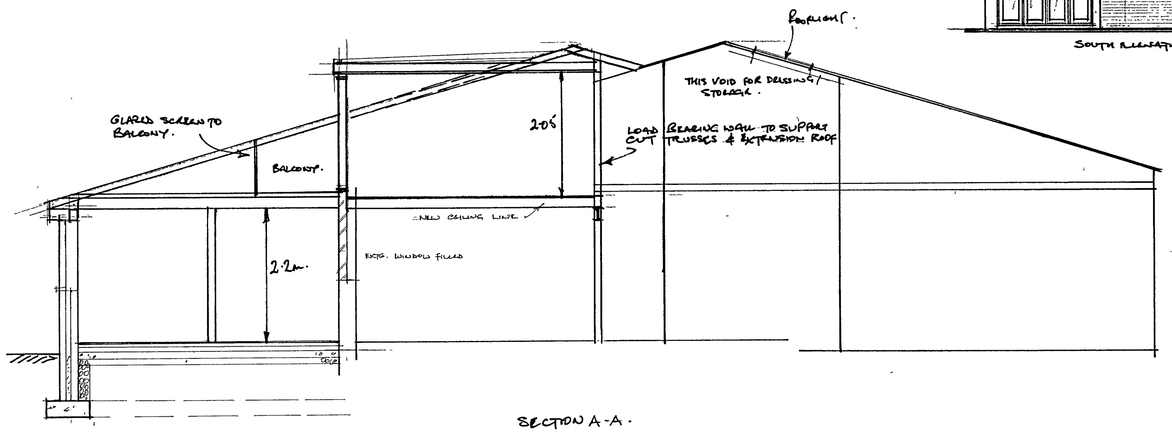


SECTION A-A.

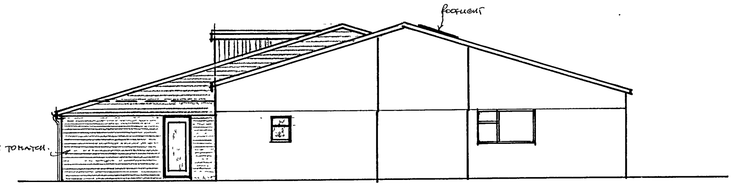

EAST ELEVATION

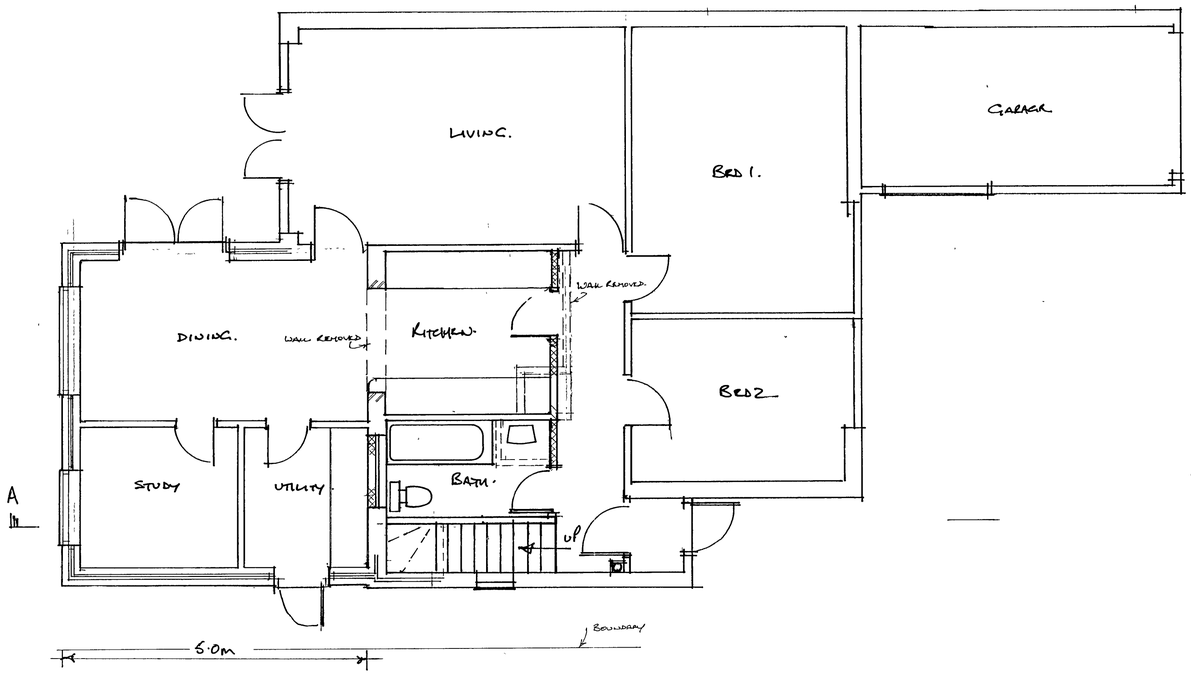


GROUND FLOOR

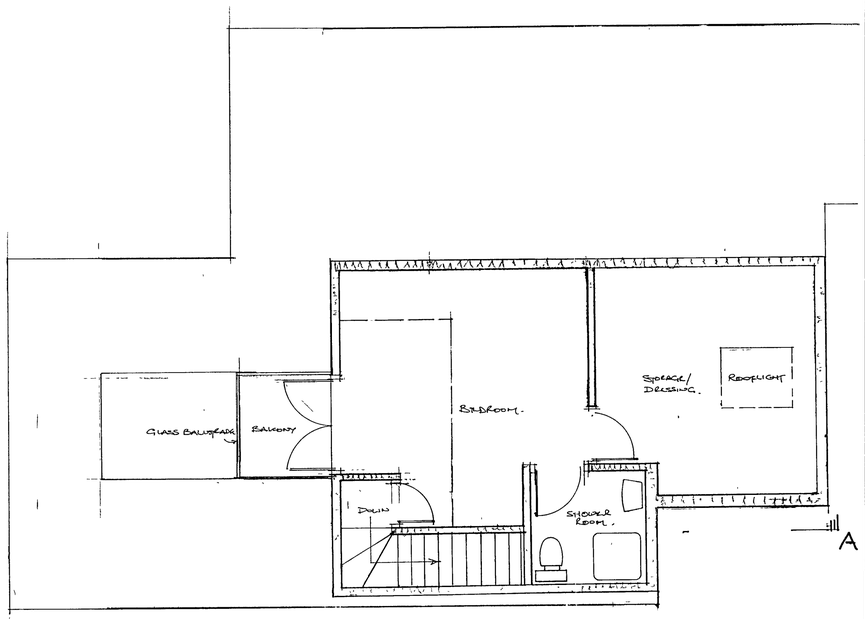

FIRST FLOOR

Notes
All dimensions must be checked on site and not scaled from this drawing, except for planning purposes

P/77/08

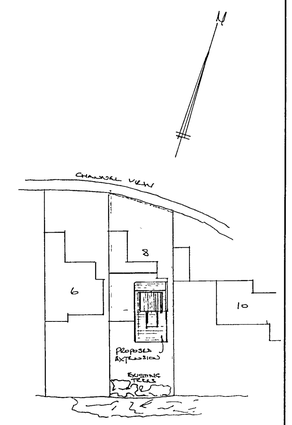

BLOCK PLAN 1:500

A	13.6.08	
	Date	Revisions

© copyright

Client
MR & MRS N. DAYTON

Job Title
PROPOSED ALTERATIONS AT No.8 CHANDLER VIEW PAGHAM.

Drawing Title
SKETCH PROPOSAL

Scale 1:50 & 1:100

Date APRIL 08. | Drawn by PA

Drg No 26802622-2 | Rev A

REPROPOINT 2409

594 x 841mm A1