


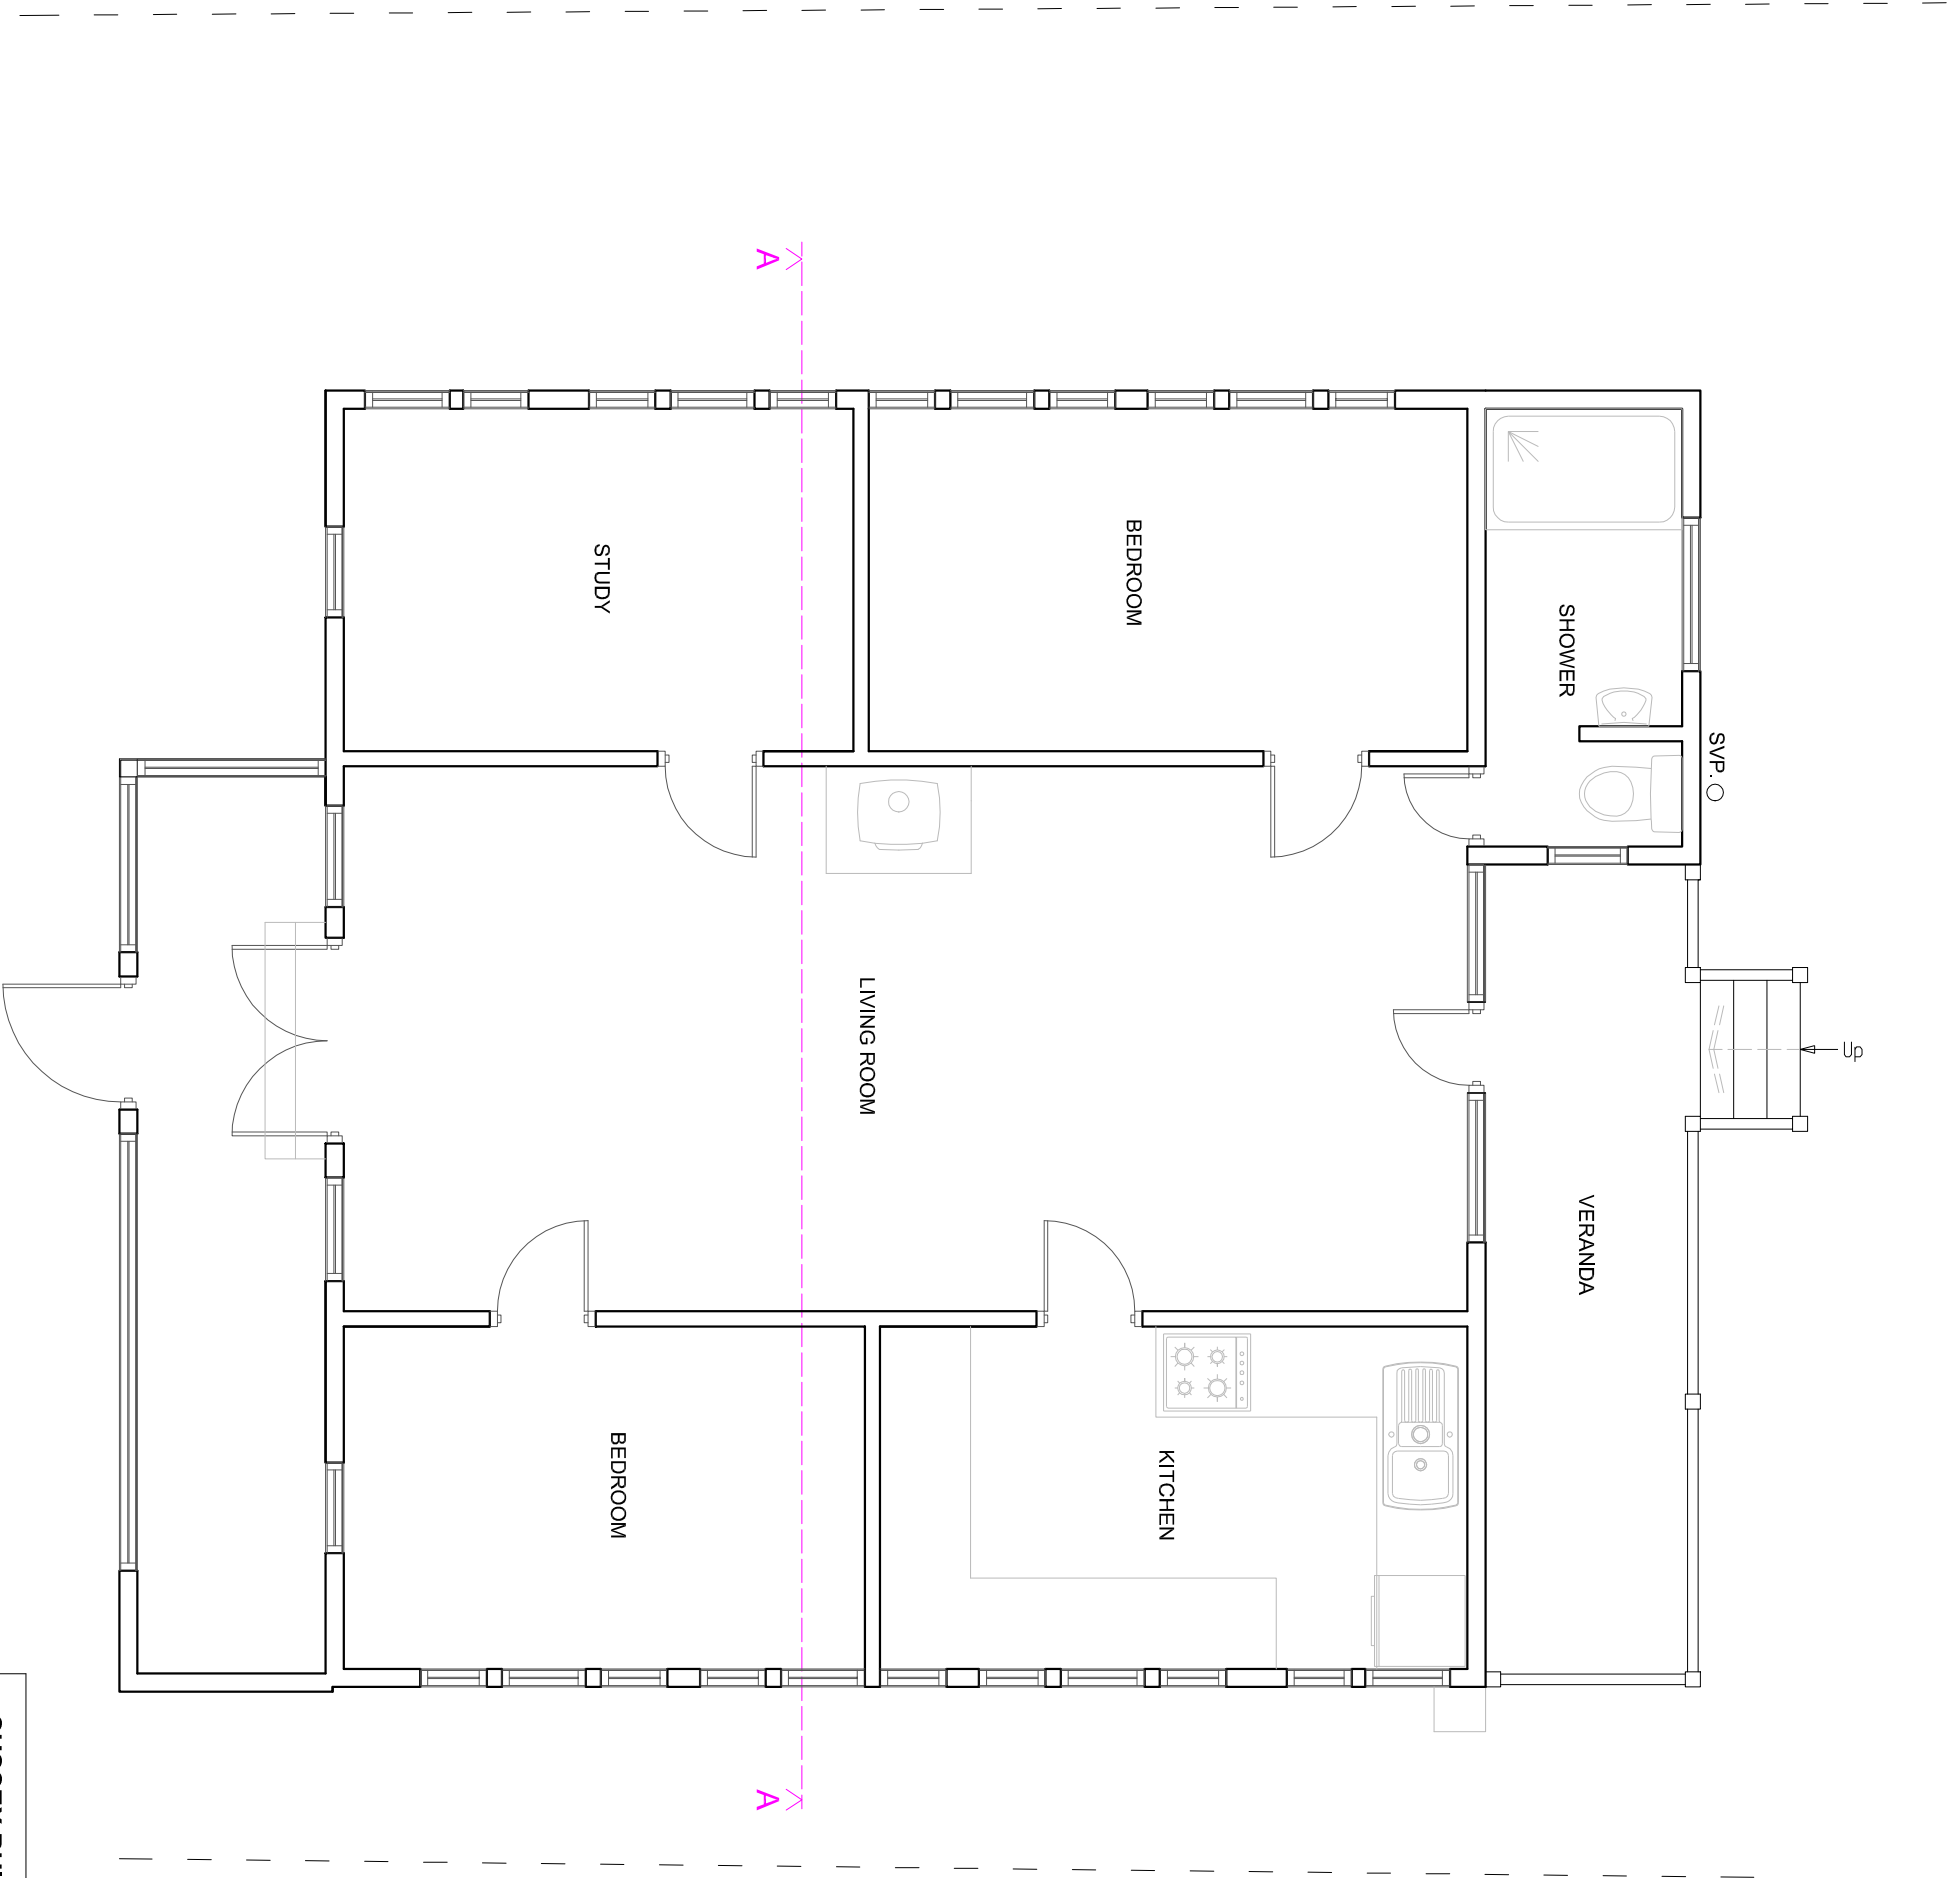

EXISTING GROUND FLOOR PLAN

SUSSEX BUILDING CONSULTANCY LIMITED	
15 LAGOON ROAD, PAGHAM, BOGNOR REGIS, WEST SUSSEX.	
SCALE - 1/50 REV - DATE - 18/03/2022	
 partner LABC 3 NORTHGOTE ROAD BOGNOR REGIS PO21 5LZ TEL/FAX • (01243) 861379	