

AB

author

checked

JP

IMPORTANT

This site plan, from the drawing, except for planning purposes, the figure dimensions only. It is subject to Douglas Briggs Partnership 01243 574611 or enquiries@douglasbriggspartnership.co.uk

All dimensions must be checked on site prior to commencement of work and alterations.


This drawing/document is to be read in conjunction with other documents/specifications and the Architects' contract documents and specifications etc.

Any discrepancies between different pieces of information that have been supplied must be referred immediately to Douglas Briggs Partnership.

Any departure from dimensions provided by DBP and the location positions or dimensions given in Planning and Building Control documents shall be referred to Douglas Briggs Partnership prior to departure.

This design and copyright remains the property of Douglas Briggs Partnership LLP unless expressly released in writing by Douglas Briggs Partnership LLP.

© Crown copyright 2019 Ordnance Survey 100053143

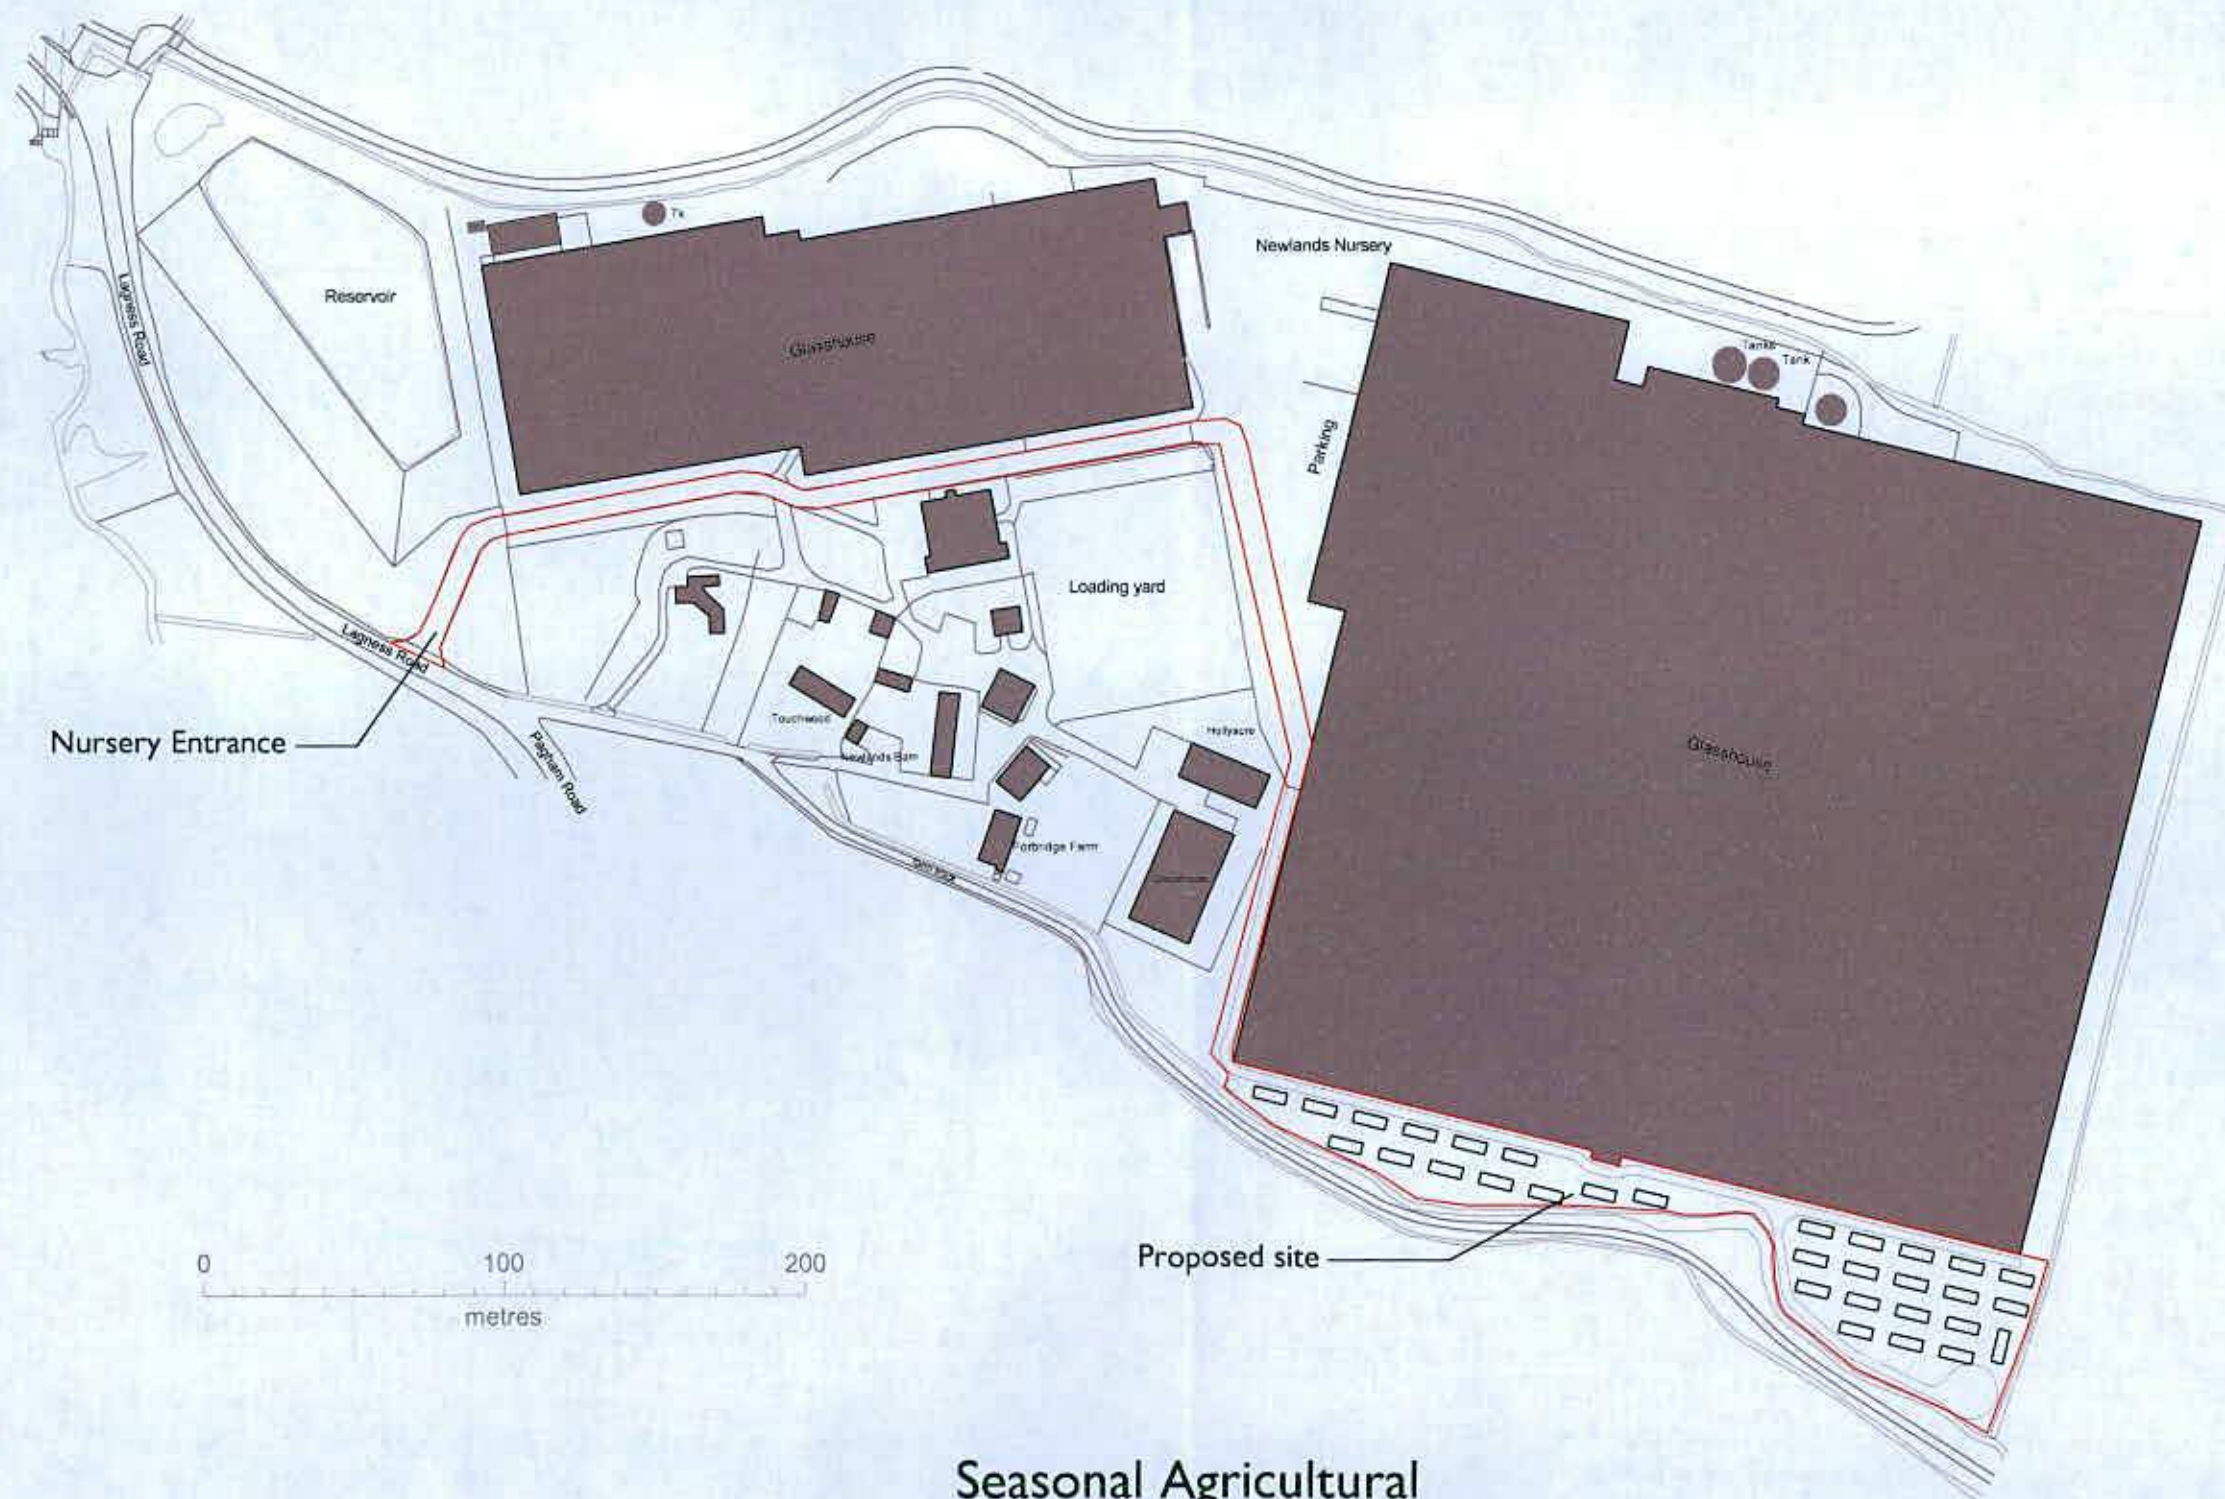

**DOUGLAS BRIGGS
PARTNERSHIP**

**INTEGRATED
ARCHITECTURE
AND
TOWN PLANNING**

Douglas Briggs Partnership
First Floor
High Road
Bishop
West Sussex PO18 8JH
T: 01243 574611 F: 01243 574616

**Seasonal Agricultural
Workers Accommodation**
at
Newlands Nursery

Site Location Plan
PROPOSED
Feb 2019
0119-001 B
1:2500@A3

