
NOTES:
Dimensions to be checked on site before commencing work. any discrepancies shall be reported to Curtis Leeves Technical Ltd. immediately.
Do not scale from these drawings except for planning purposes. Use figured dimensions only.
Where applicable this drawing is to be read in conjunction with other consultants' drawings.
This drawing is the copyright of Curtis Leeves Technical Ltd. and may not be copied, altered or reproduced in any way, or passed to a third party, without written authority.

N
W E
Indicative
S

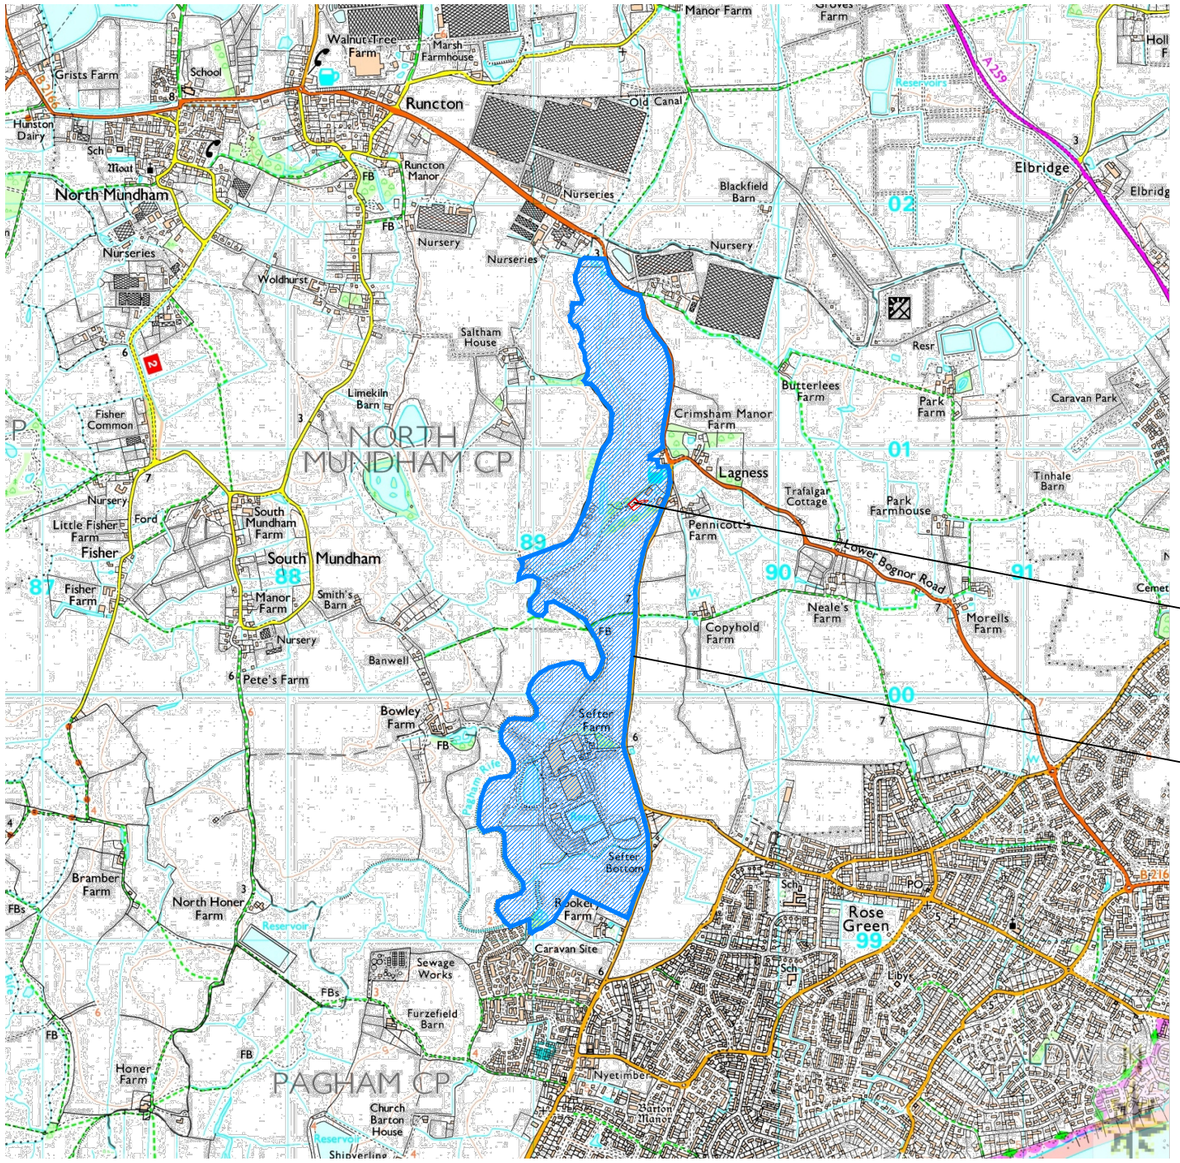

PNO APPLICATION SITE

Barfoot -
Little Sefter Farm &
Sefter Farm estate.

Estate Plan

Physical Scale 1:25000
0 500m 1000m

© Crown Copyright and database rights 2026 OS 100047474.

rev	description	date
02	Issued for planning.	03.06.26
01	Issued for comment.	28.05.26

status: PLANNING

CURTIS LEEVES TECHNICAL LTD
01243 378070 I mail@cltechnical.co.uk

client: Barfoot Farms Limited

project: New Agricultural Barn
Little Sefter Farm
Pagham

title: Estate Plan

date	scale @ A3	drawn	chkd
May 2026	1:25000	JP	GBC

project no.	drawing no.	rev
2608	P002	02