



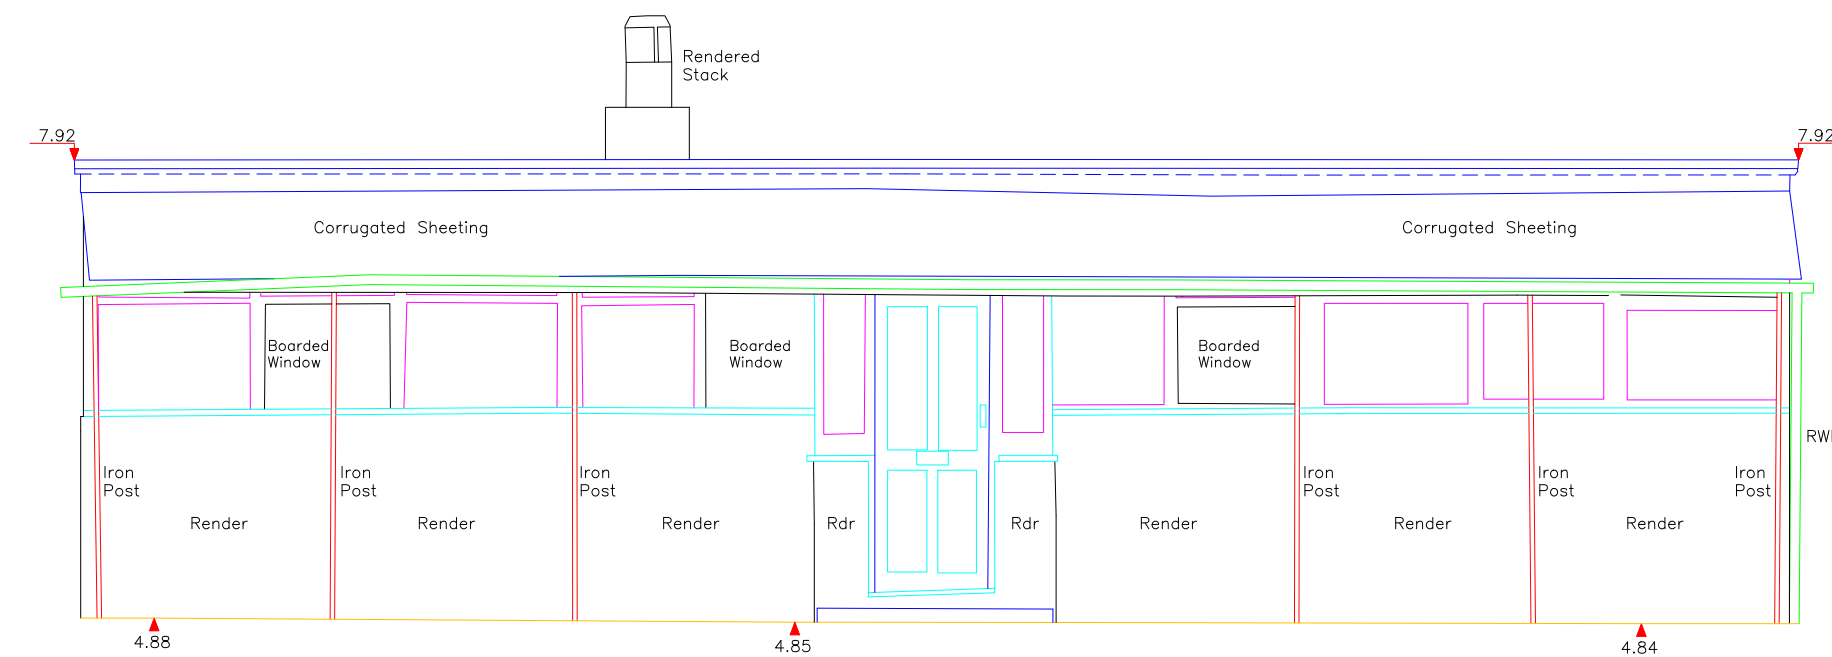


ELEVATION 1

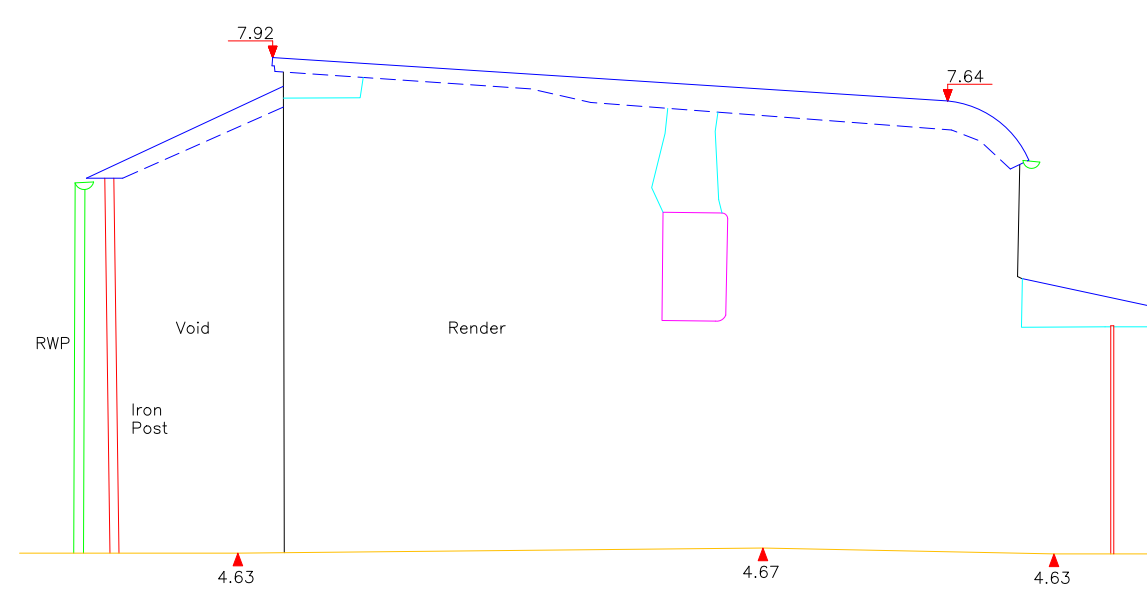


ELEVATION 2

DATUM 0.000m


DATUM 0.000m

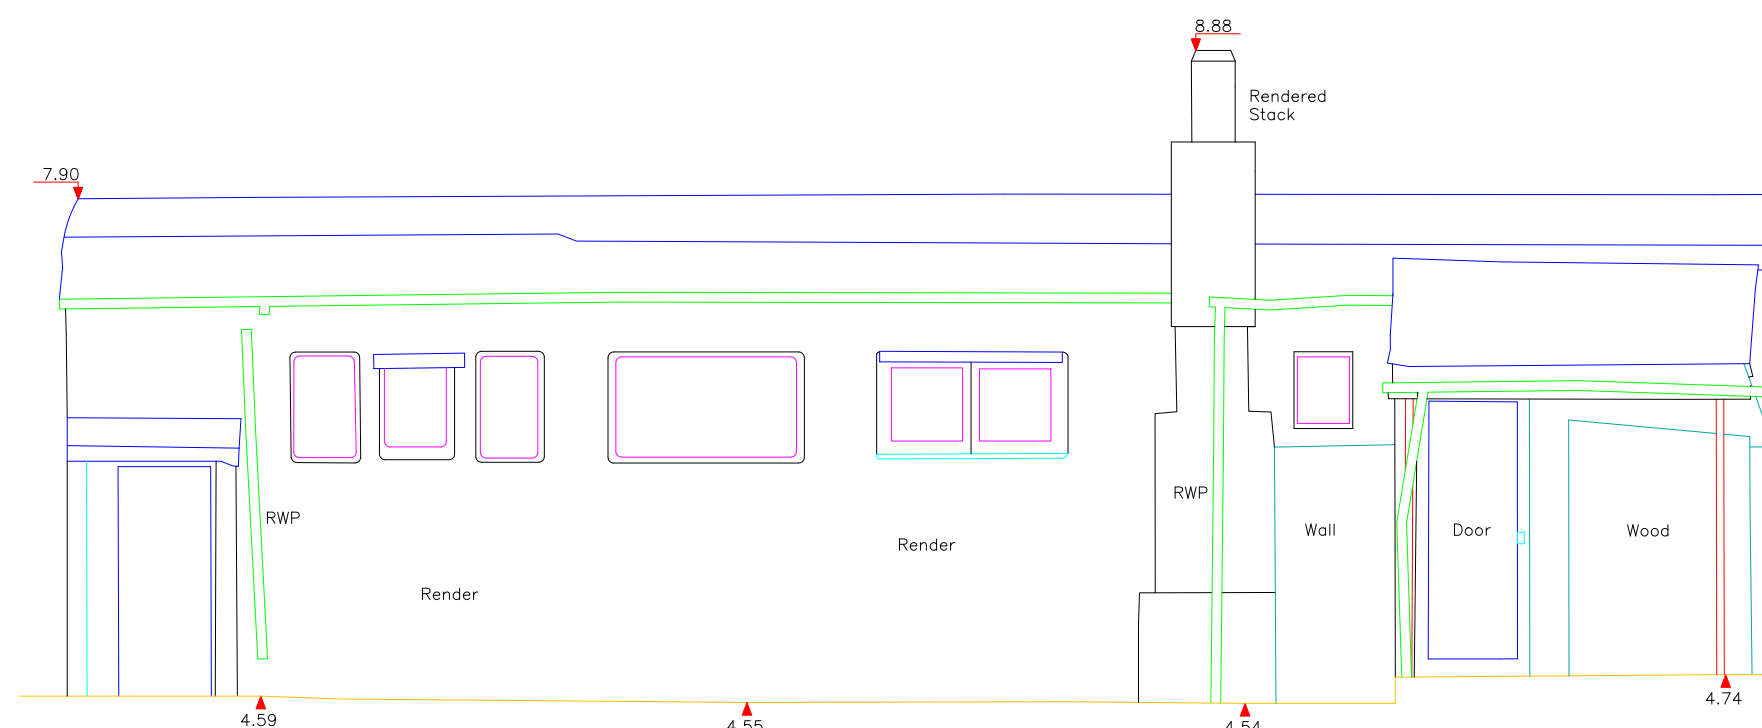

ELEVATION 3

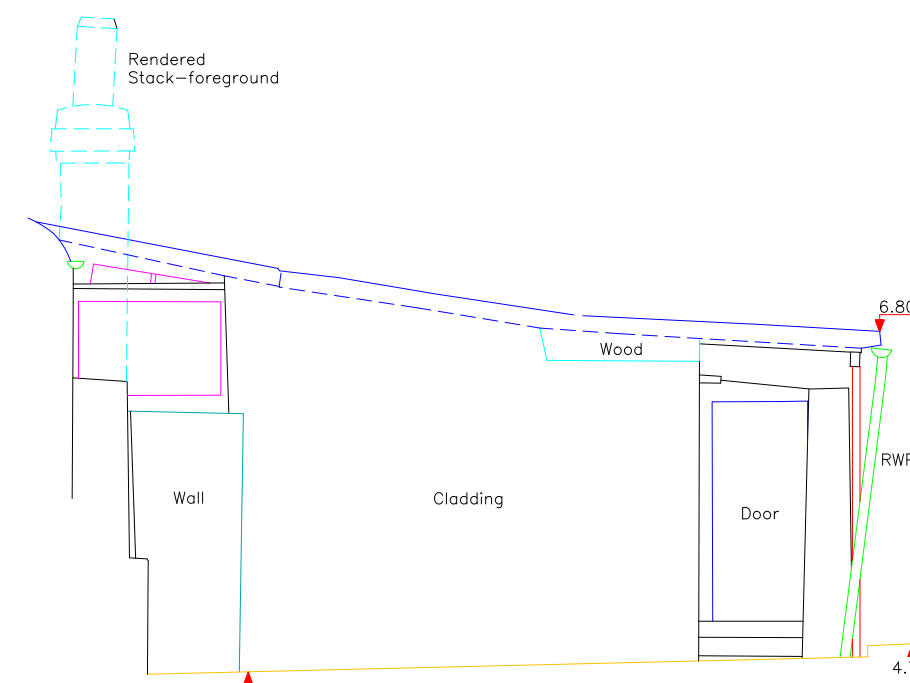

ELEVATION 4

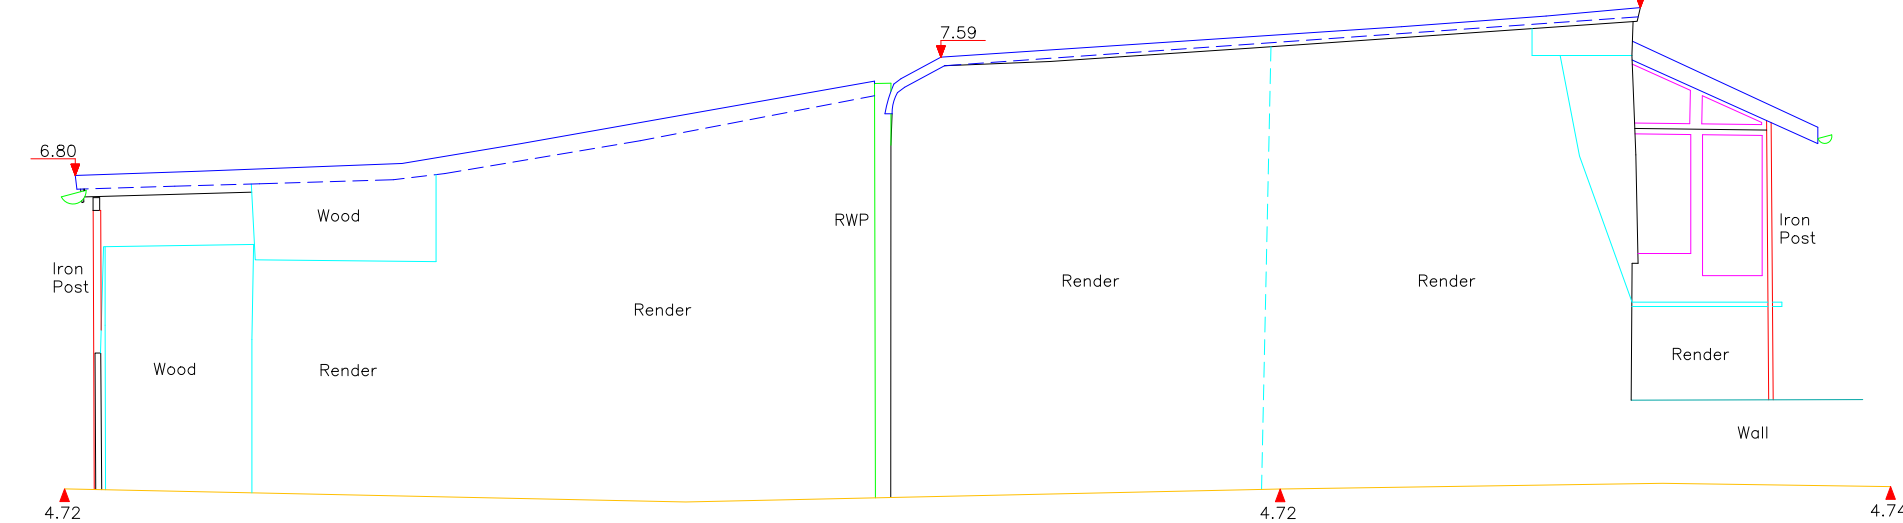

ELEVATION 5

DATUM 0.000m

DATUM 0.000m

NOTES

DO NOT SCALE FROM DRAWING
DIMENSIONS TO BE CHECKED ON SITE

NOTES:

ALL MEASUREMENTS ARE TAKEN TO EXISTING
SURFACE FINISHES UNLESS STATED OTHERWISE

ALL HEIGHTS ARE IN M

ALL ARROWS POINT UP

ALL LEVELS IN METRES AND RELATE TO
GPS CONTROL (OD)

Legend			
AV	Air Valve	L/Bin	Light Bin
BEB	Beltish Beacon	LB	Letter Box
BH	Burnhole	LB	Post
BD	Bed Level	M/Bolt	Multiple Bolt
BO	Bollard	Mem	Stamp/Memorial
BS	Belt Saddle	MS	Milestone
BS	Bus Stop	MS	Milestone
CB	Cable T V Cover	MS	Manhole Board
CB	Control Box	OSBM	Bench Mark
CCV	Surveillance Camera	OTV	Over
CH	Channel	PI	Pillar
CL	Cover Level	PM	Parking Meter
CO	Cobble	PS	Post
CO	Column	RE	Riding Eye
Cons	Consolidate	RS	Road Sign
CY	Cycle Rack	RL	Ridge Level
DR	Drain	RL	Road Line
DR	Drop Kerb	RNB	Road Name Board
DR	Down Pipe	RS	Reflector Post
EL	Low Level	RS	Road Sign
ELC	Electricity IC	RWP	Rain Water Pipe
EP	Electricity Pole	SH	Shrub
EP	Earth Road	SH	Shrub
FR	Flow Bed	Sl	Slump Level
FR	Foundations	Spk	Spokway
FR	Free Hydrant	Stp	Stop
FL	Flow Level	Stw	Stay Wire
FL	Flow Pole	Stw	Stop Valve
FL	Flow Pole	TPC	Traffic Post
FLT	Flow Level	TCB	Telephone Call Box
FLT	Flow Level	TH	Threshold Level
G	Gully	TIC	Telephone IC
GS	Gas House	Tk	Trunk
GS	Gate Post	Tkm	Track Machine
GV	Gas Valve	TL	Traffic Light
HL	Hedge Level	Tr	Tram
H	Height	TP	Telegraph Pole
IC	Inspection Cover	Tr	Tram
IL	Invert Level	UTL	Under To Lift
IL	Invert Level	UTL	Under To Lift
JB	Junction Box	W	Water Level
KO	Kerb	WM	Water Meter
KO	Kerb Outlet	WM	Water Meter

Fence Details

Barr	Barrier	Int.F	Interwoven
BWF	Barbed Wire	LLF	Larch Lap
CBF	Close Board	P	Post
CF	Concrete Fence	PCF	Post & Chain
CIF	Corrugated Iron	PRF	Post & Rail
CLF	Chain Link	PWF	Post & Wire
CPF	Chestnut Paling	PWM	Post & Wire Mesh
IRF	Iron Railings	-	-

Wall Details

BFW	Brick and Flint Wall	Ordinance Survey Bench Mark		OSBM
Bi/W	Brick Wall			
BW	Brick Wall	Temporary Bench Mark		TBM
CW	Concrete Wall			
FW	Flint Wall	Borehole		
RW	Retaining Wall			
SLM	Sloping Masonry Wall			
W	Wall			

Building Legend			
A	Alarm	LI	Light
AB	Air Brick	PL	Plinth Level
AC	Air Conditioning Unit	PWL	Parapet Wall Level
AR	Air Chisel	RSD	Radiator
UBU	Under Beam Level	RSC	Reinforced Steel Column
C	Cupboard	RSJ	Reinforced Steel Joist
CB	Ceiling Level	S/L	Skylight
DHL	Door Level	SP	Spring Level
ELB	Electricity Box	U/S	Underside of
E	Electrics	V	Vent
FC	Flores. Ceiling Level	WHL	Wind Head Level
F	Fire	WL	Wall Level
FL	Floor Level	WSL	Wind Sill Level
H	Housing	W/Tp	Wind Top
H	Hard Rail		

 Level Above Datum
 Joist Direction

Surface Finishes (Elevations)

Blk	Block
Brk	Brick
Conc	Concrete
Mtl	Metal
Rdr	Render
Slr	Slate
Ti	Tile
Tbr	Timber

DATE	REVISIONS	

HAMPSHIRE LAND SURVEYS LTD

Land, Building and Engineering Surveys

THE LEVELS
18 SHETLAND RISE
WHITELEY
FAREHAM
HAMPSHIRE PO15 7JP


Tel. 01489 325871
Mobile 07721 423330
E-Mail hampsl@aol.com
www.hlsld.co.uk

CLIENT

Oxford Architectural Design
Aelfric Court
2 Oxford Road
Eynsham
Oxon OX29 4HG

PROJECT No. HLS 2105

TITLE
78 Harbour Road Pagham Existing Elevations

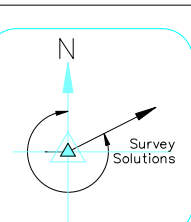

SCALE 1:50

DRAWN	KI
-------	----

DATE July 2019

CHECKED	DB
---------	----

DRG No. 2105_19_07_02

REV. _____