

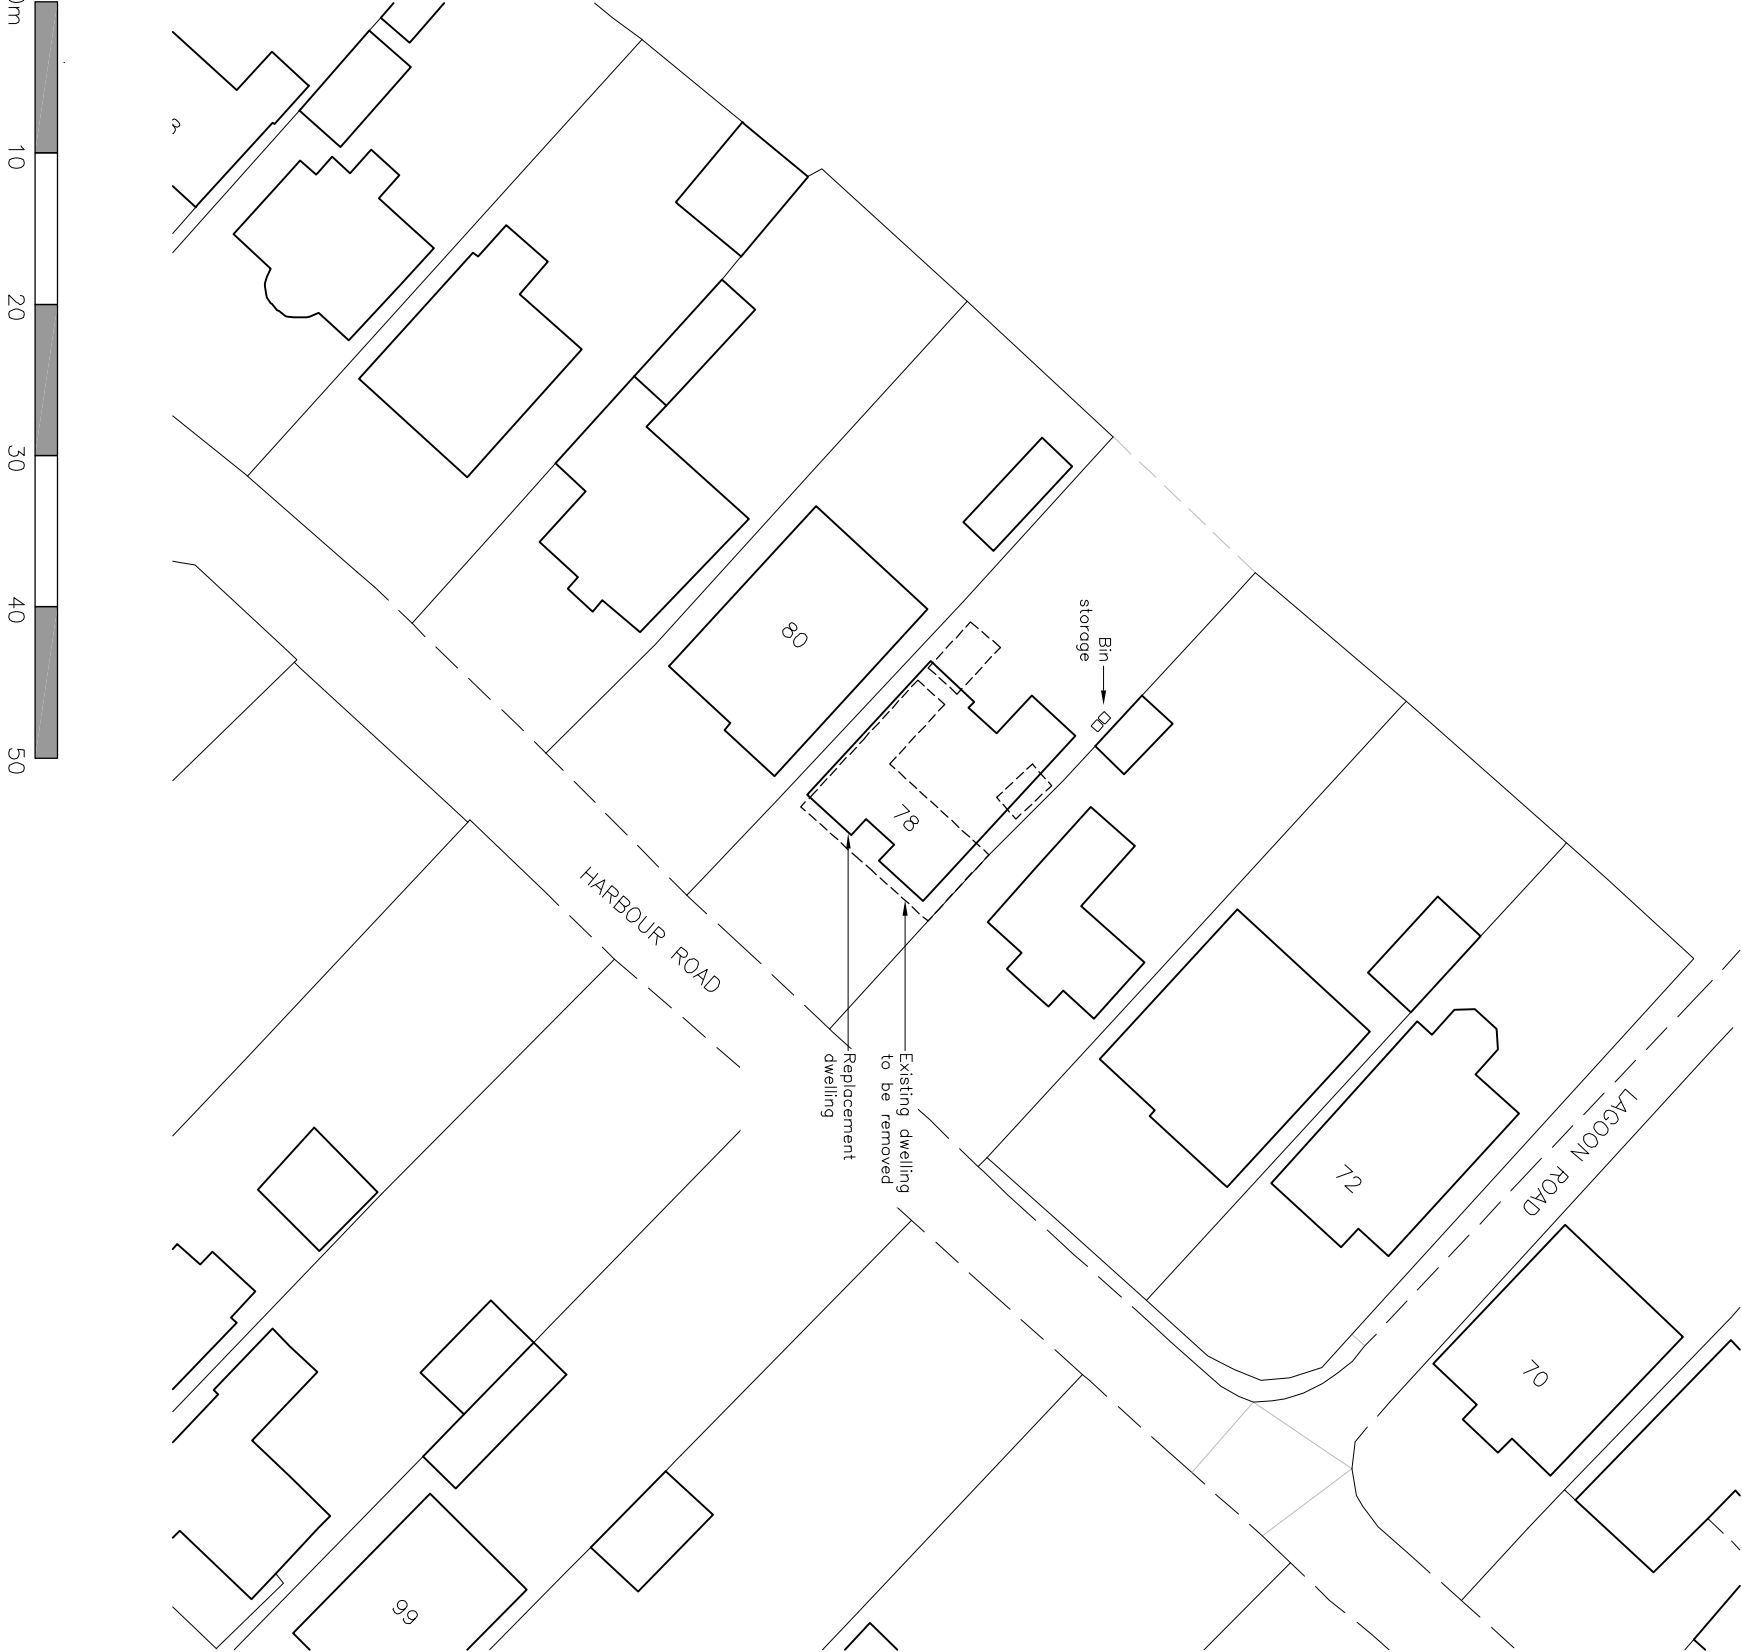
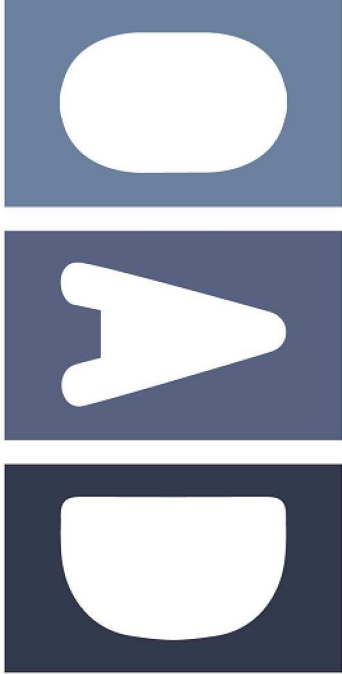


block plan scale 1:500

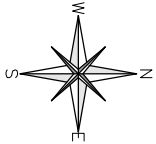

SITE LOCATION PLAN
78 Harbour Rd, Pagham, West Sussex, PO21 4TD

location plan scale 1:1250

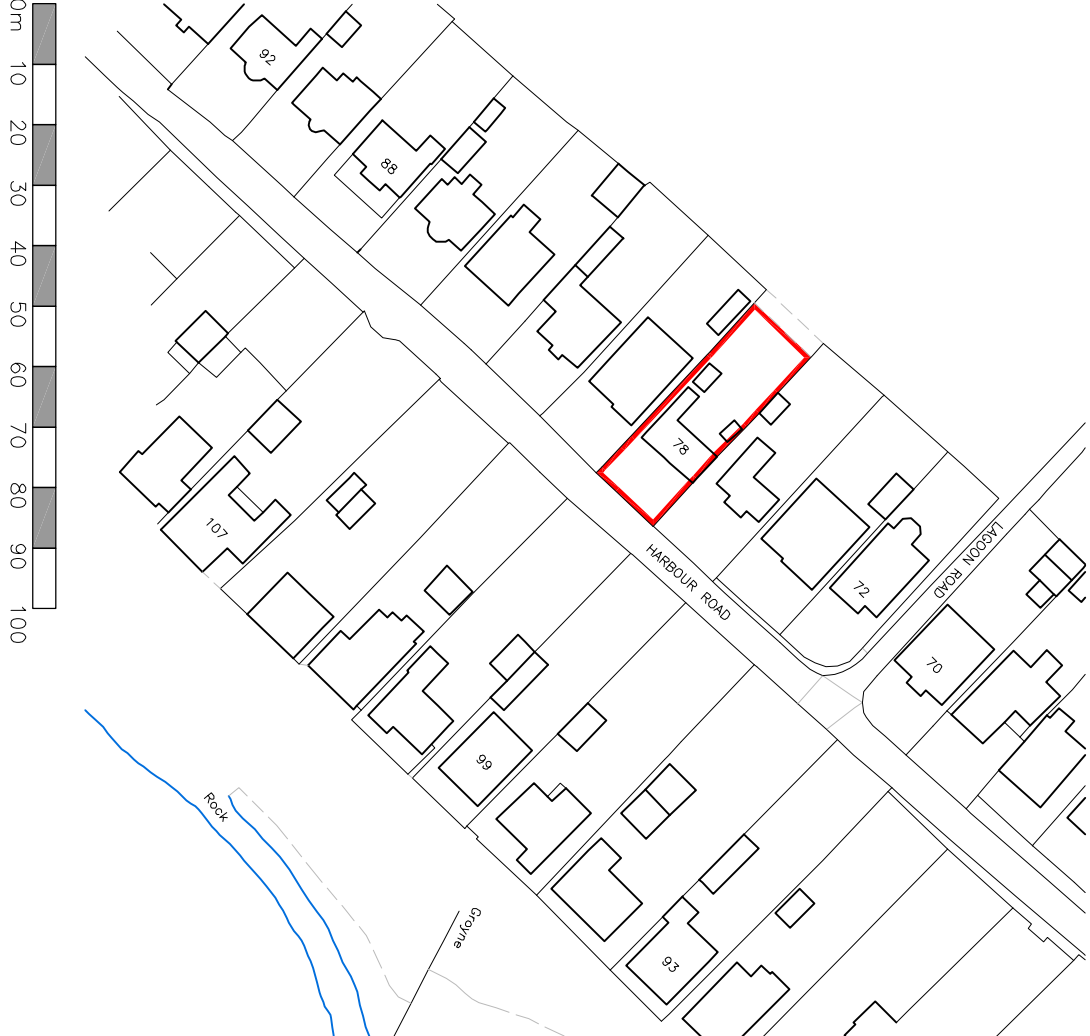

oxfordarchitecturaldesign

78 Harbour Rd, Pagham,
West Sussex, PO21 4TD

Copyright - Drawings not to be reproduced or used without prior written permission.

Site location Plan

1/1250 & 1/500 © A3

AUGUST 2019

1553_100A