




Street Elevation FF
1:200

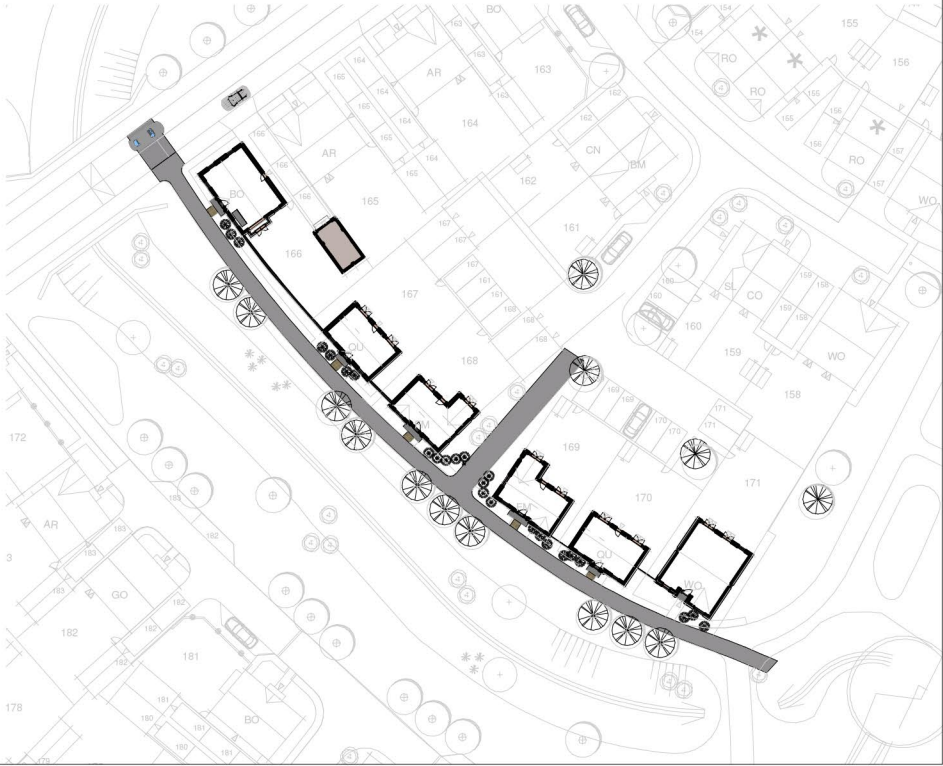

Key Plan
1:1000

Romsey	Portishead	Camberley	Rev	Description	Date	Au	Ch
T:01794 367703	T:01275 407000	T:01276 749050	A	Issued for Planning	17.12.20	PAR	
F:01794 367276	F:01794 367276	F:01794 367276	B	Updated to match revised elevations.	12.01.21	CH	CW

www.thrivearchitects.co.uk

This drawing is the copyright of Thrive Architects Ltd ©. All rights reserved. Ordnance Survey Data © Crown Copyright. All rights reserved. Licence No. 100007359. DO NOT scale from this drawing. Contractors, Sub-contractors and suppliers are to check all relevant dimensions and levels of the site and building before commencing any shop drawings or building work. Any discrepancies should be recorded to the Architect. Where applicable this drawing is to be read in conjunction with the Consultants' drawings.

Project	Hook Lane, Pagham		
Drawing	Street Elevations 6 of 6 Coloured Street Elevation FF		
Client	Hallam Land		Date 05/14/21
Job no.	HALL200505		Rev. B
Dwg no.	CSE.06		Scale As indicated @ A2
Author	AS	Checker	Office Romsey
Status	PLANNING		
Client ref.	CSE.06		

