




Street Elevation FF
1:200

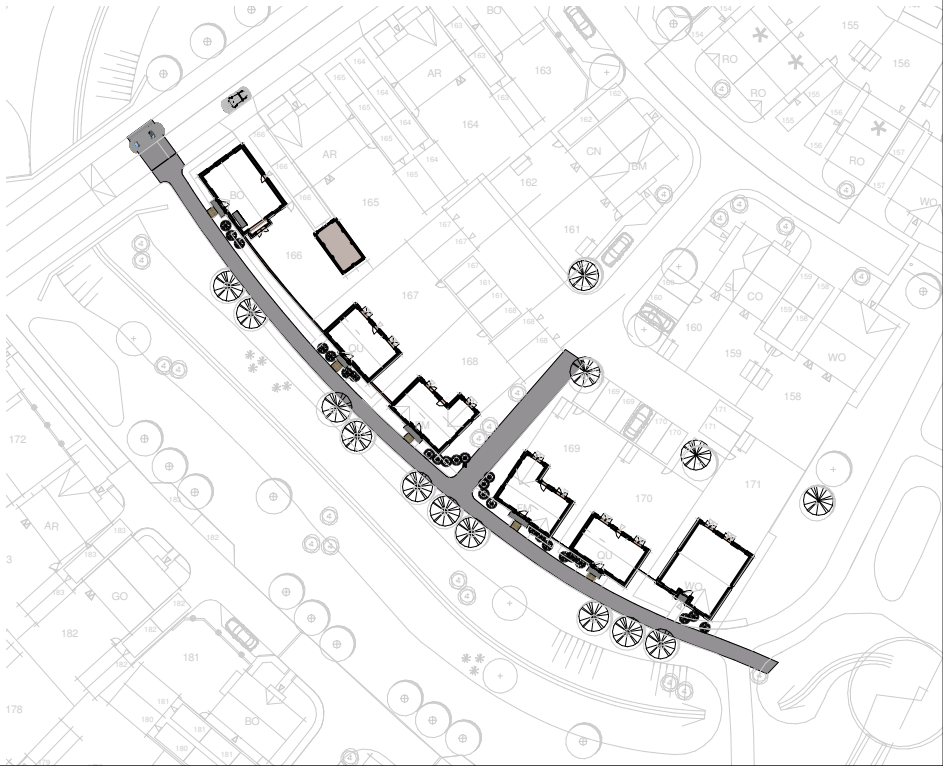

Key Plan
1:1000

Romsey	Portishead	Camberley
T:01794 367703	T:01275 407000	T:01276 749050
F:01794 367276	F:01794 367276	F:01794 367276

Rev	Description
A	Issued for Planning
B	Updated to match revised elevations.

Date	Au	Ch
17.12.20	PAR	
12.01.21	CH	CW

Project	Hook Lane, Pagham		
Drawing	Street Elevations 6 of 6 Street Elevation FF		
Client	Hallam Land		
Job no.	HALL200505	Date	24.08.20
Dwg no.	SE.06	Rev.	B
Author	AS	Checker	Scale As indicated @ A2
Status	PLANNING		Office Romsey
Client ref.	SE.06		

www.thrivearchitects.co.uk

This drawing is the copyright of Thrive Architects Ltd ©. All rights reserved. Ordnance Survey Data © Crown Copyright. All rights reserved. Licence No. 100007359. DO NOT scale from this drawing. Contractors, Sub-contractors and suppliers are to check all relevant dimensions and levels of the site and building before commencing any shop drawings or building work. Any discrepancies should be recorded to the Architect. Where applicable this drawing is to be read in conjunction with the Consultants' drawings.

