
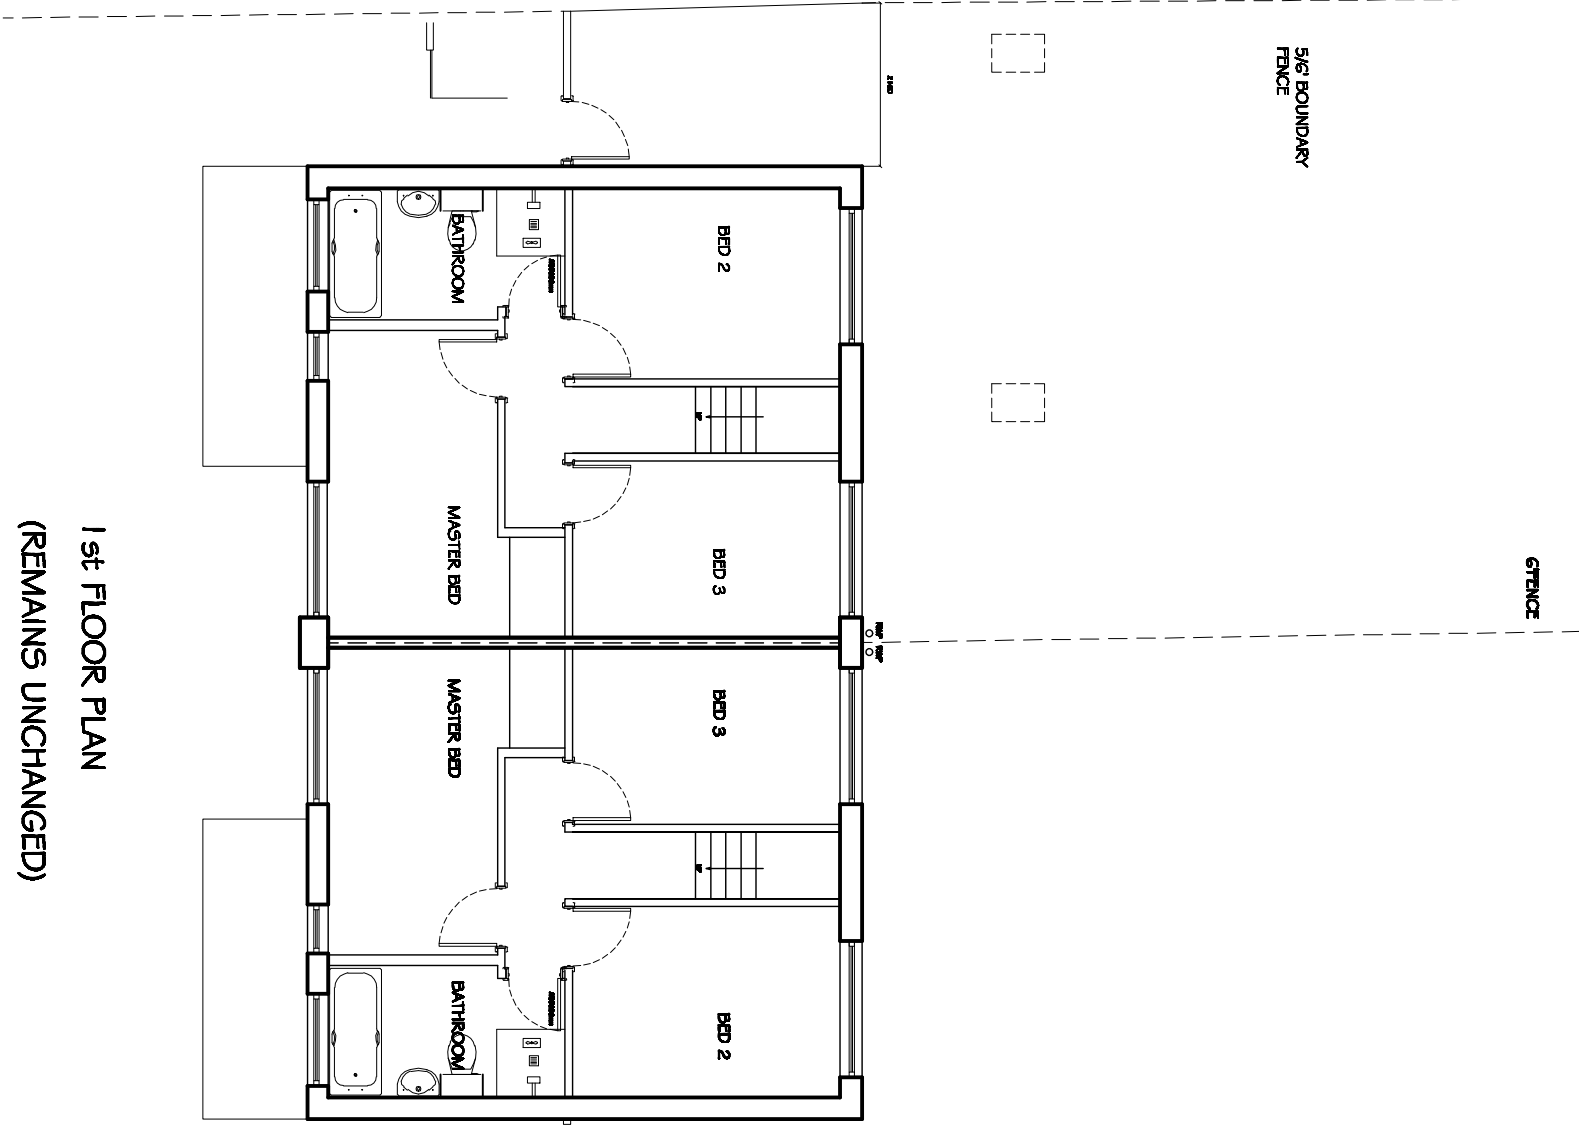


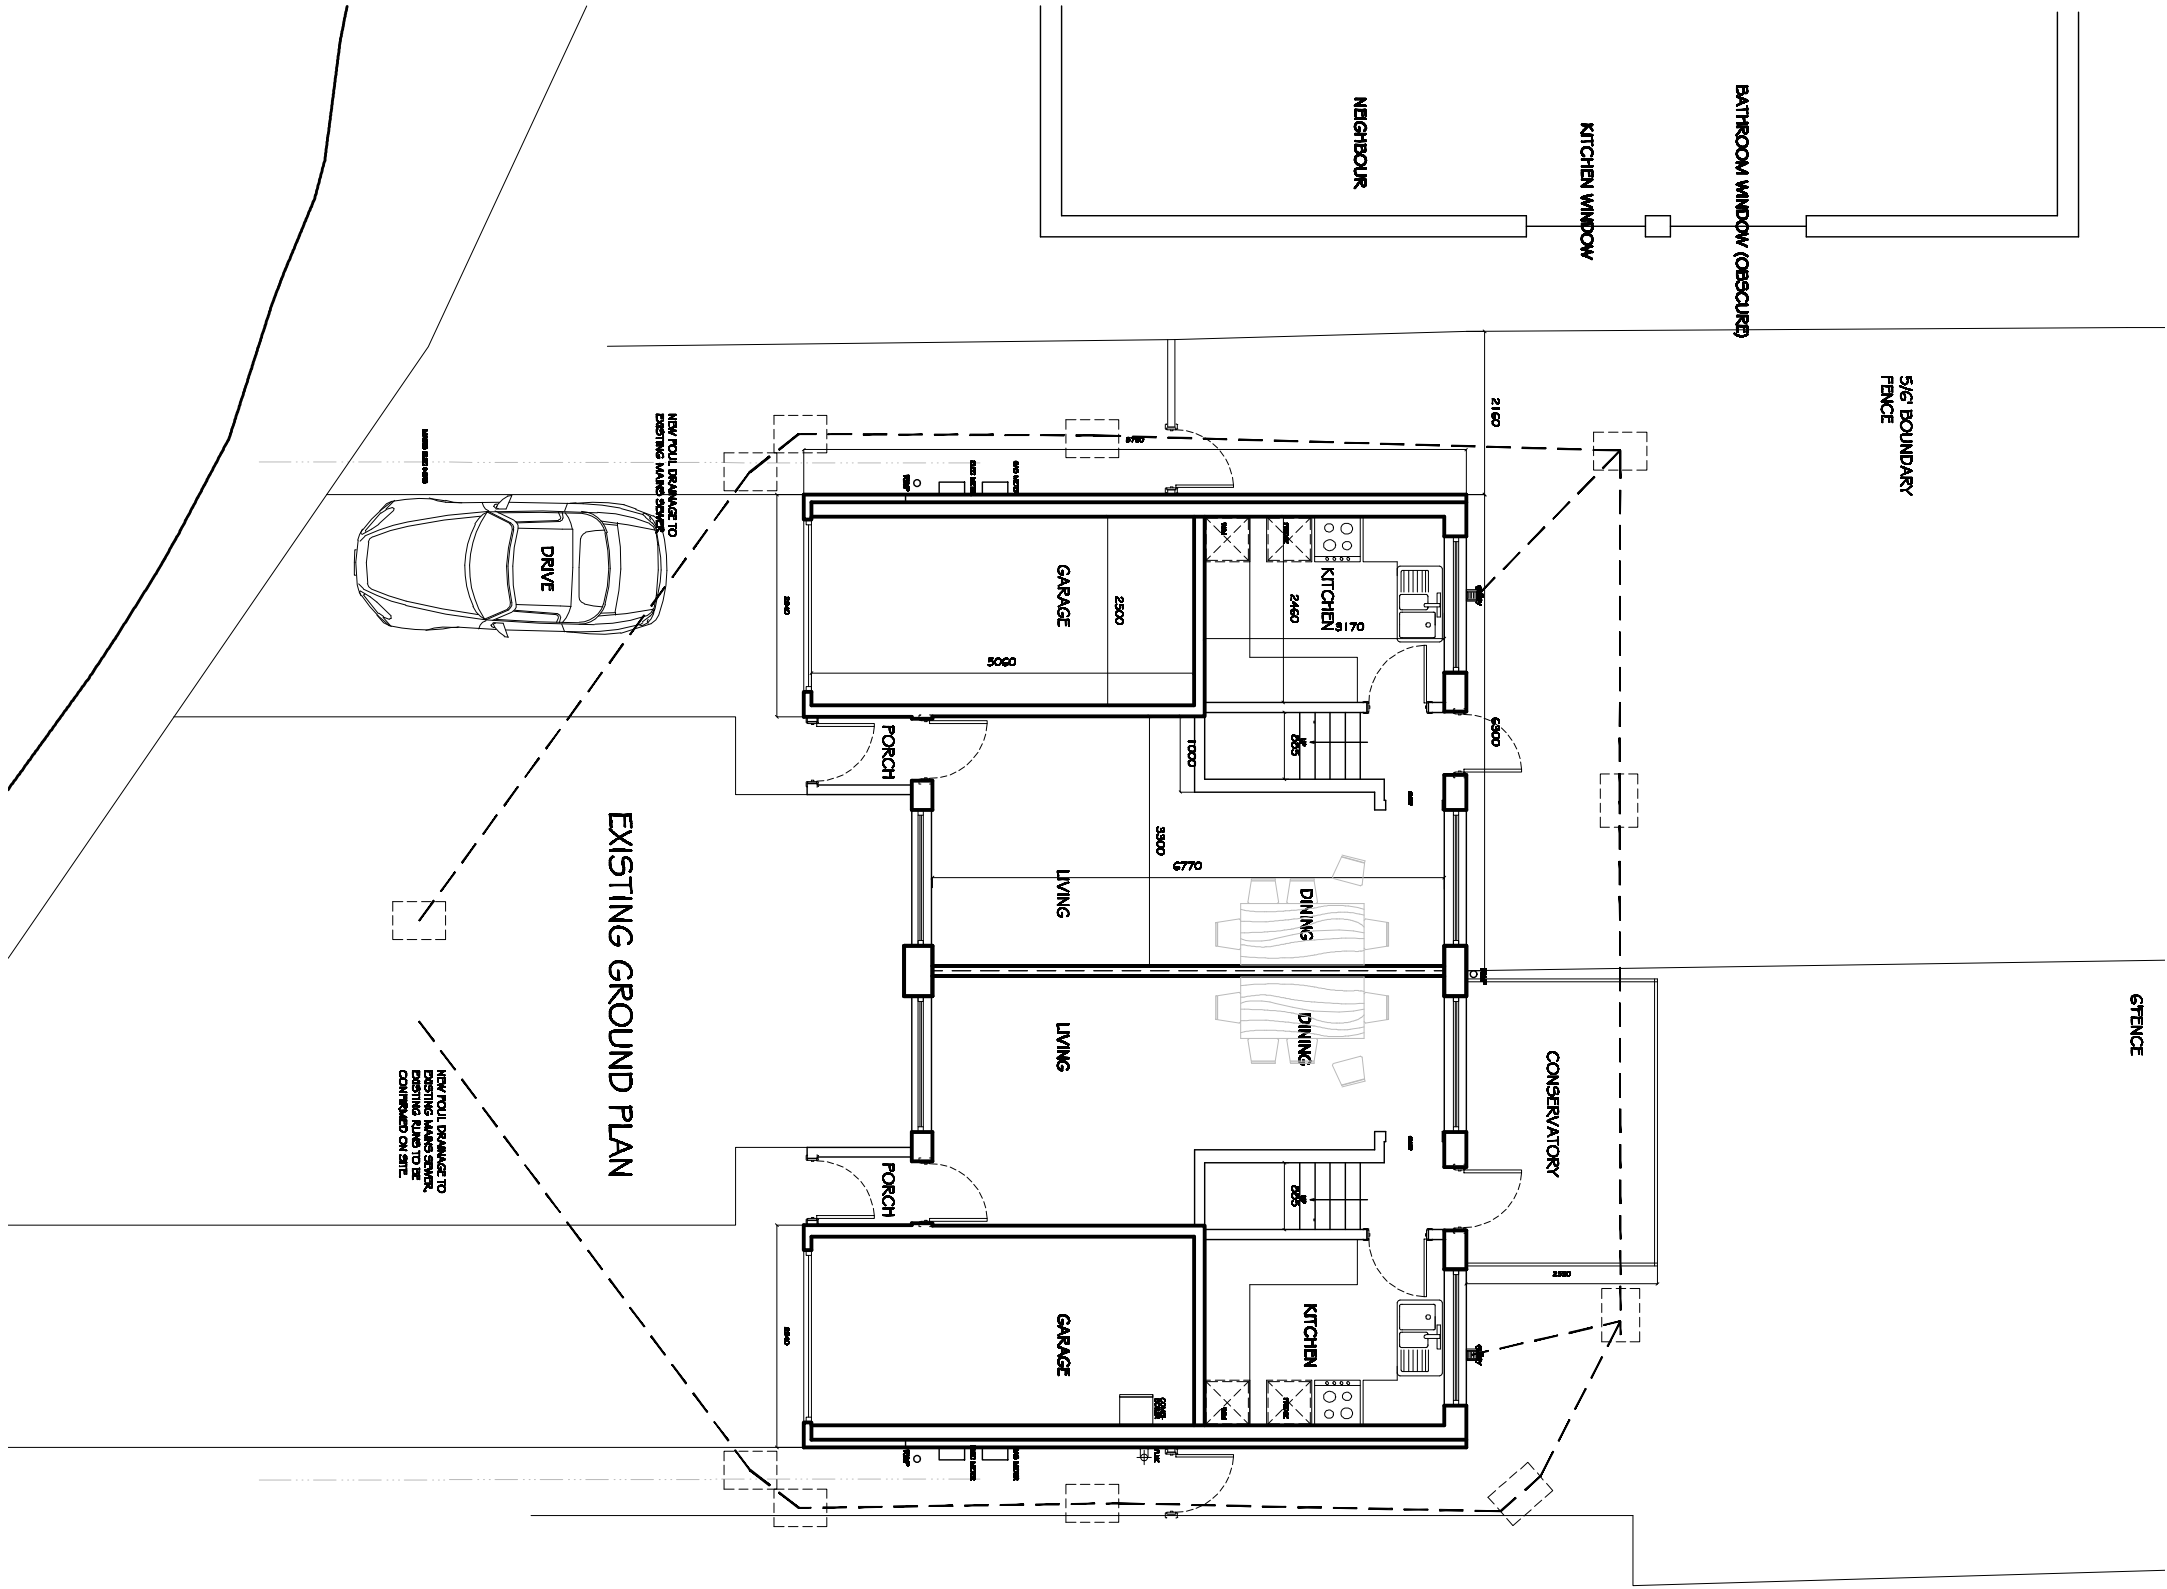

Rudi Dain			
10 Barton Way, Brickelham Bay, Chichester, PO20 6JD TEL: 07792 379302			
Licence: 3/19/2013 & 3/20/2013		Licence: 3/19/2013 & 3/20/2013	
7 & 8 Ladbroke Way		Existing Plan/Drawn	
Pagham PO21 3LP			
Date: Nov 2013		Scale: 1:100 @ AS	
Drawing: RD0085/01			