
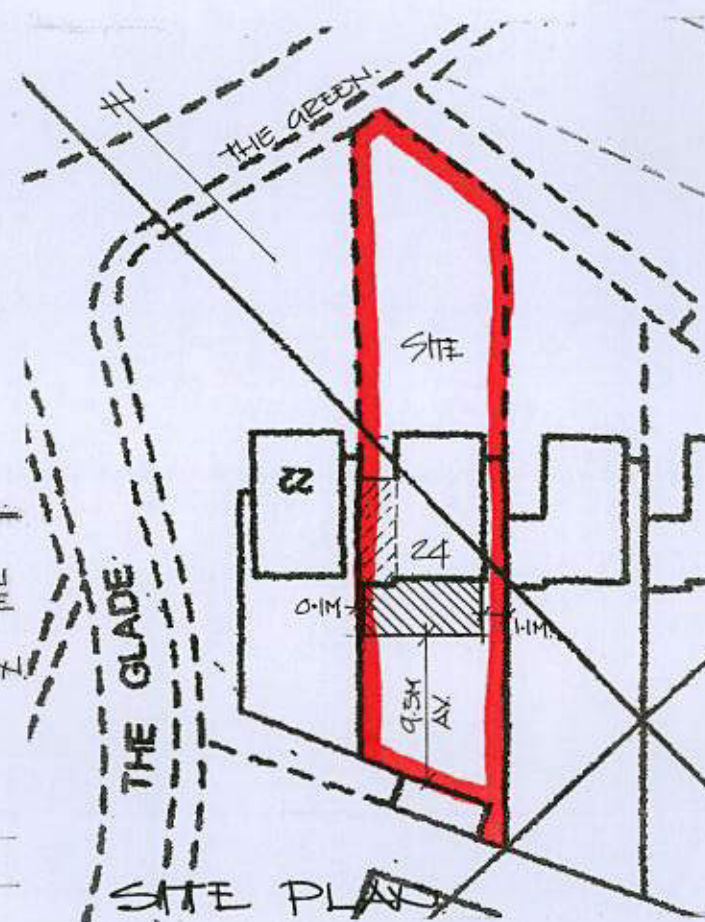
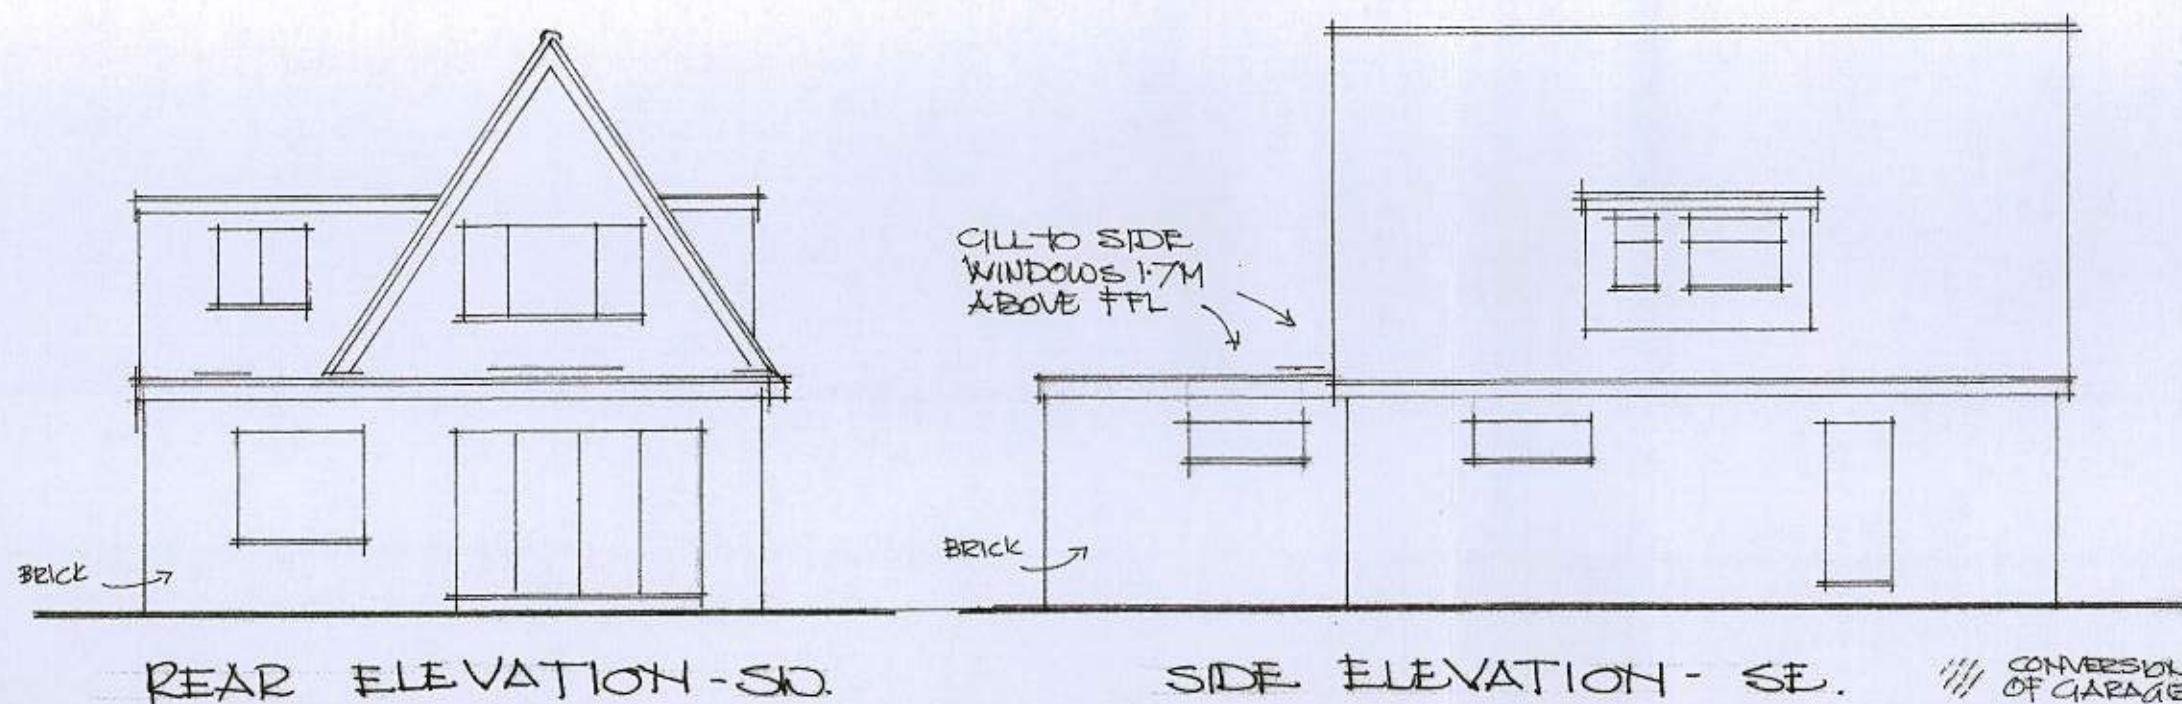
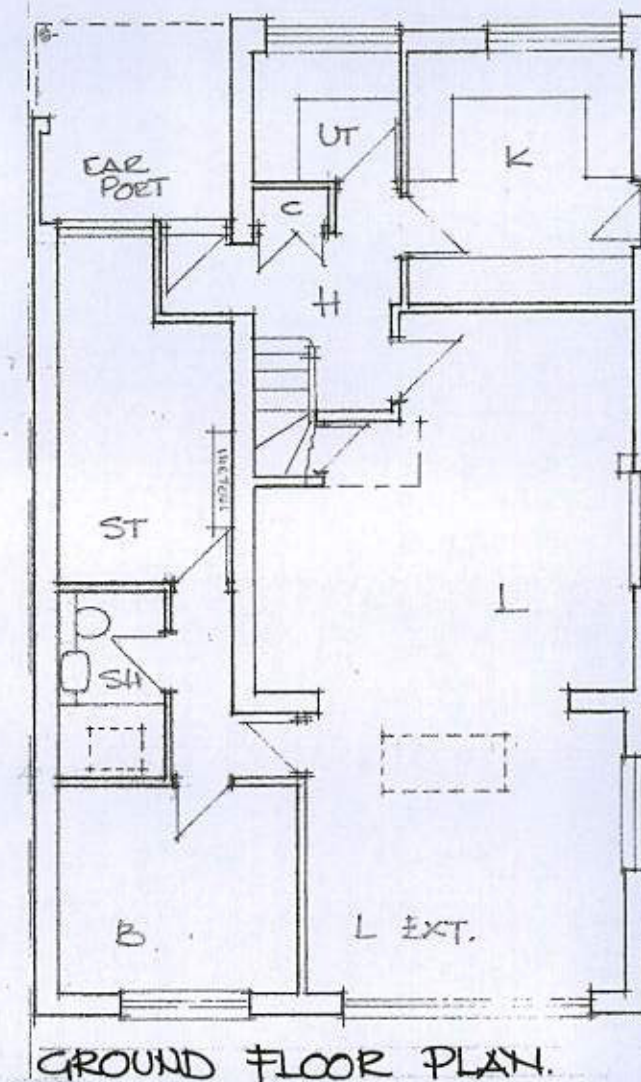


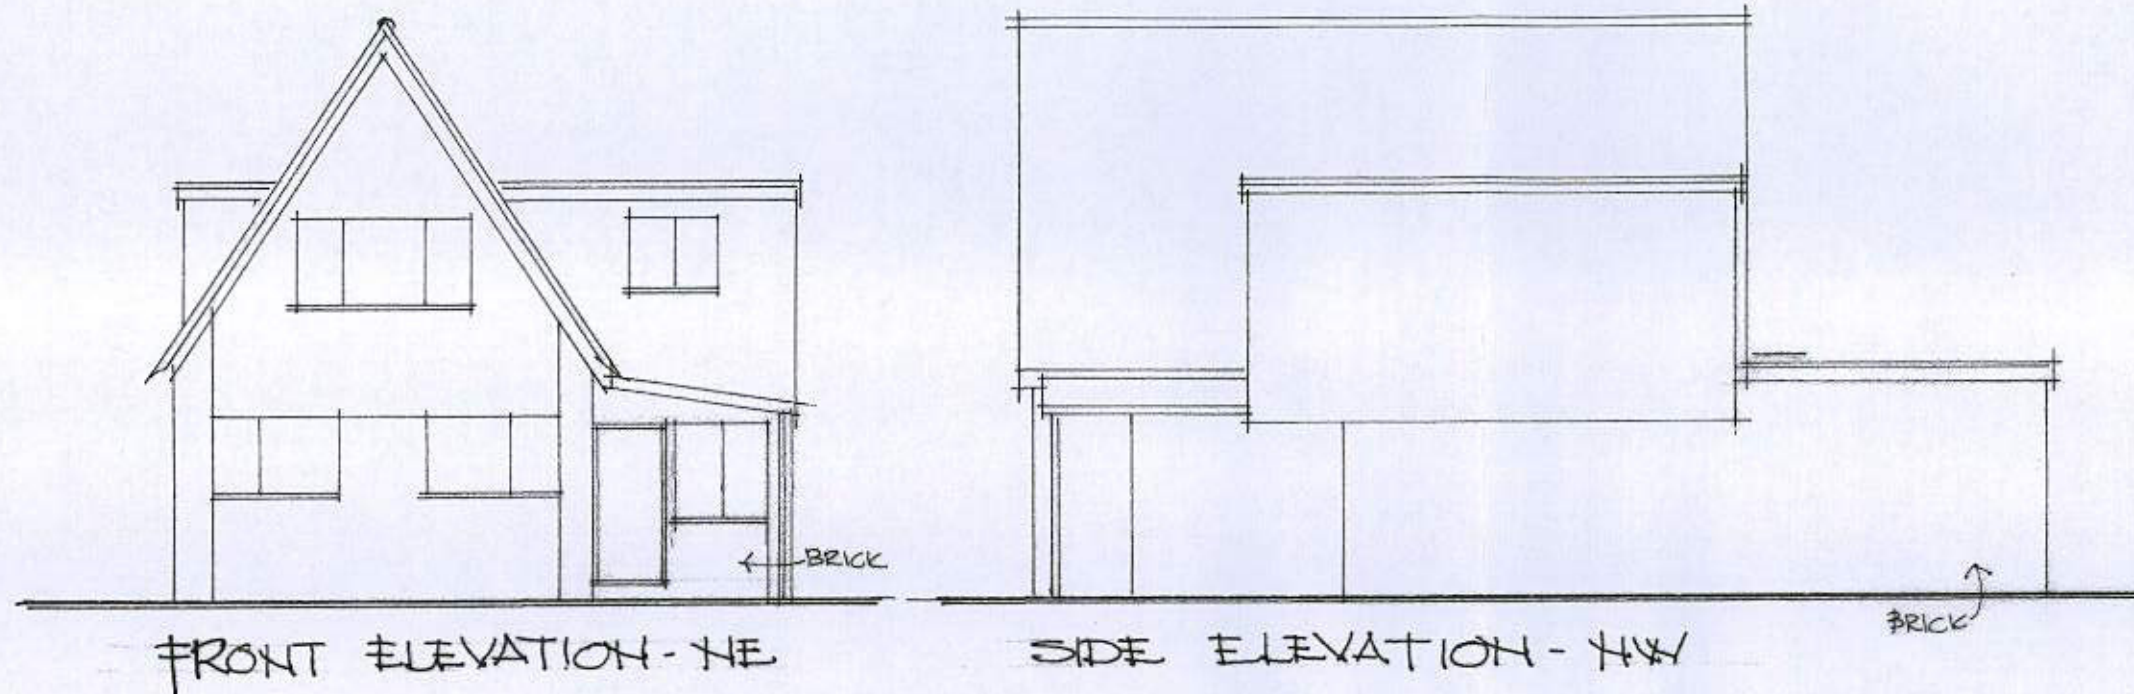

PROPOSED PLANS, ELEVATIONS, SITE PLAN.

PROPOSED EXTENSION TO

24 THE GREEN, PAGHAM, BOGNOR REGIS.

FEB 2015 1-100, 1-500 DEG 2.