



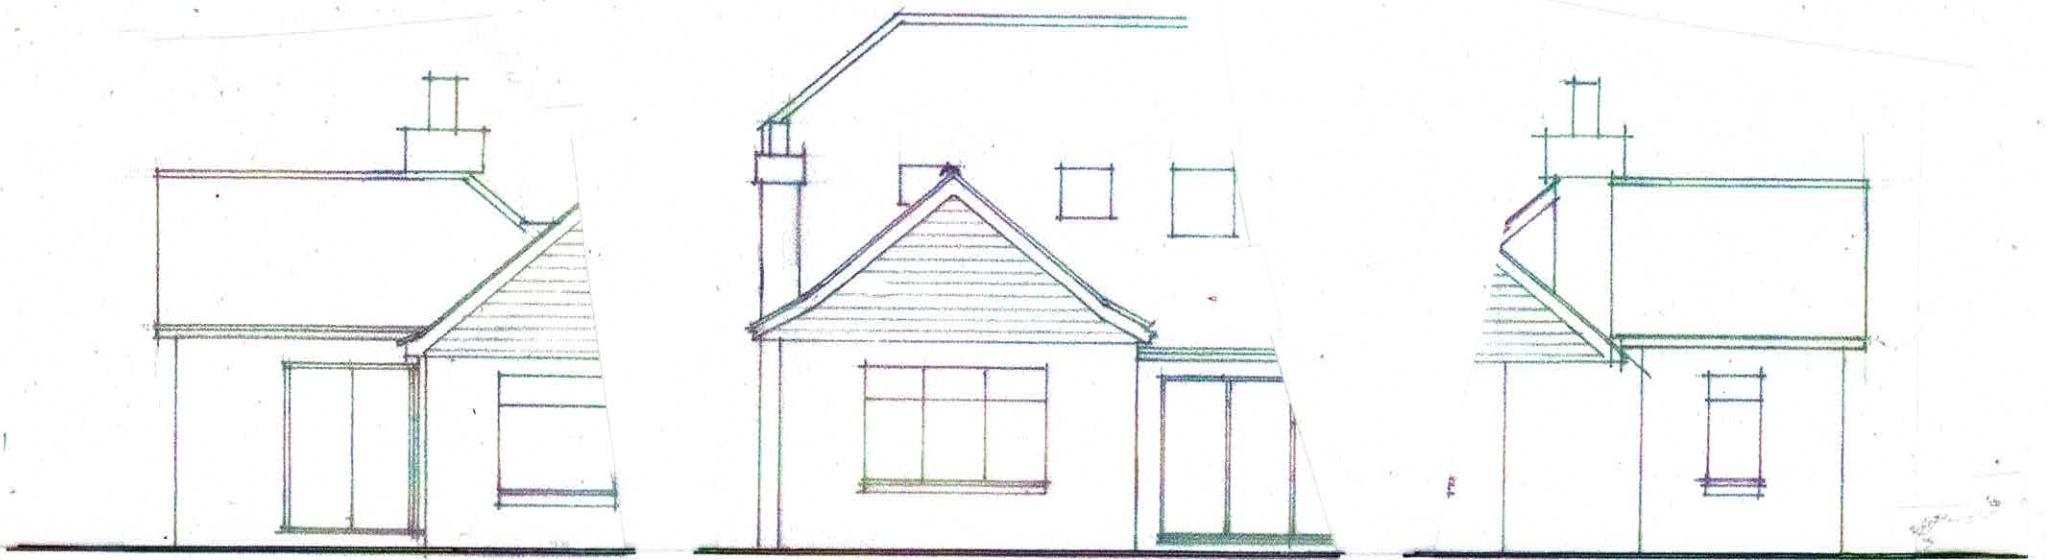

EAST
EXISTING ELEVATIONS

SOUTH


WEST

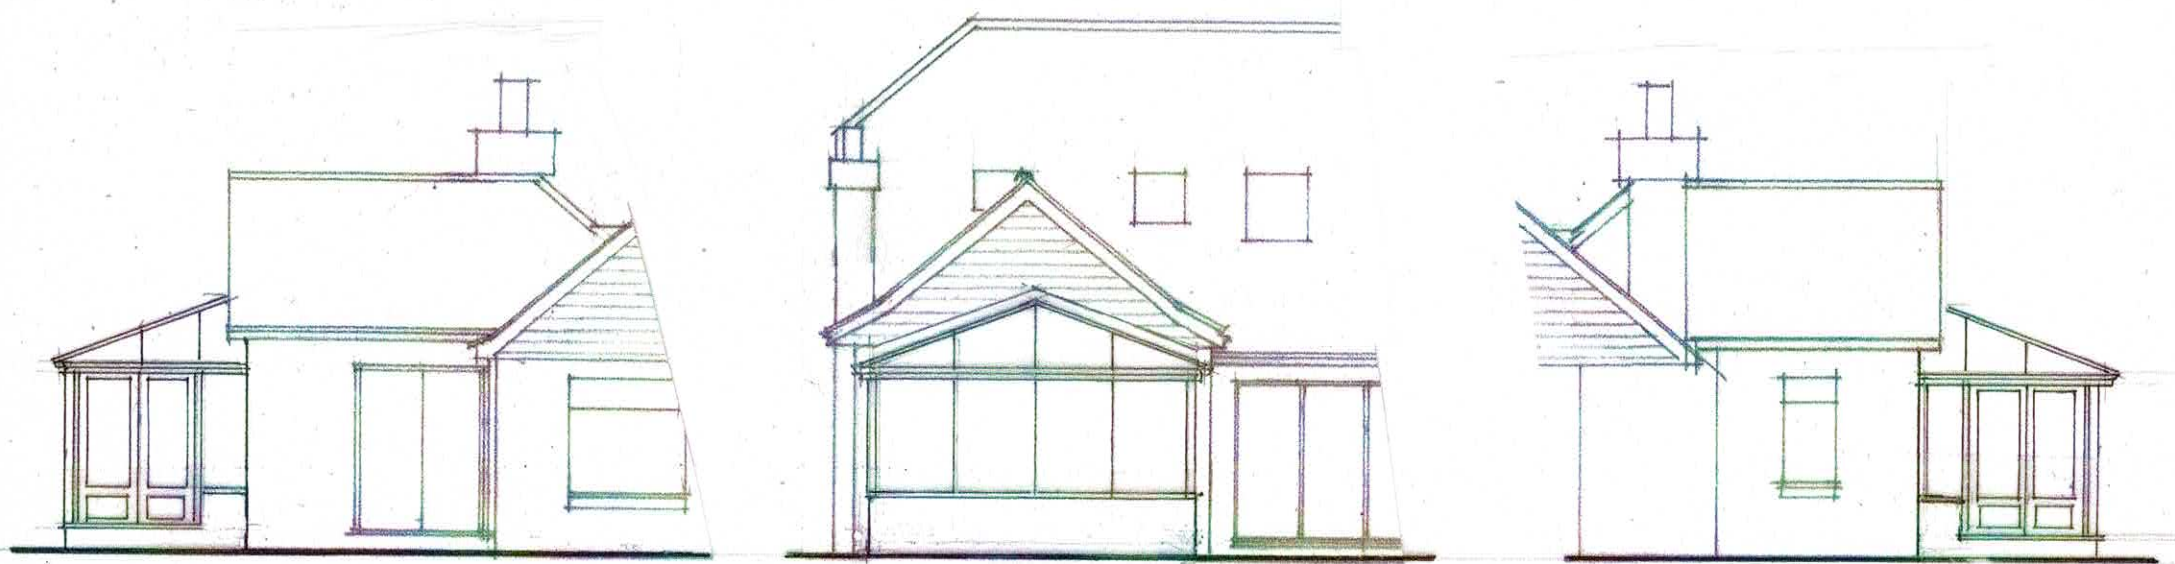


EAST
PROPOSED ELEVATIONS

SOUTH

WEST

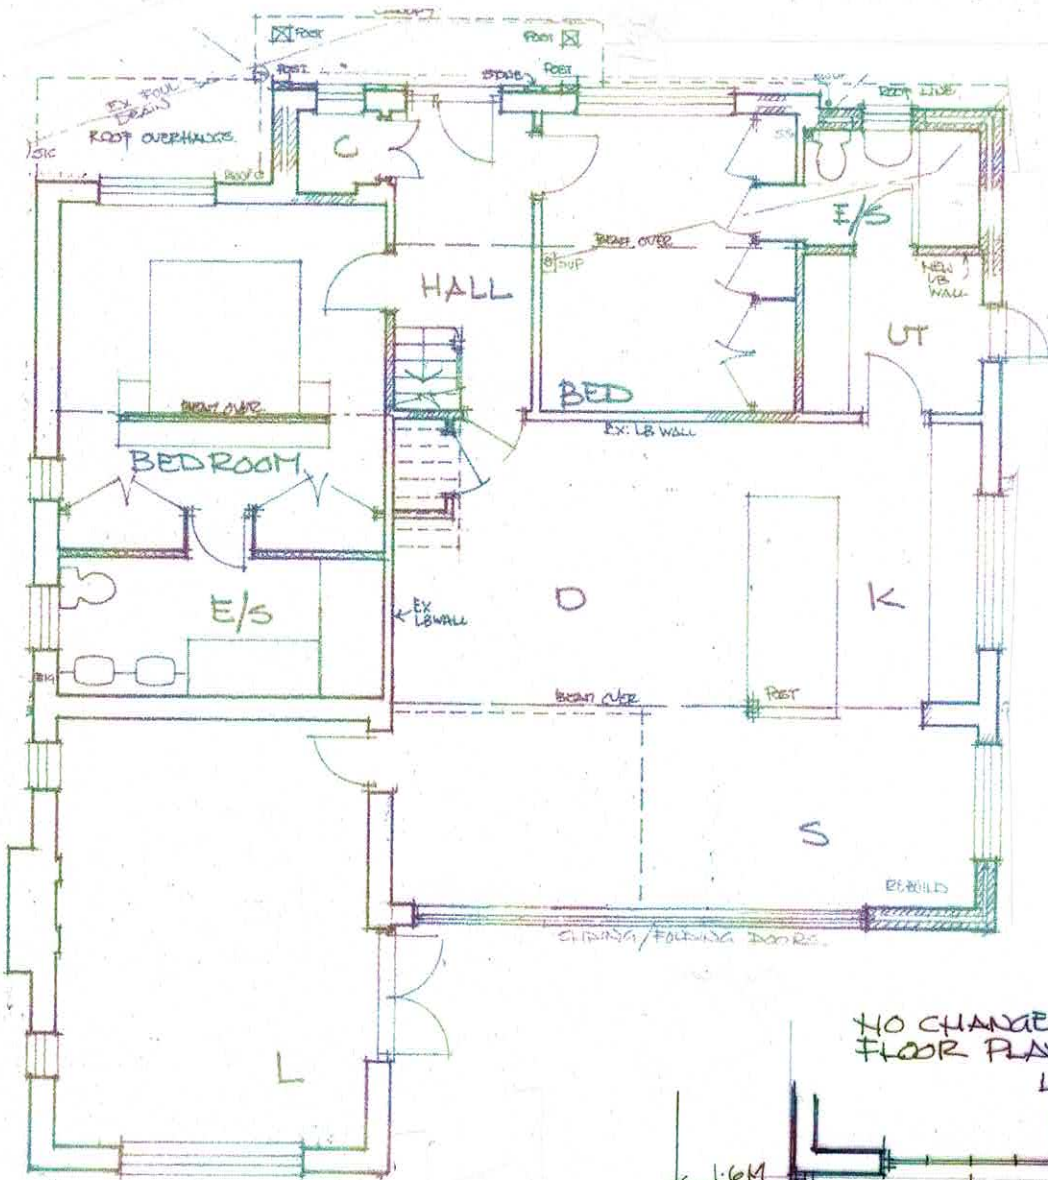

PLAN
EXISTING

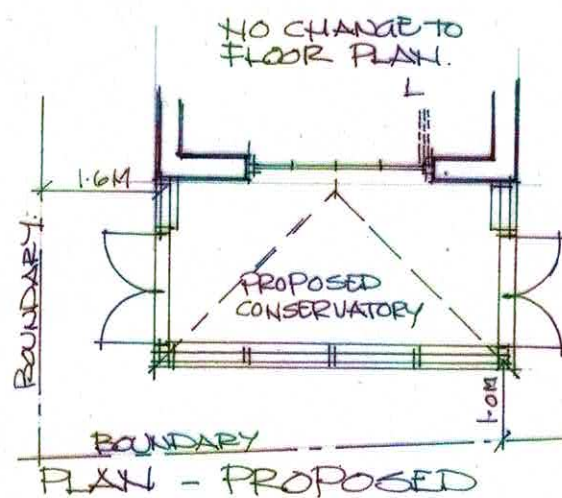


PLAN - PROPOSED



LOCATION PLAN 1-1250

MANOR PARK

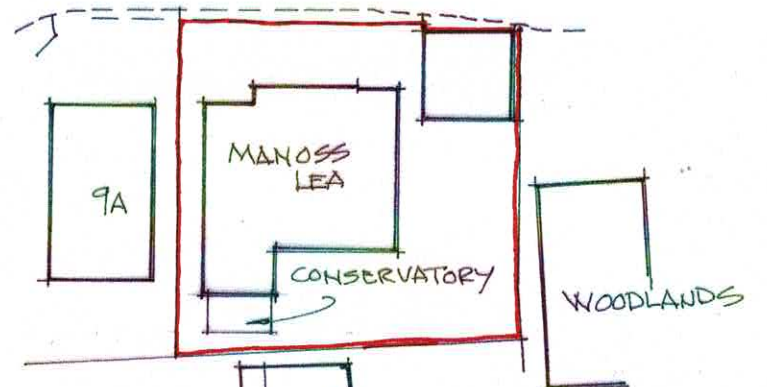

SITE PLAN 1-500

CONSERVATORY
AT
MANOSS LEA
MANOR PARK
PAGHAM.

JAN 21
1-100
1-500
1-1250
DRA 1.