
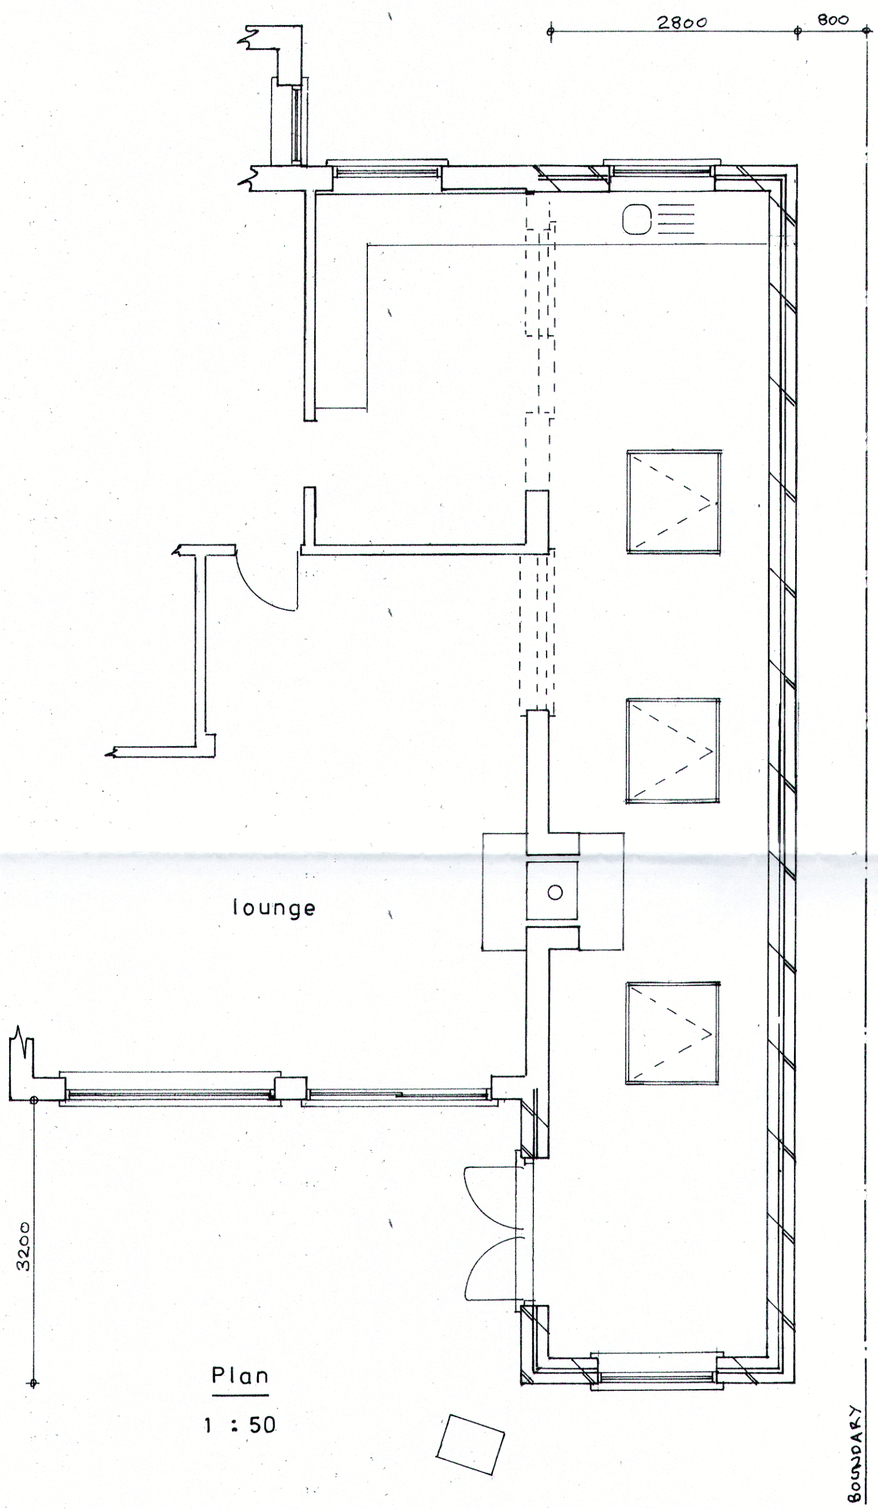



Plan

1 : 50

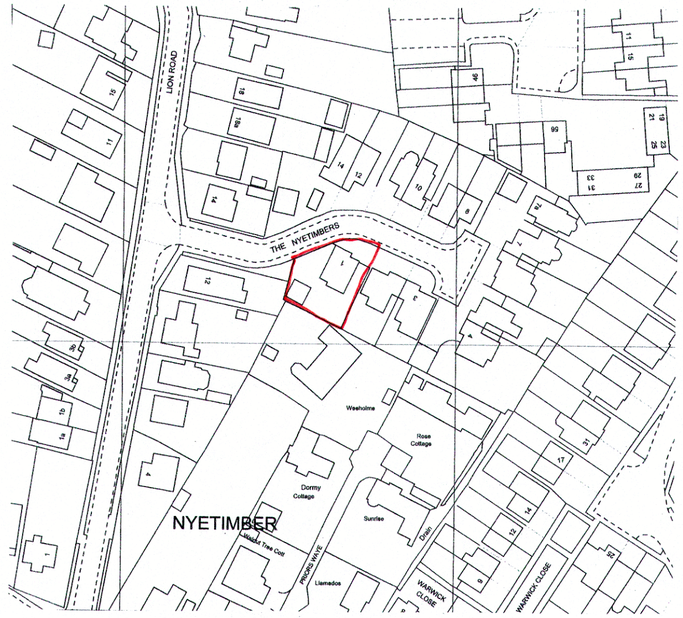

location plan

1 : 1250

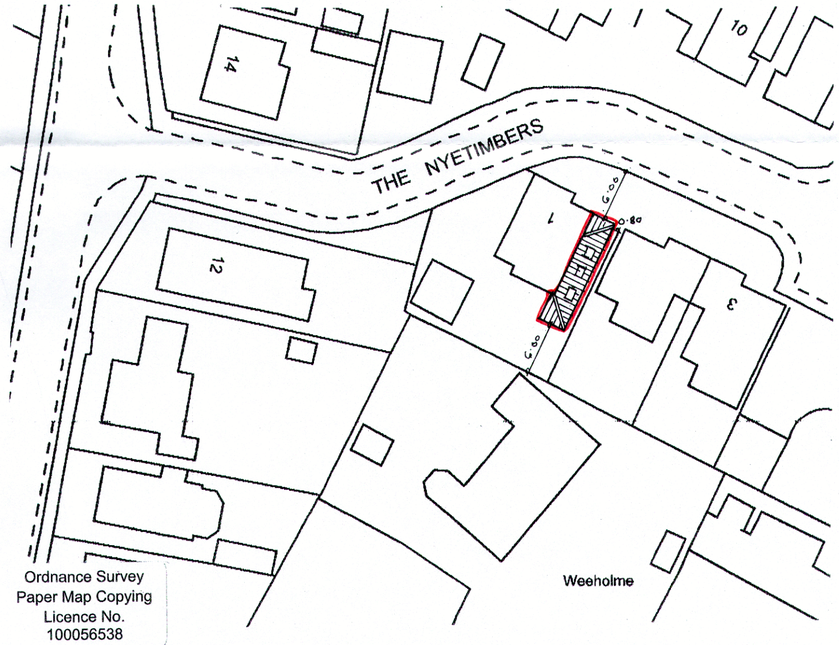

Ordnance Survey
Paper Map Copying
Licence No.
100056538

block plan

1 : 500

sheet 1 of 3

Proposed

PROPOSED SINGLE STOREY EXTENSION AT 1, THE NYETIMBERS, PAGHAM

FOR MR. & MRS. C. HORNE.

Bryan Butcher
Rainbow Cottage
Nyetimber Lane
Bognor Regis PO21 3JX
01243 266871
07973 233442
bryan.butcher@btinternet.com
www.bryanbutcher.com

ARUN DISTRICT COUNCIL P/80/17/HH