


Place Height

OUTLINE OF NO 56

CROSS DESIGN & BUILD
JOB 58 EAST FRONT ROAD
ELEVATIONS
SCALE 1:50
DEC NO 17/13/3.

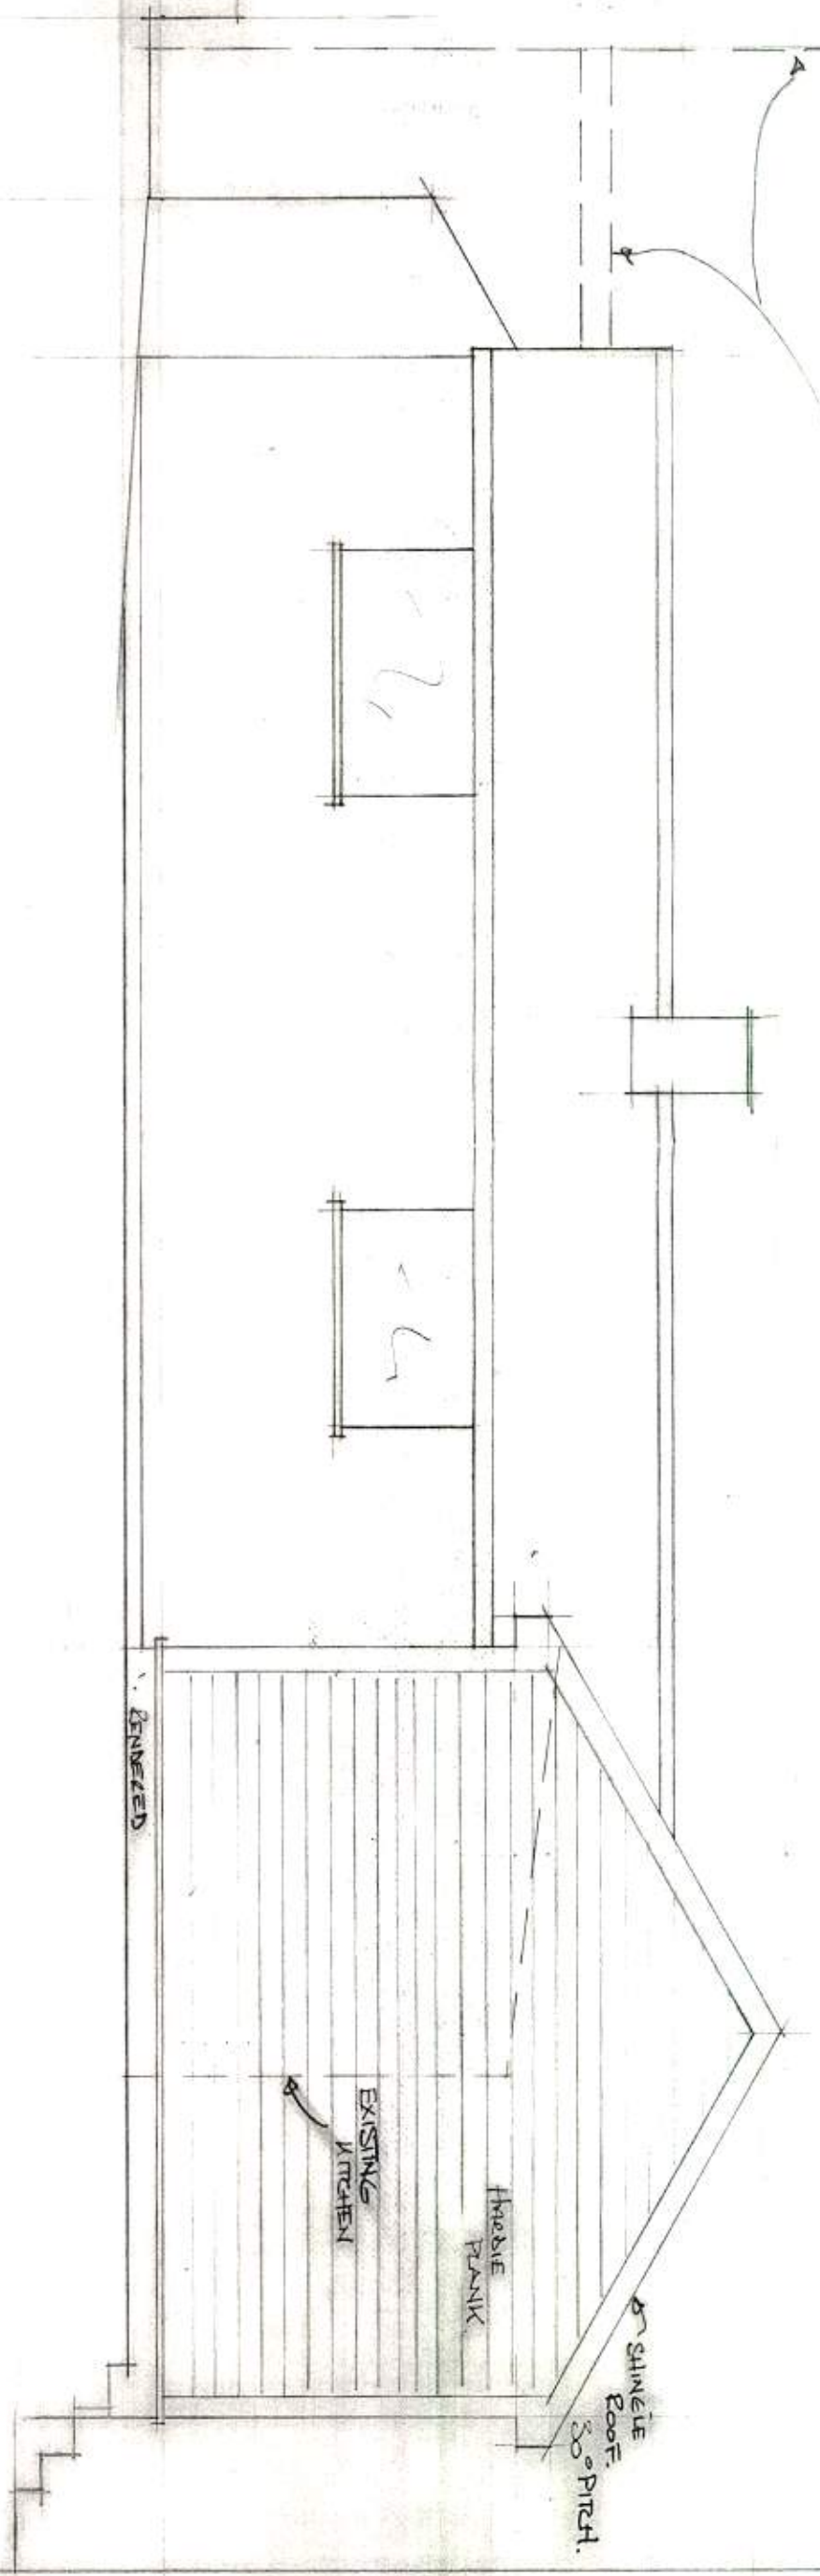

PROPOSED SIDE EXTENSION.

NEW EXTENSION 5400

EXISTING SIDE ELEVATION