


Place Hereat


OUTLINE OF No 56

CROSS DESIGN & BUILD.
JOB 58 EAST FRONT ROAD
ELEVATIONS
SCALE 1:50
DEC NO 17/13/3.

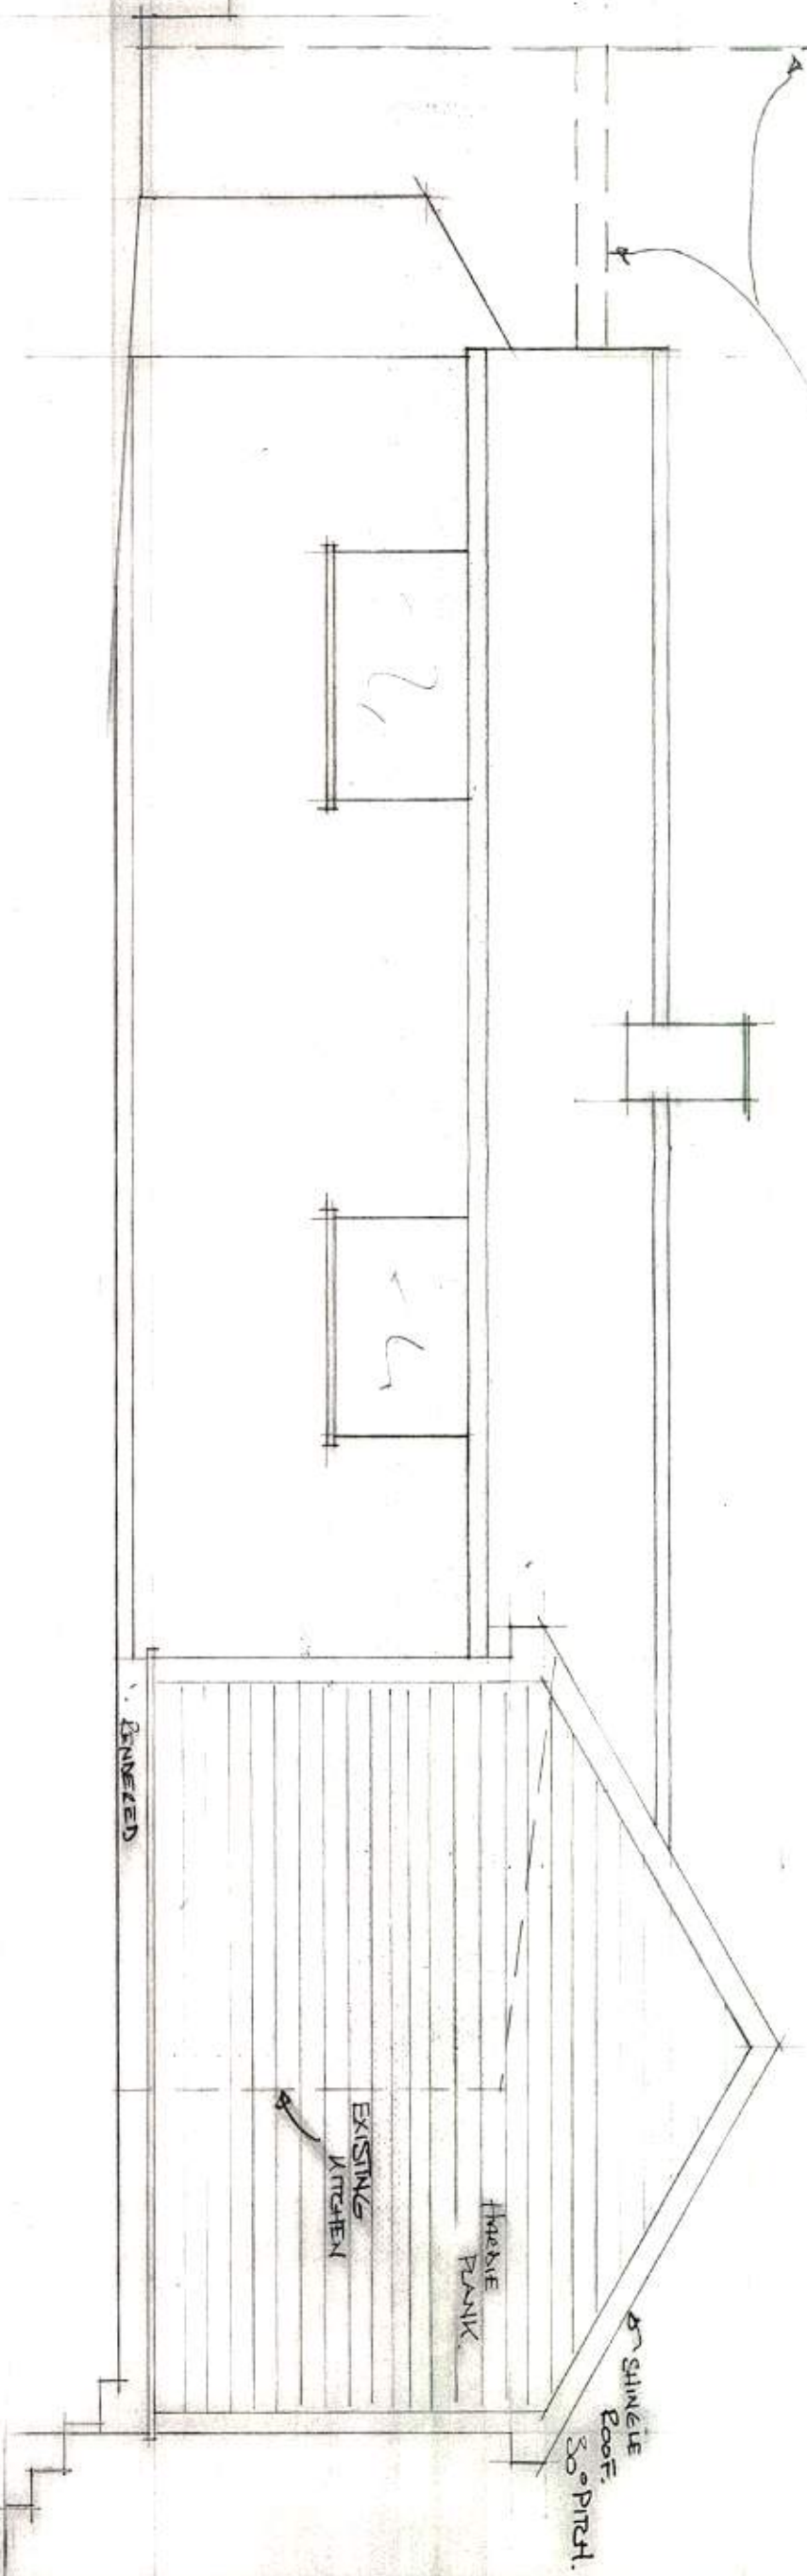

PROPOSED SIDE EXTENSION.

NEW EXTENSION 5400

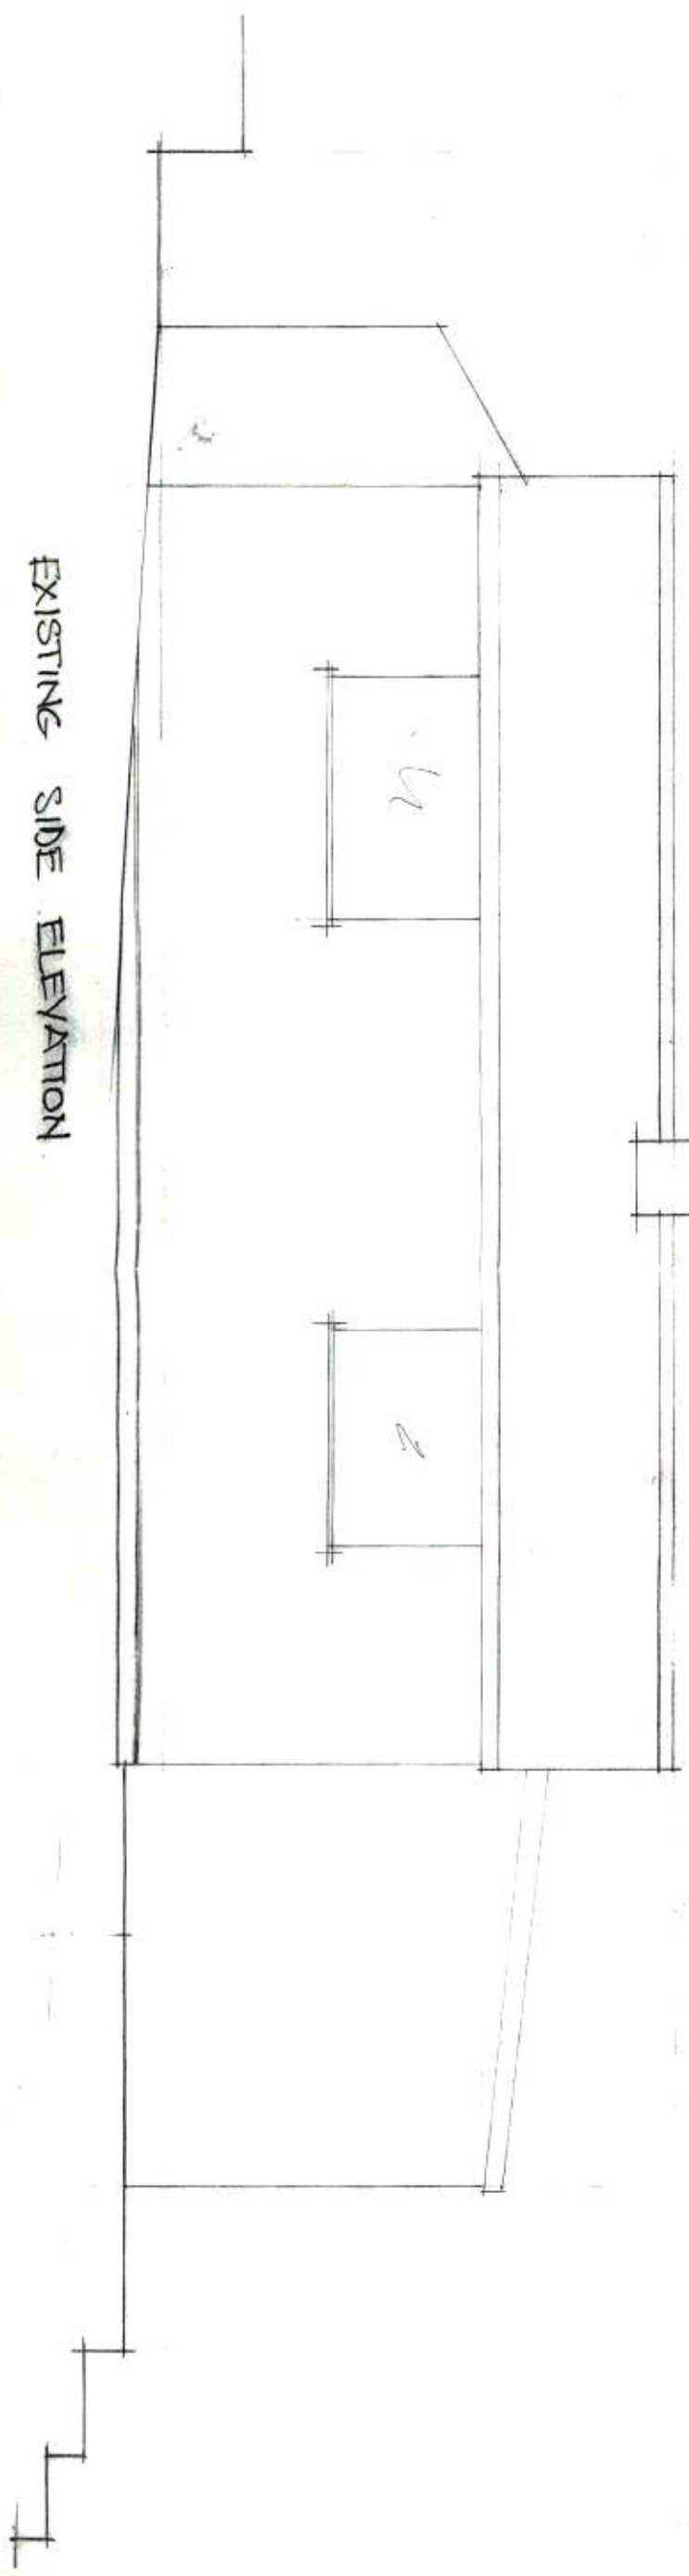

EXISTING SIDE ELEVATION