


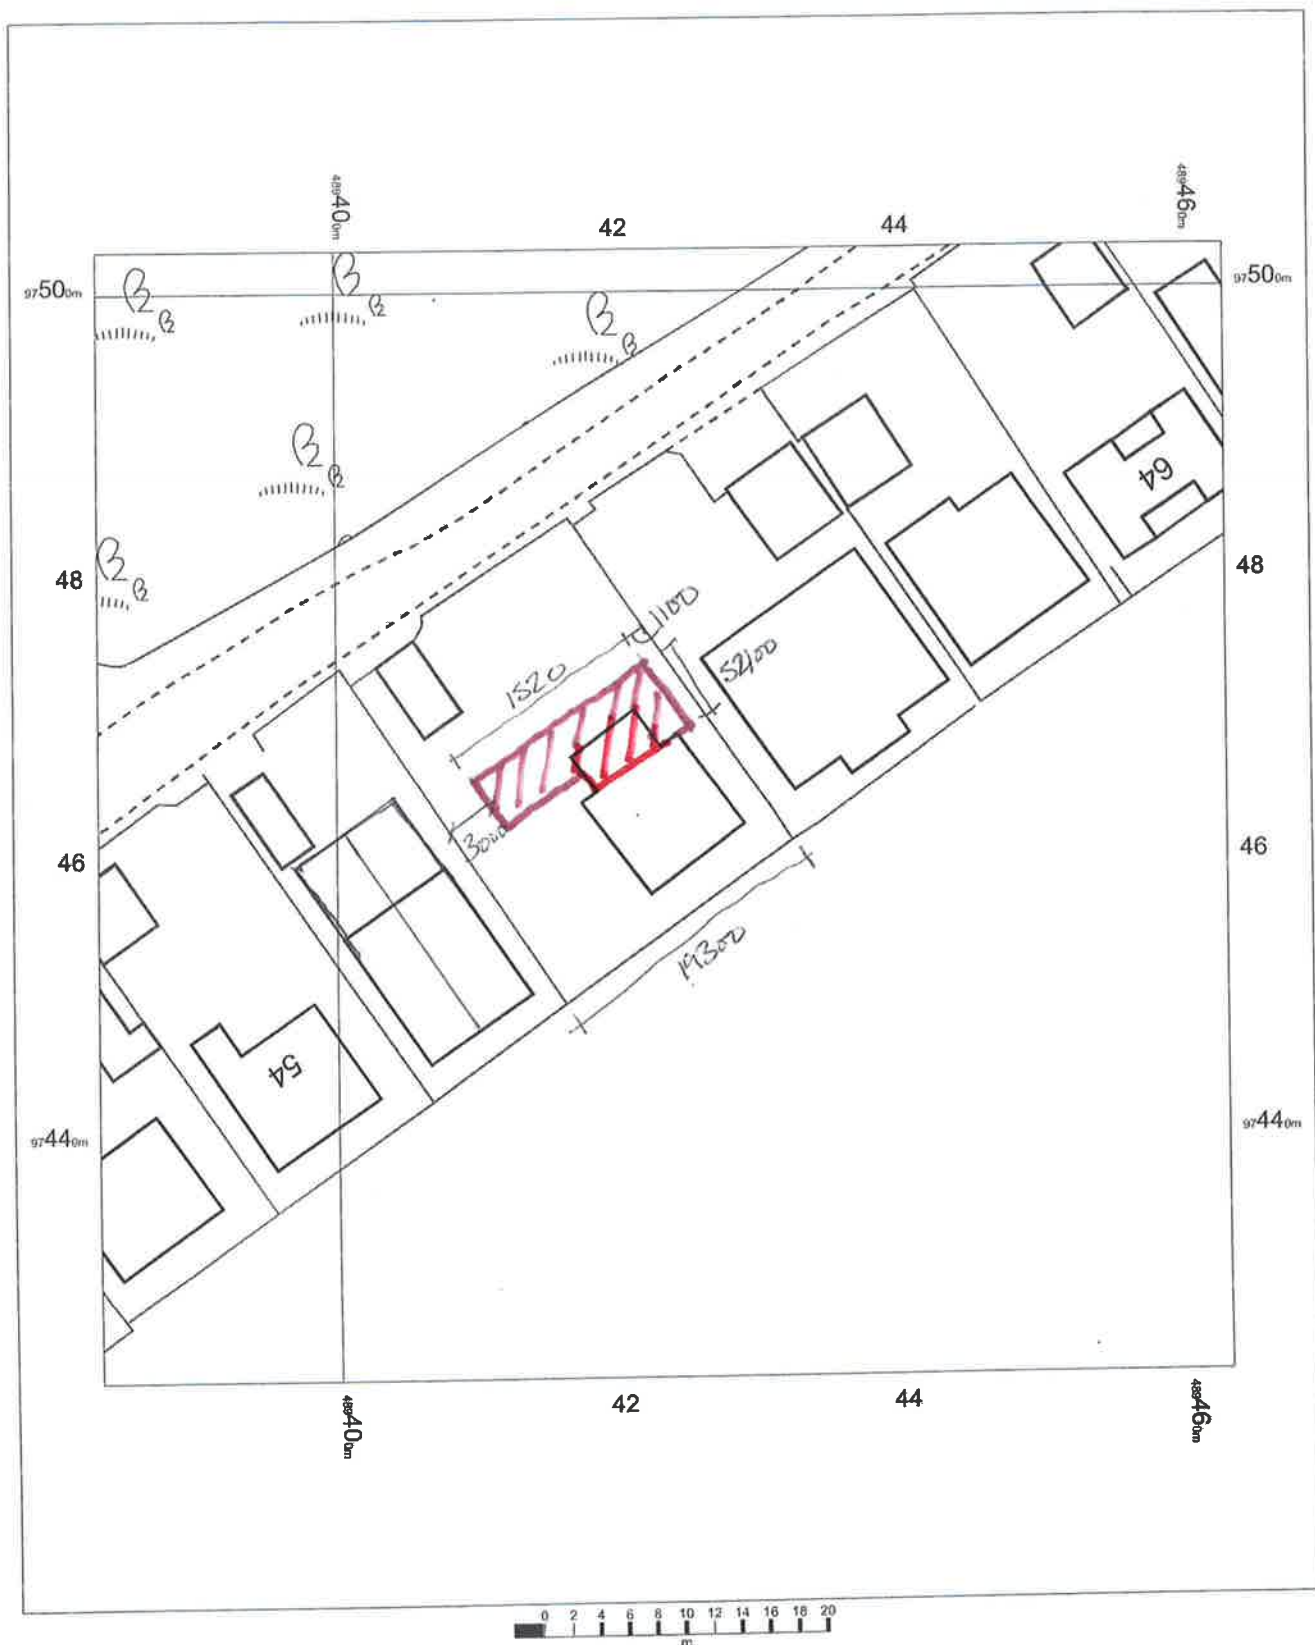

58 EAST FRONT ROAD
PO21 4ST

OS Mastermap
26 September 2013, ID: BW1-00260610
www.blackwellmapping.co.uk

1:500 scale print at A4, Centre: 489423 E, 97463 N

© Crown Copyright. Licence no. 100041040



BLACKWELL'S
www.blackwellmapping.co.uk

TEL: 0114 288 7858
maps.sheffield@blackwell.co.uk



58 EAST FRONT RD
 PAGHAM
 BOGNOR REGIS
 PO21 4ST

OS Mastermap
 26 September 2013, ID: BW1-00260380
www.blackwellmapping.co.uk
 1:1250 scale print at A4, Centre: 489423 E, 97463 N
 ©Crown Copyright. Licence no. 100041040



BLACKWELL'S
www.blackwellmapping.co.uk
 TEL: 0114 268 7658
maps.sheffield@blackwell.co.uk

RAILWAY
CARRAGE

BEDROOM

BATHROOM

SHOWER ROOM

RAILWAY
CARRIAGE

CROSS DESIGN & BUILD
58 EAST FRONT ROAD
PAGHAM.
SUSSEX

CROSS FLOOR PLAN & EXISTING
ELEVATION

SCALE 1:50
DEG NO 1713/4

3200

6250

EXISTING GROUND FLOOR PLAN

19300



EXISTING FRONT ELEVATION