



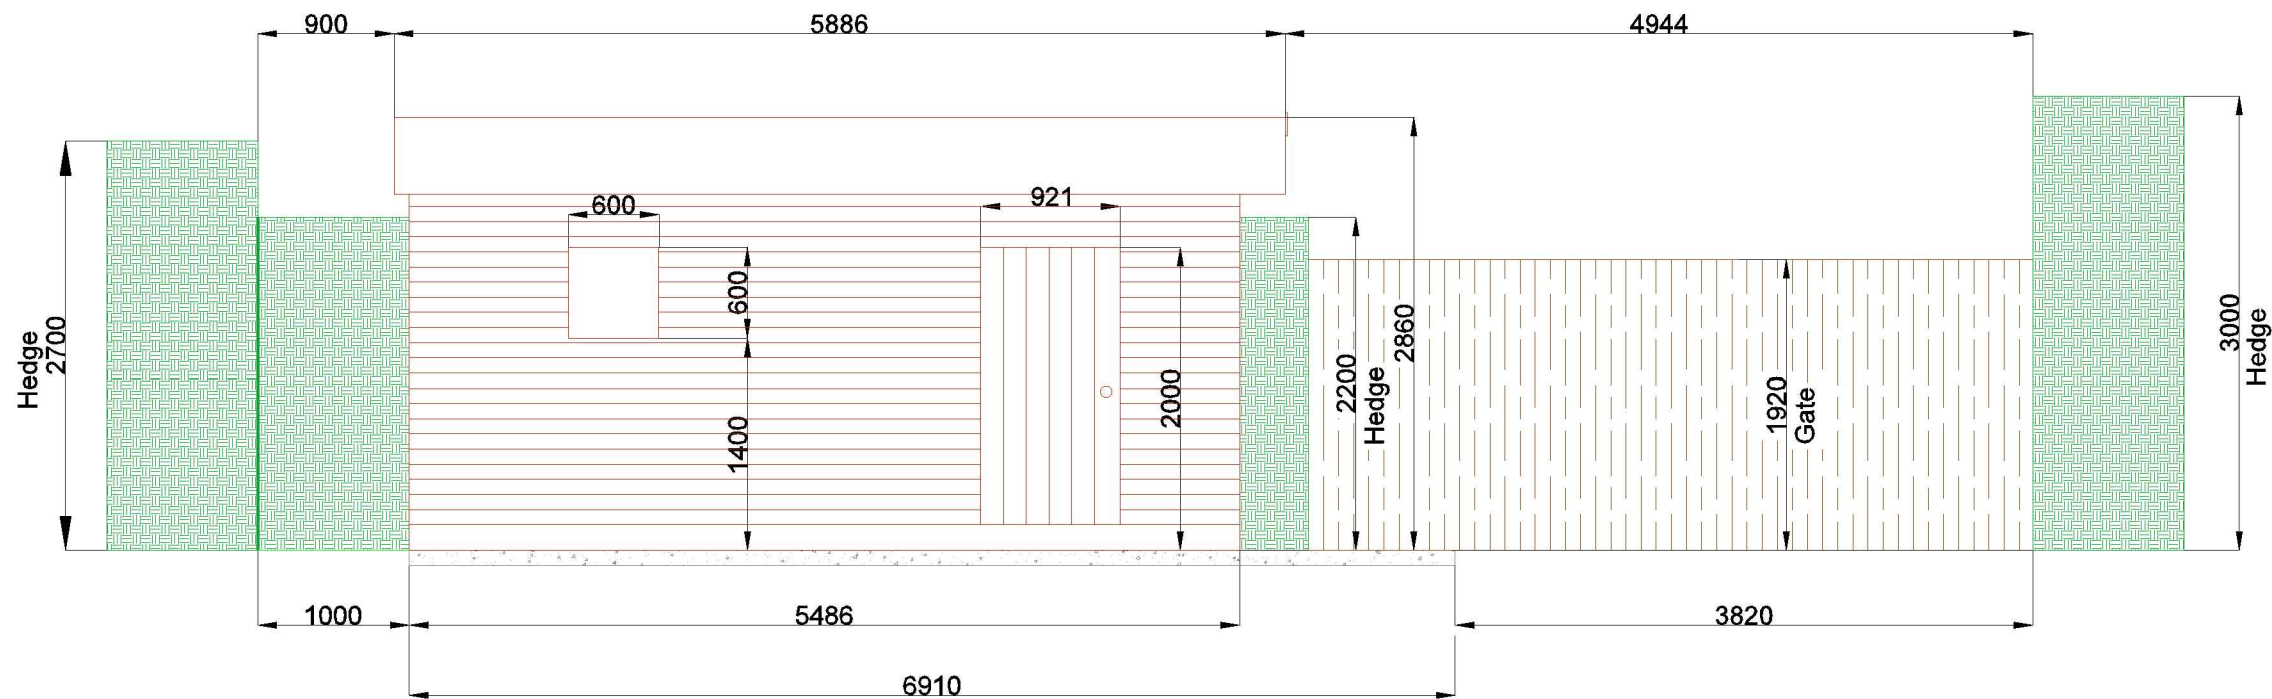

Elevation 'A'
SCALE 1:50 @ A3

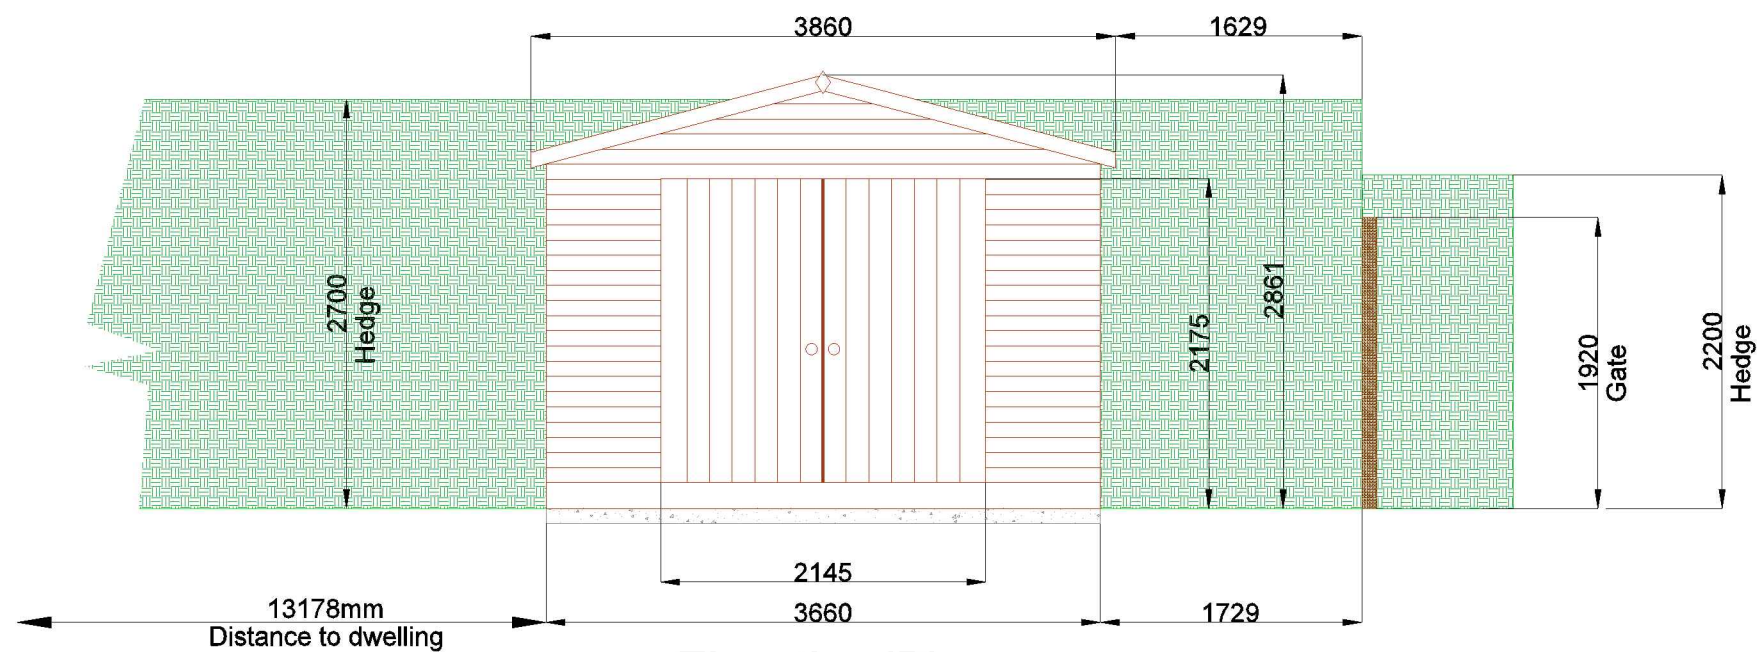

Elevation 'B'
SCALE 1:50 @ A3