



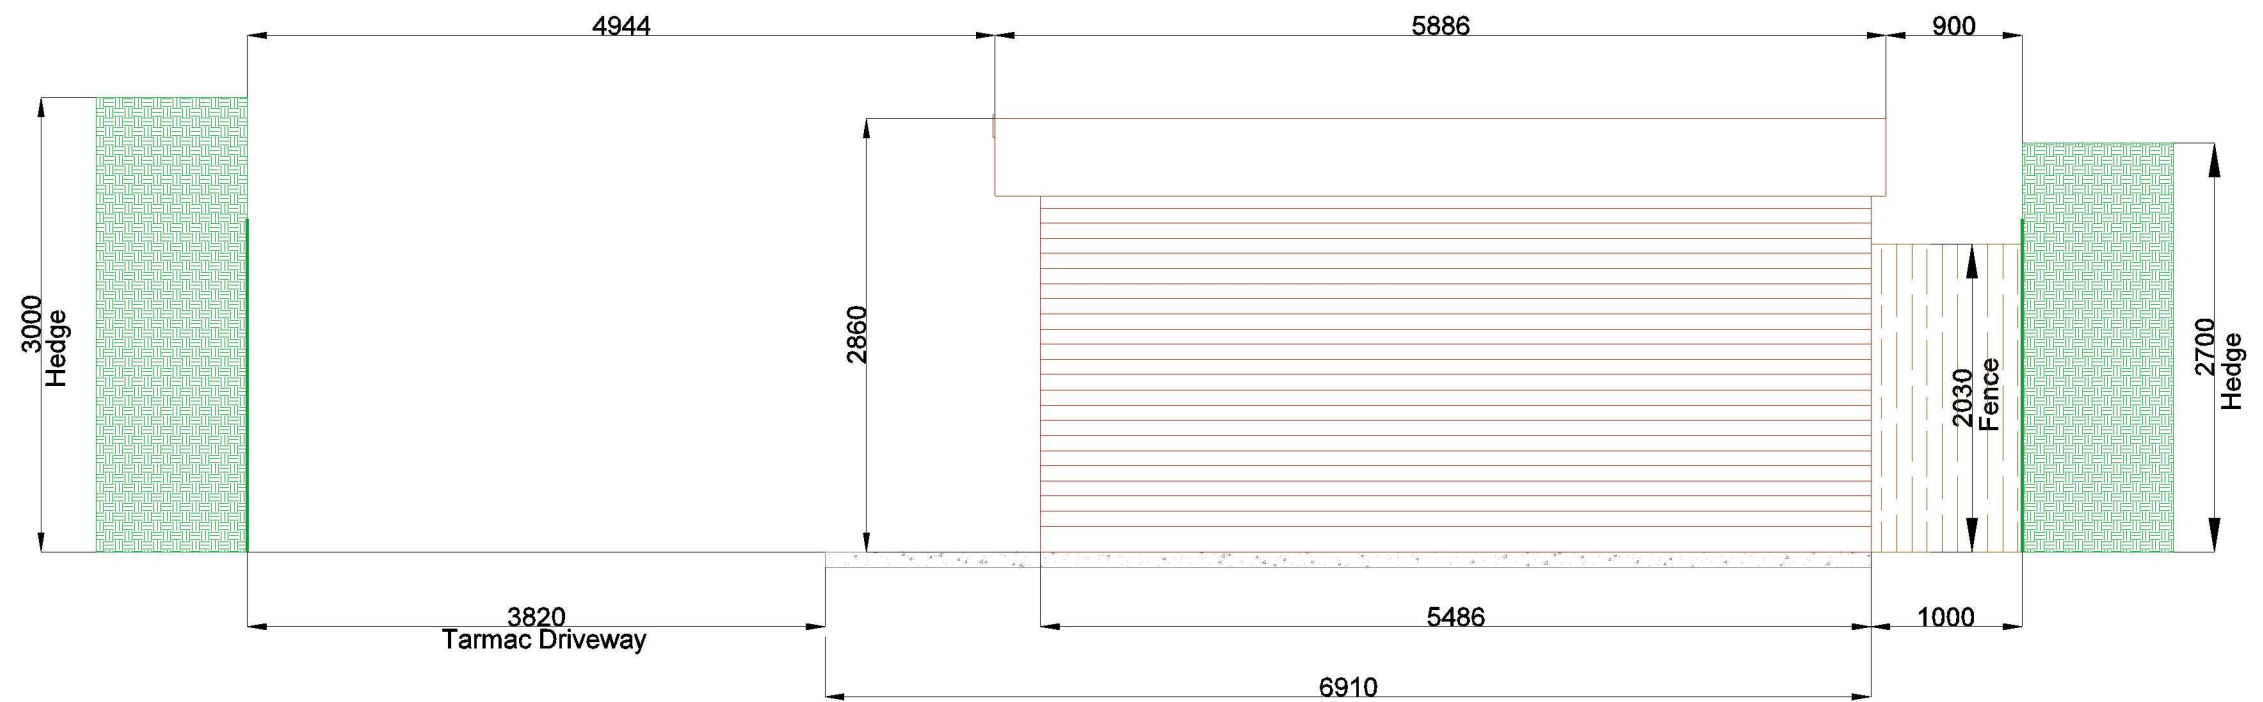

Elevation 'C'
SCALE 1:50 @ A3

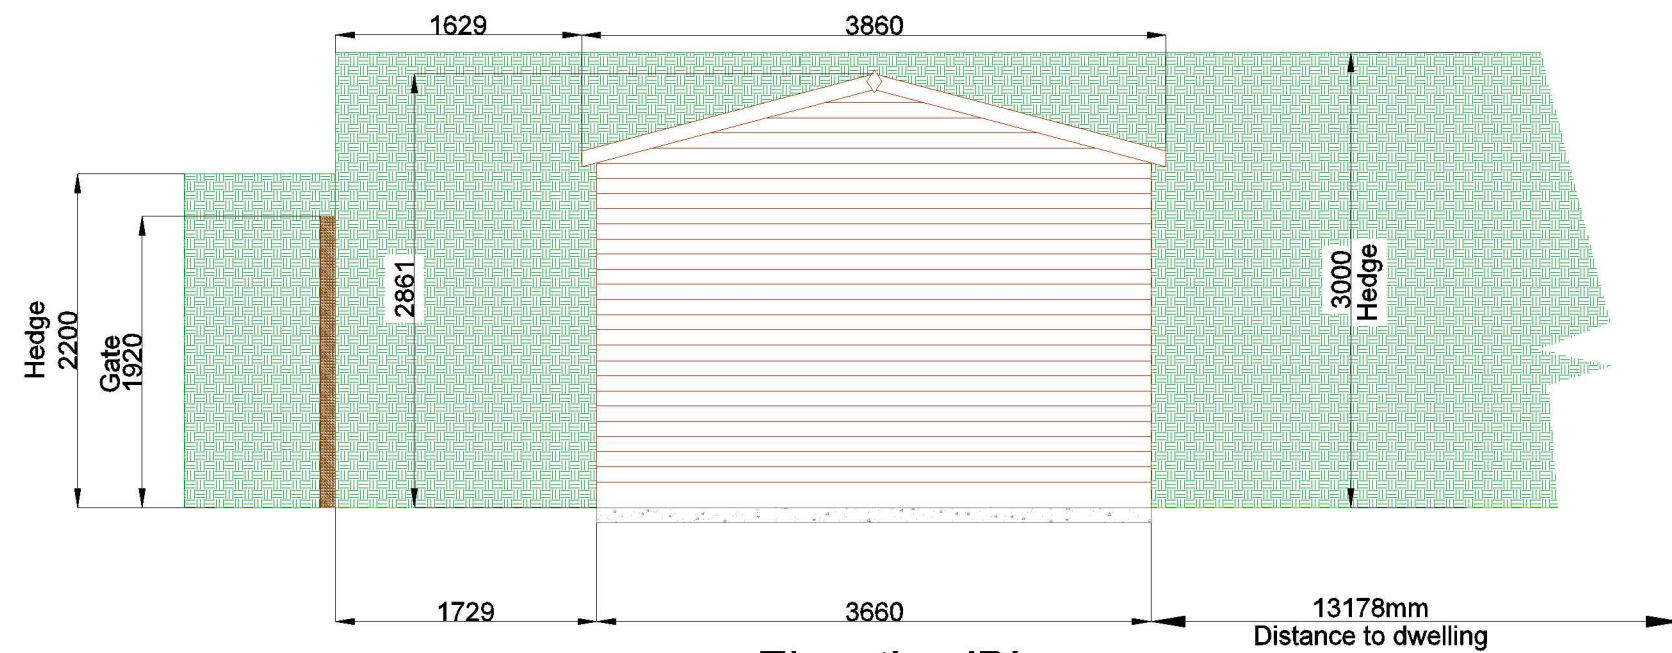

Elevation 'D'
SCALE 1:50 @ A3