



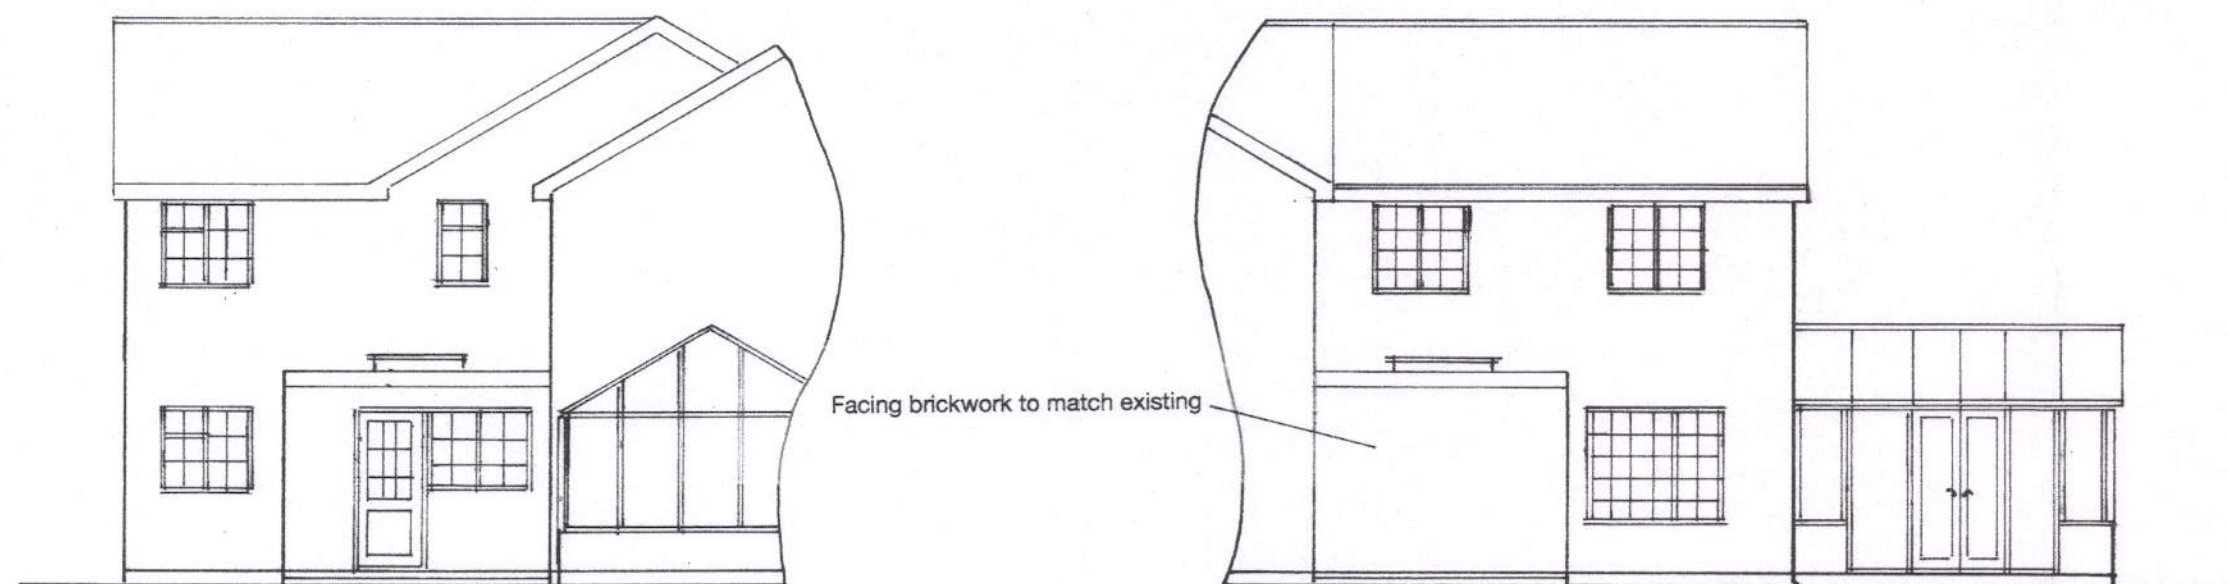

east
1 : 100

south

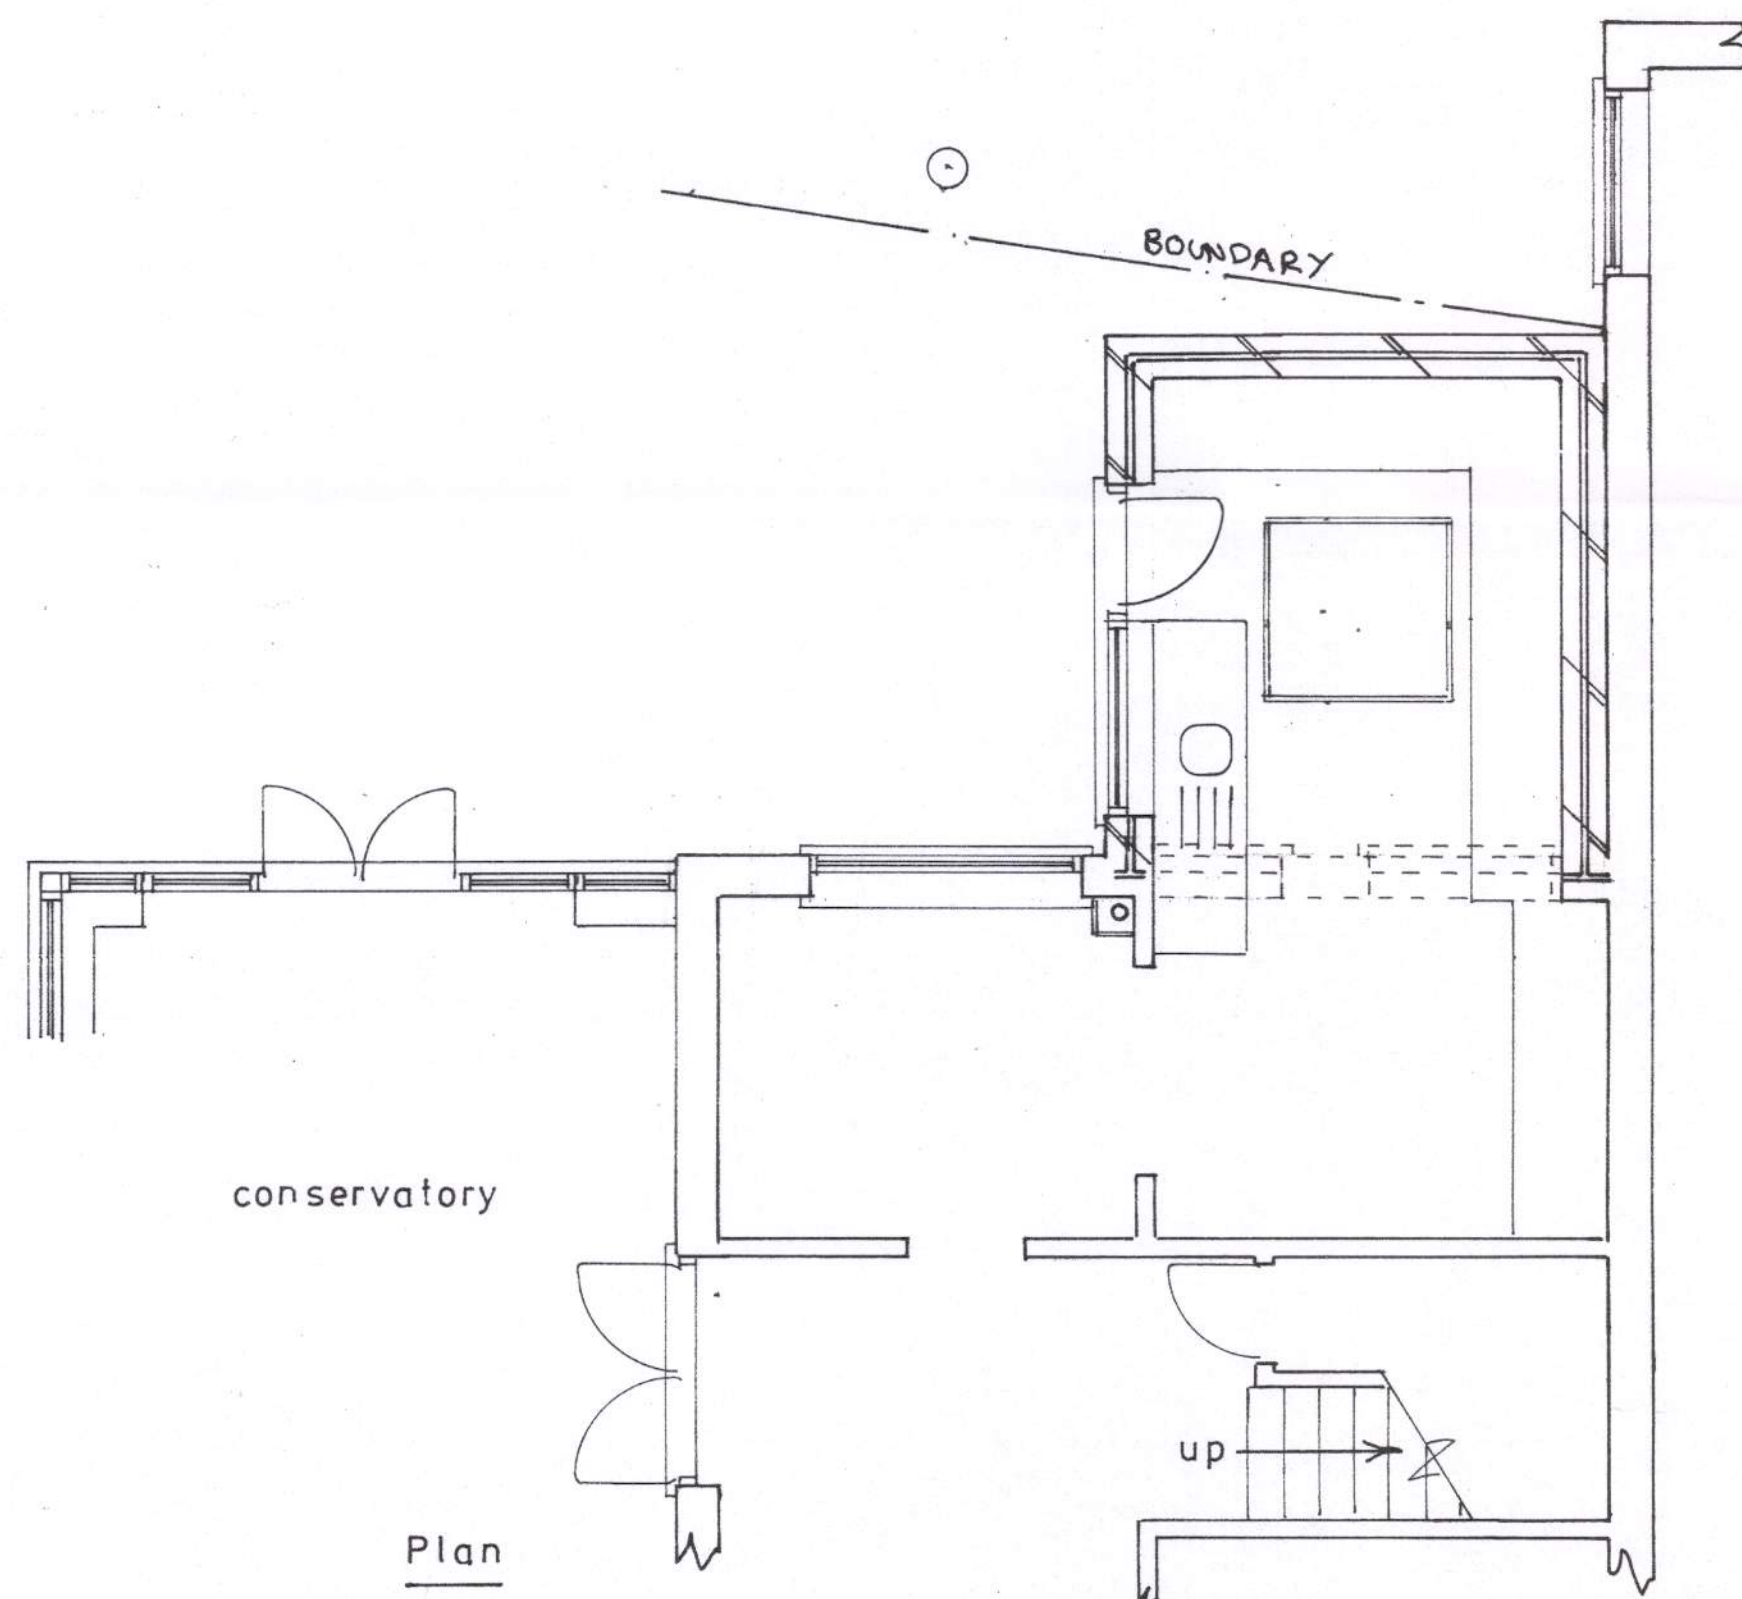

conservatory

Plan
1 : 50

Proposed

PROPOSED SINGLE STOREY EXTENSION AT 20, MANOR PARK, PAGHAM FOR MR. & MRS. R. SMITH



location plan

1 : 1250



block plan

1 : 500

Ordnance Survey
Paper Map Copying
Licence No.
100056538

sheet 1 of 2

Bryan Butcher
Rainbow Cottage
Nyetimber Lane
Bognor Regis PO21 3JX
01243 266871
07973 233442
bryan.butcher@btinternet.com
www.bryanbutcher.com