



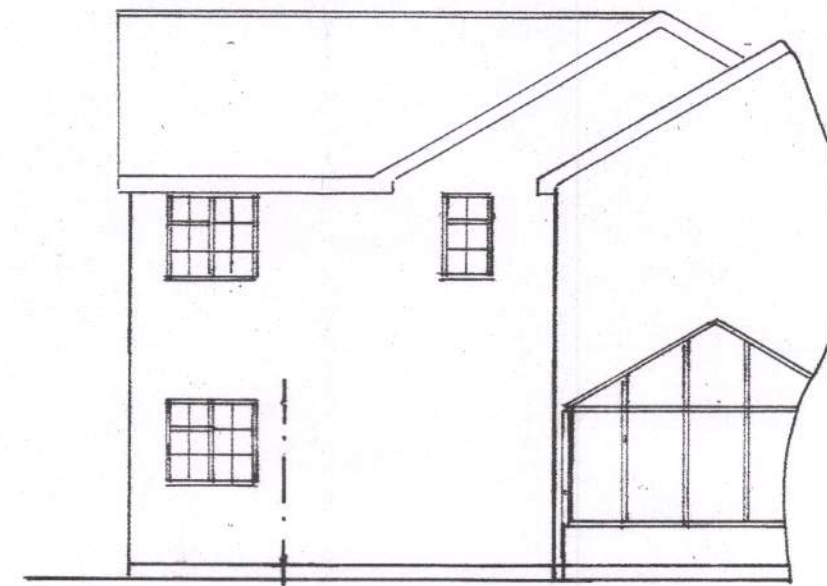


east
1 : 100




south

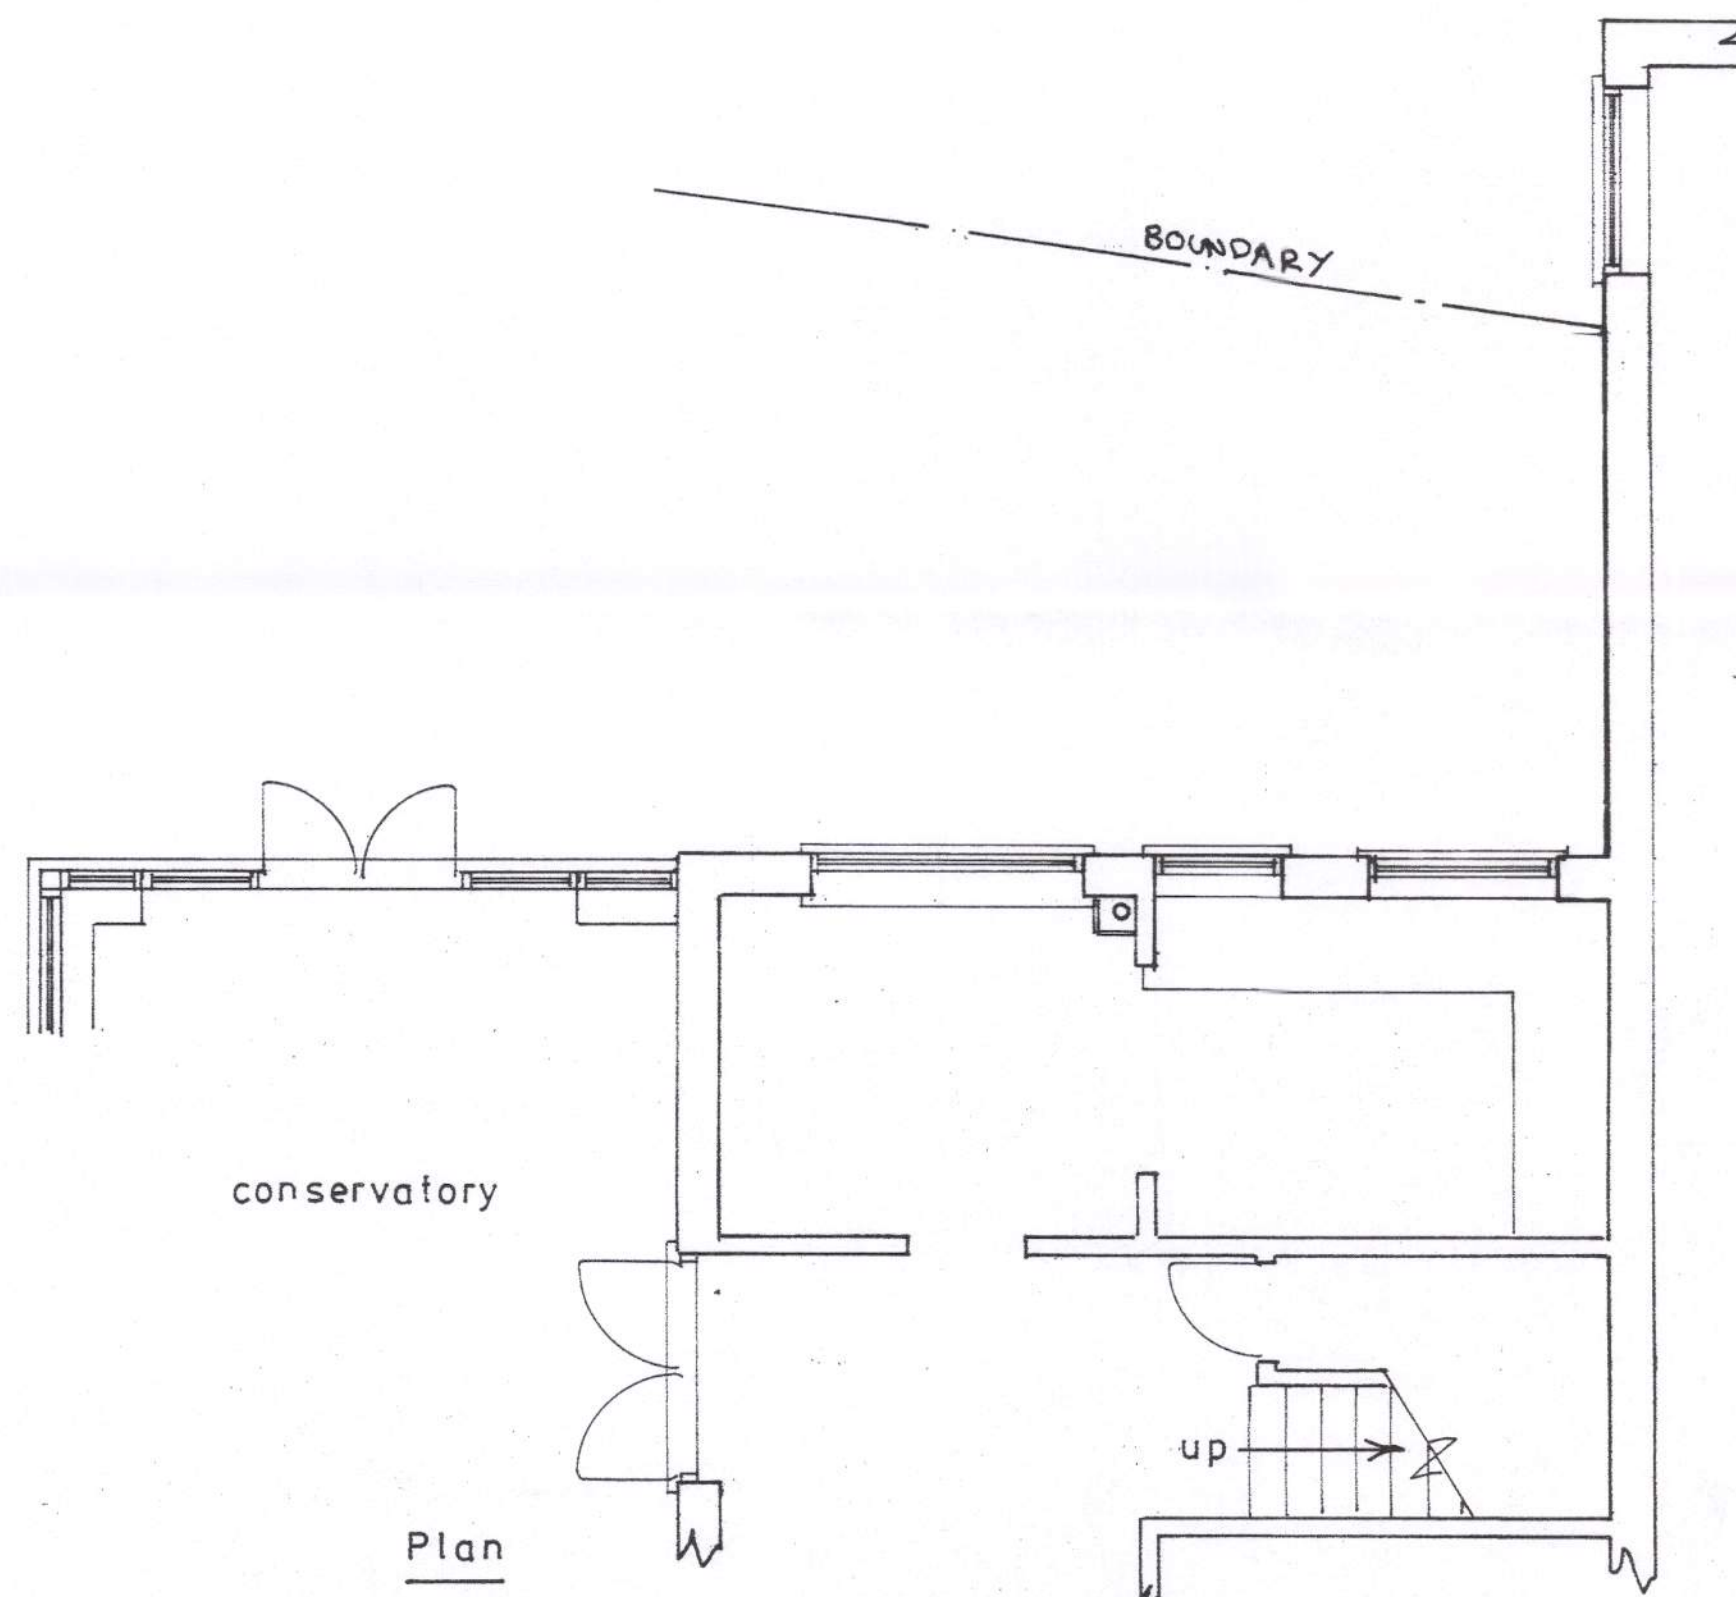

Plan
1 : 50

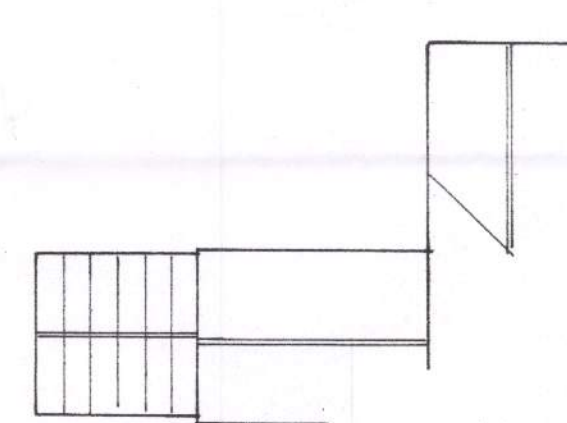

roof plan
1 : 200

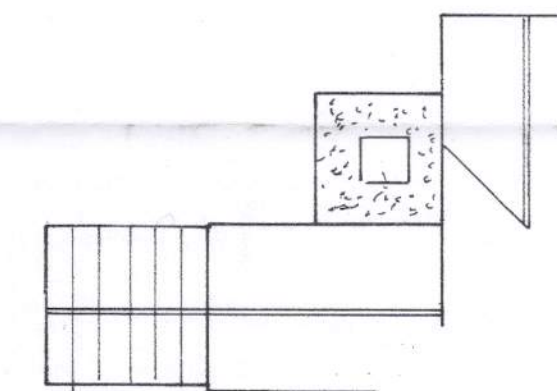

proposed roof plan

sheet 2 of 2

Existing

PROPOSED SINGLE STOREY EXTENSION AT 20, MANOR PARK, PAGHAM FOR MR. & MRS. R. SMITH

Bryan Butcher
Rainbow Cottage
Nyetimber Lane
Bognor Regis PO21 3JX
01243 266871
07973 233442
bryan.butcher@btinternet.com
www.bryanbutcher.com